


NOTES:
This drawing is for Planning Permission and Building Regulations Approval only. Do not build from this drawing

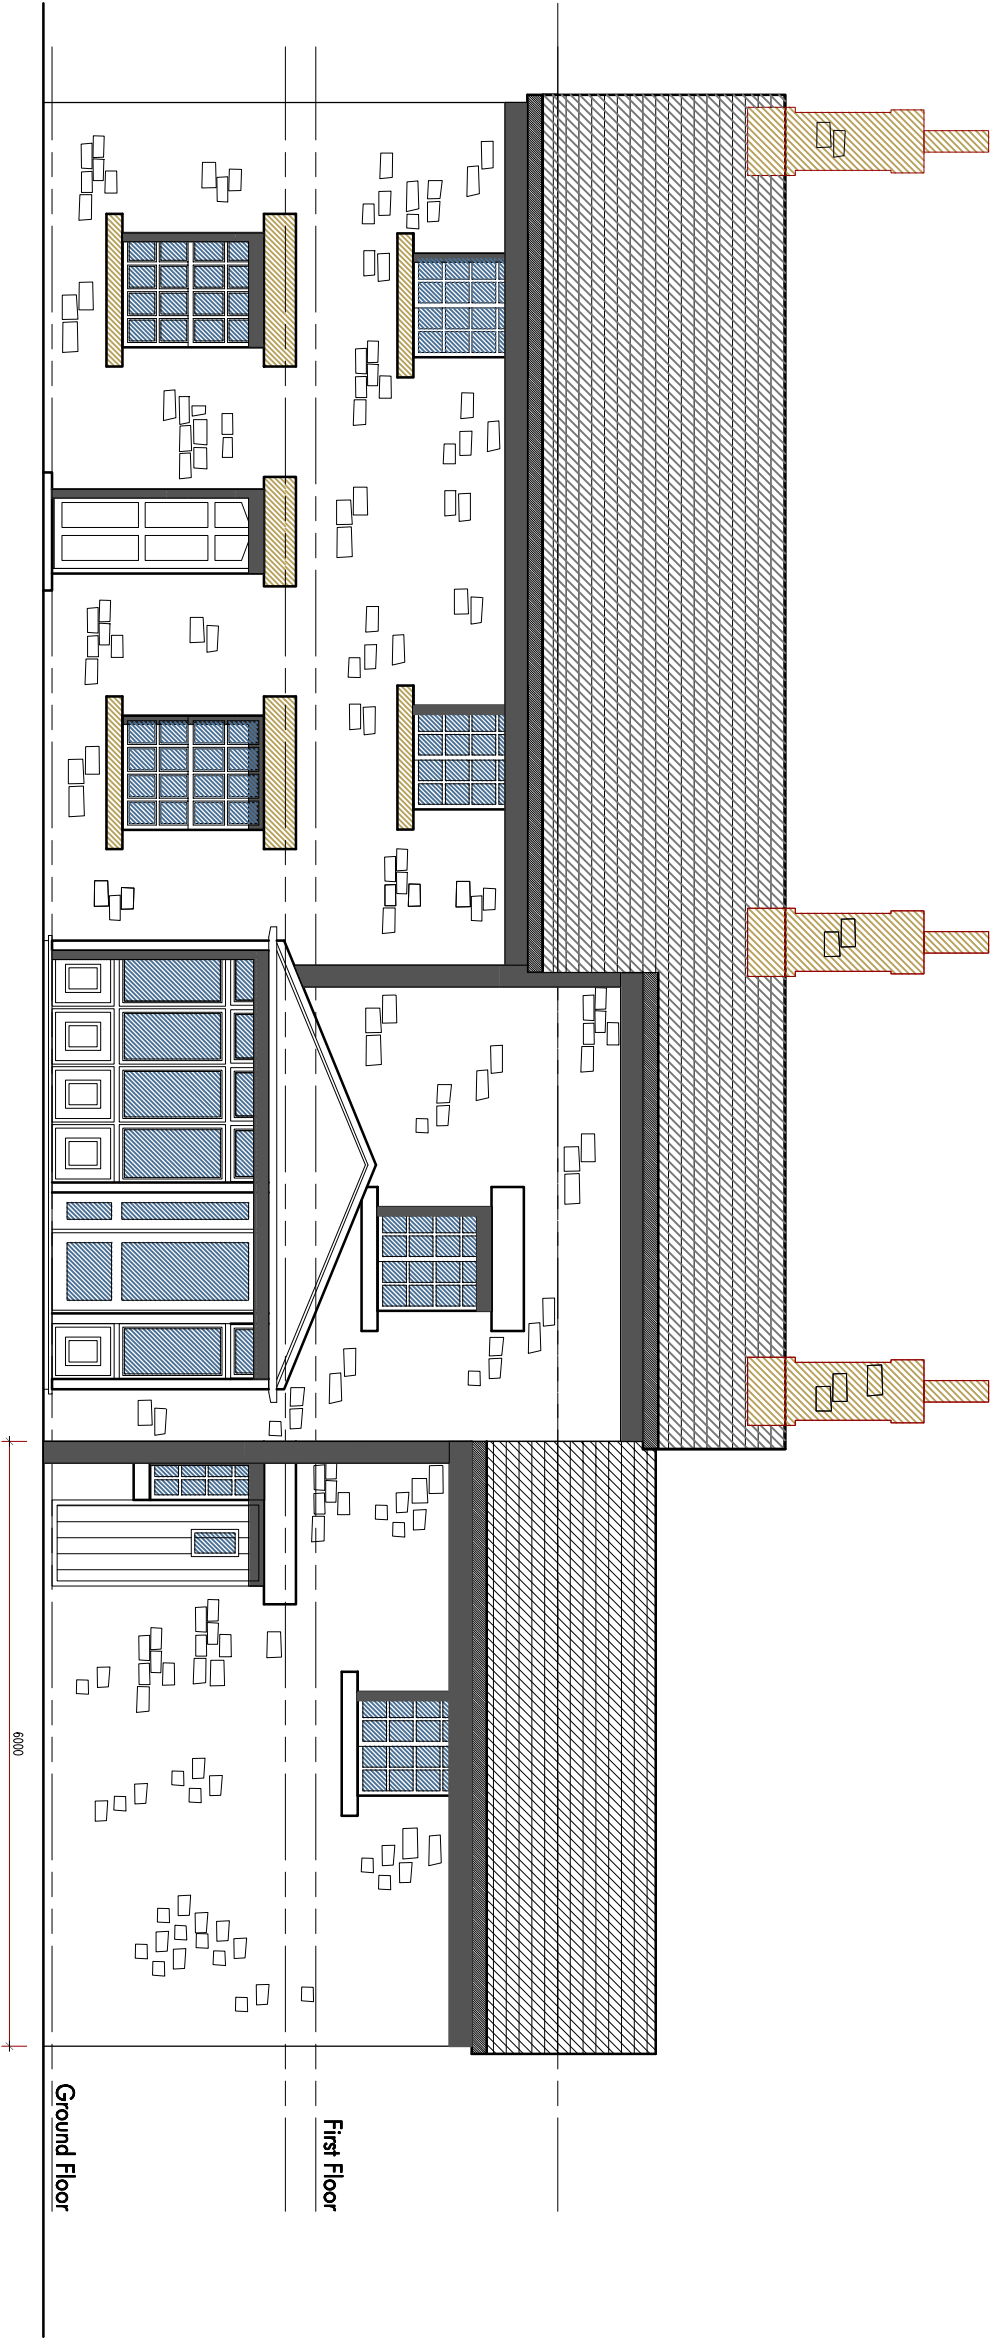

FOR APPROVAL

Revision * By: RS Checked: 18.06.2010

First Issue.

CLIENT:

MR AND MRS S COOPER

1 TWYDLE

CAWTHORNE

PROJECT:

PROPOSED ELEVATIONS

DRAWING:

DRAWN BY: SCALE: DATE:

RS 1:75 @ A3 09.02.2011

DISCIPLINE: JOB NO: DRAWING NO: REV:

ARCH / 2010-002 / 008 / *

A15RT