key:

149.50 Existing levels.

150.00 Proposed levels.

Surface Water Drains.

Foul Water Drains.

300 foe Flag on Edge retaining structure.

1000 ret. Brick / block retaining structure.

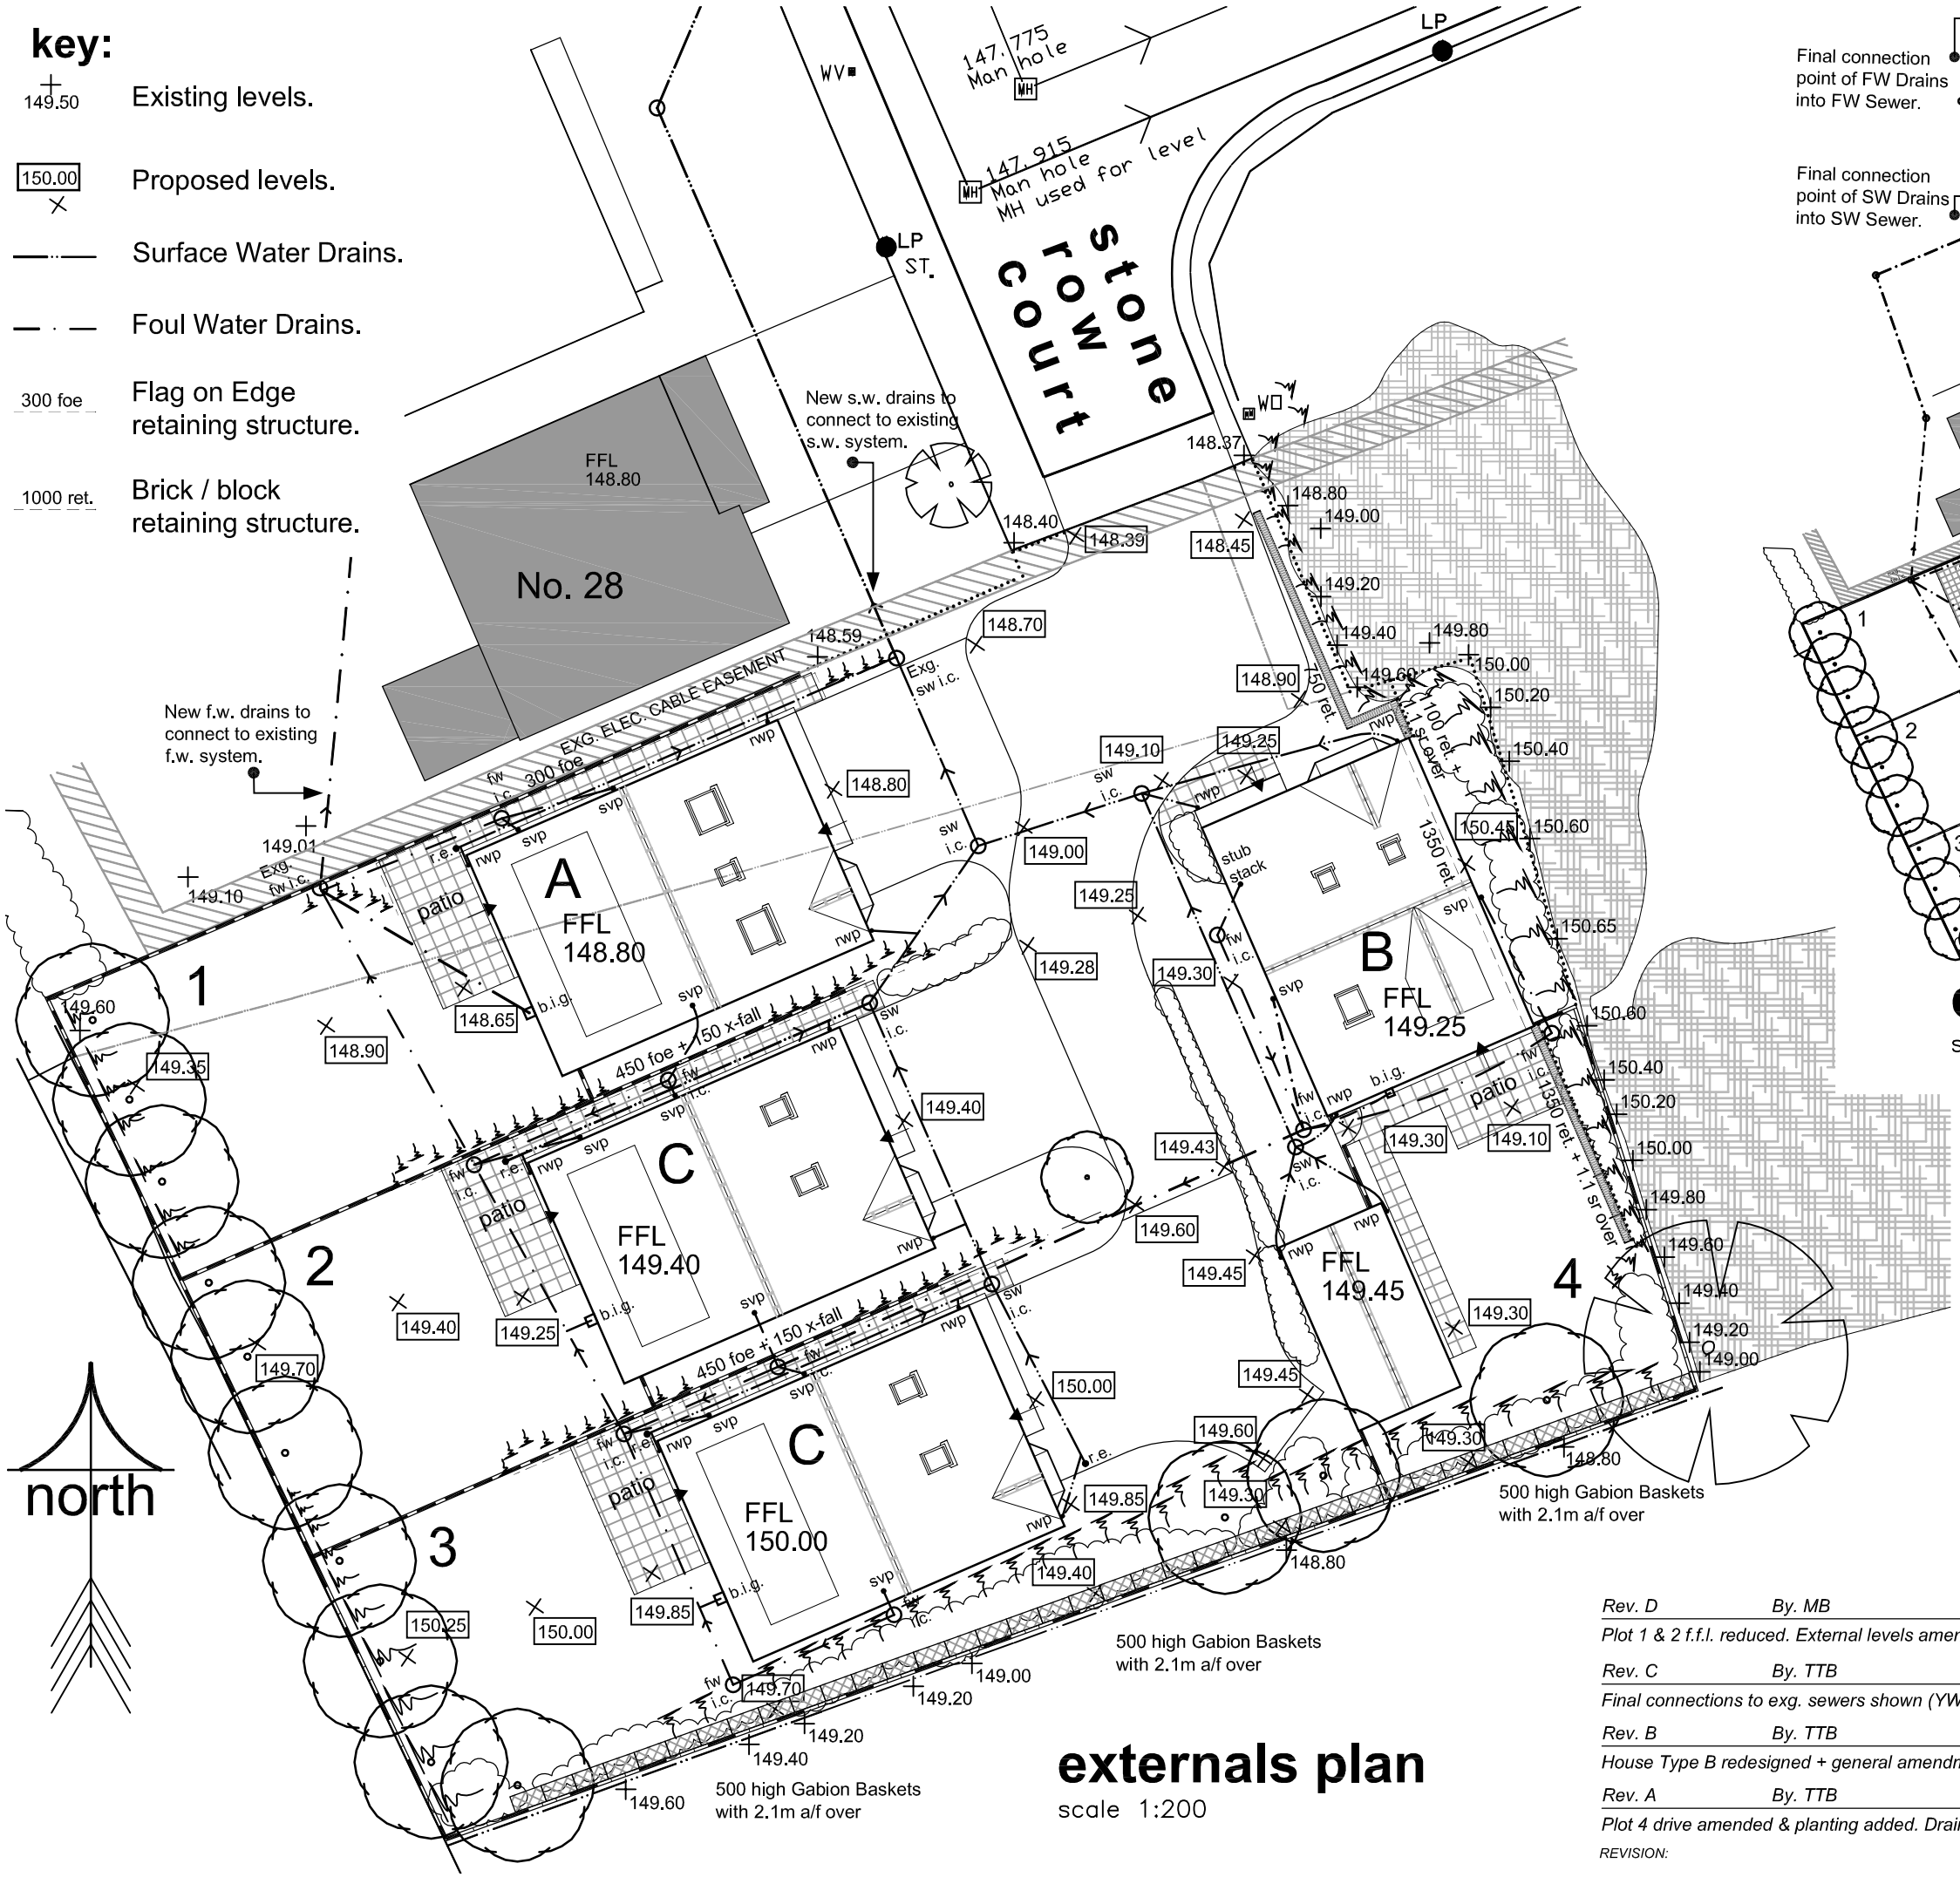

externals plan

scale 1:200

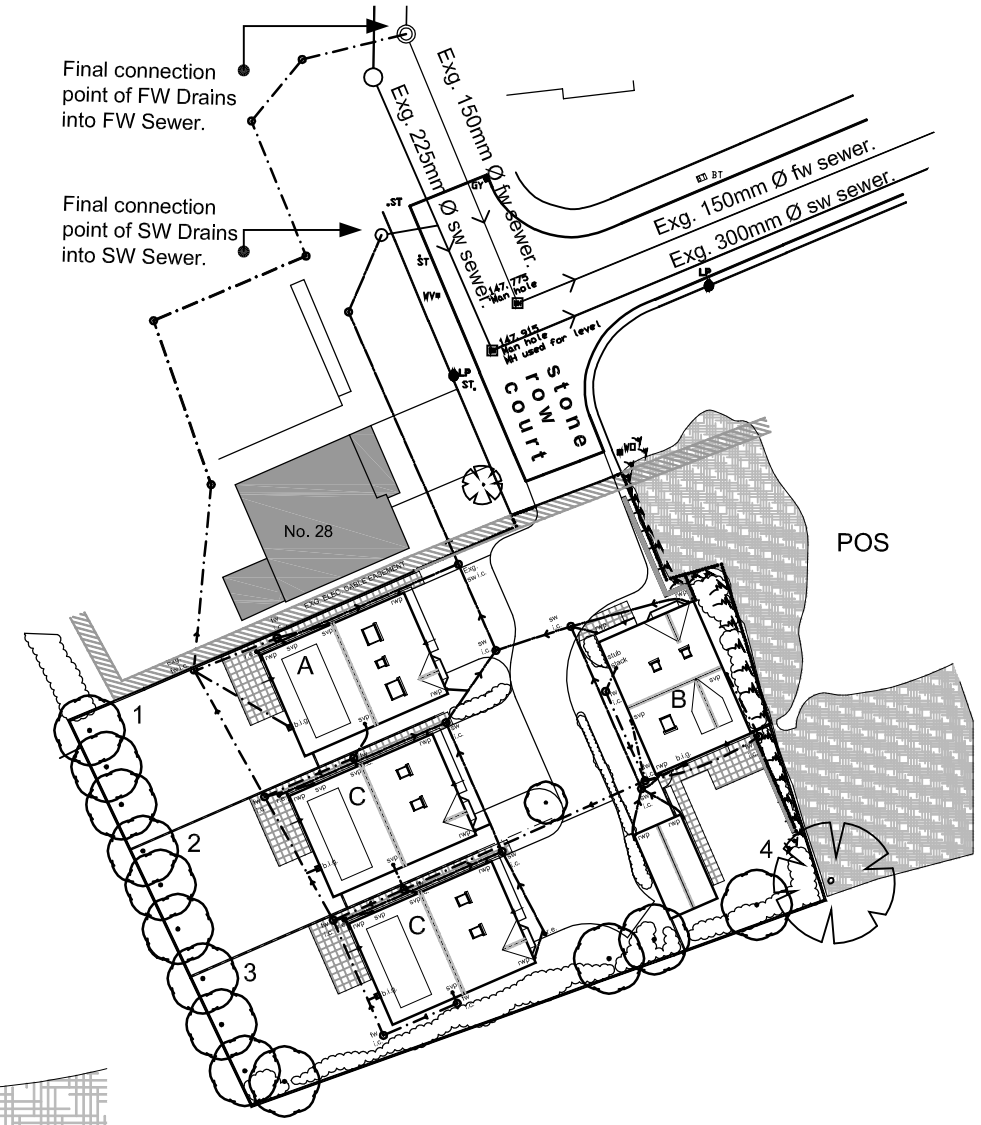

drainage connection plan

scale 1:500

Rev. D	By. MB	22/07/2010
Plot 1 & 2 f.f.l. reduced. External levels amended to suit.		
Rev. C	By. TTB	12/03/2010
Final connections to exg. sewers shown (YW request).		
Rev. B	By. TTB	22/02/2010
House Type B redesigned + general amendments.		
Rev. A	By. TTB	09/02/2010
Plot 4 drive amended & planting added. Drainage amended.		

REVISION:

TITLE
Externals Layout

PROJECT
RESIDENTIAL DEVELOPMENT

AT LAND ADJACENT
28 STONE ROW COURT
TANKERSLEY
BARNSLEY
S75 3BA

FOR
PILLEY DEVELOPMENTS LTD

SCALE (A3)	DATE	DRAWN
1/200 & 1/500	JAN 2010	TTB

PROJECT NO	DRAWING NO	REVISION
150	02	D

Barber Design Limited
21 Mountbatten Drive
Burncross
Sheffield
S35 1WF
Tel: (0114) 2460608
Email: todd@barberdesignltd.co.uk

© COPYRIGHT EXISTS ON THE DESIGNS AND INFORMATION SHOWN ON THIS DRAWING
All dimensions to be verified on site prior to commencing any work DO NOT SCALE FROM DRAWING