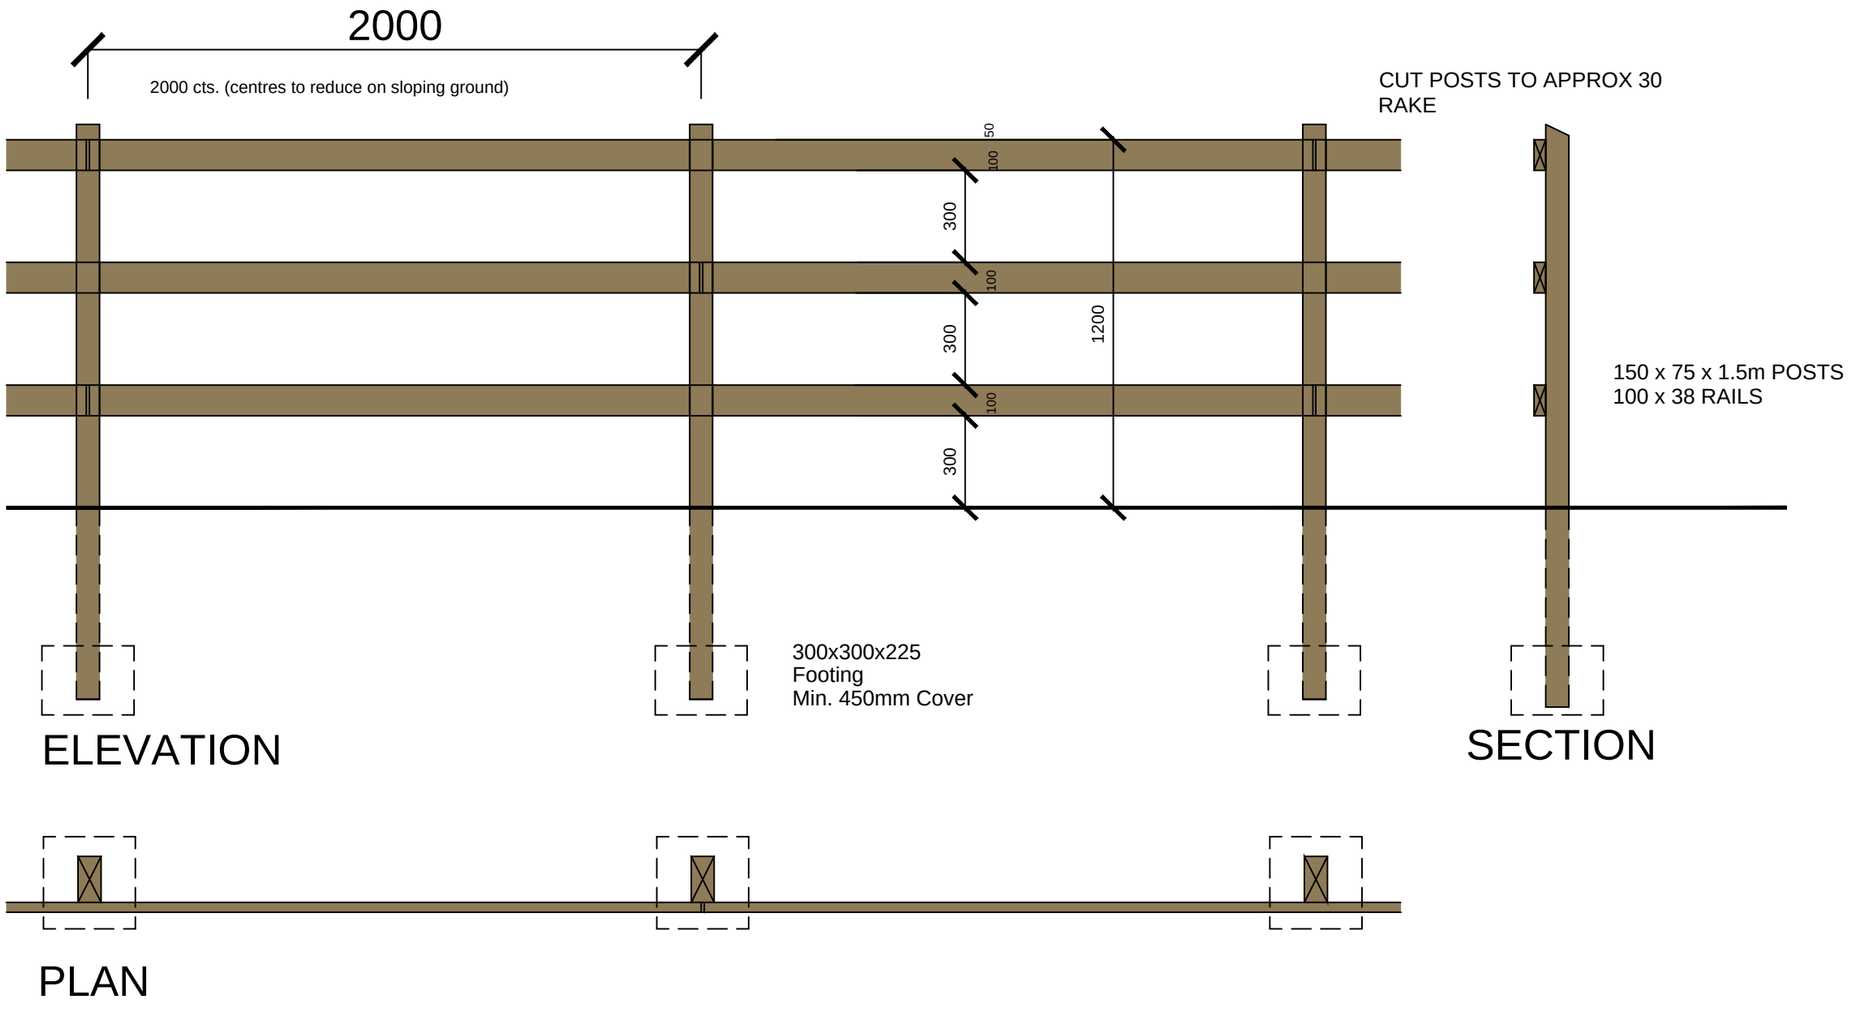


SCALED AT 1:20

	1m		2m

Drawing Number: B.PRD.01	**Project:** MAPPLEWELL	**Date:** JULY 2015	
		Scale @ A3: 1:20	
Client: BEN BAILEY HOMES	**Drawing Title:** BOUNDARY TREATMENTS 0.9M POST & RAIL DIVISIONAL FENCE	**Revision:** - -	

BenBailey
Design & style. All-inclusive.

STEN Architecture Ltd
Suite 4, Unit 1,
Benton Office Park,
Bennett Avenue,
Horbury,
Wakefield,
WF4 5RA
Telephone: 01924 669424

Web: www.sten-architecture.co.uk
Twitter: @STEN_arch
Facebook: stenarchitectureltd
Linkedin: Sten Architecture

STEN ARCHITECTURE