



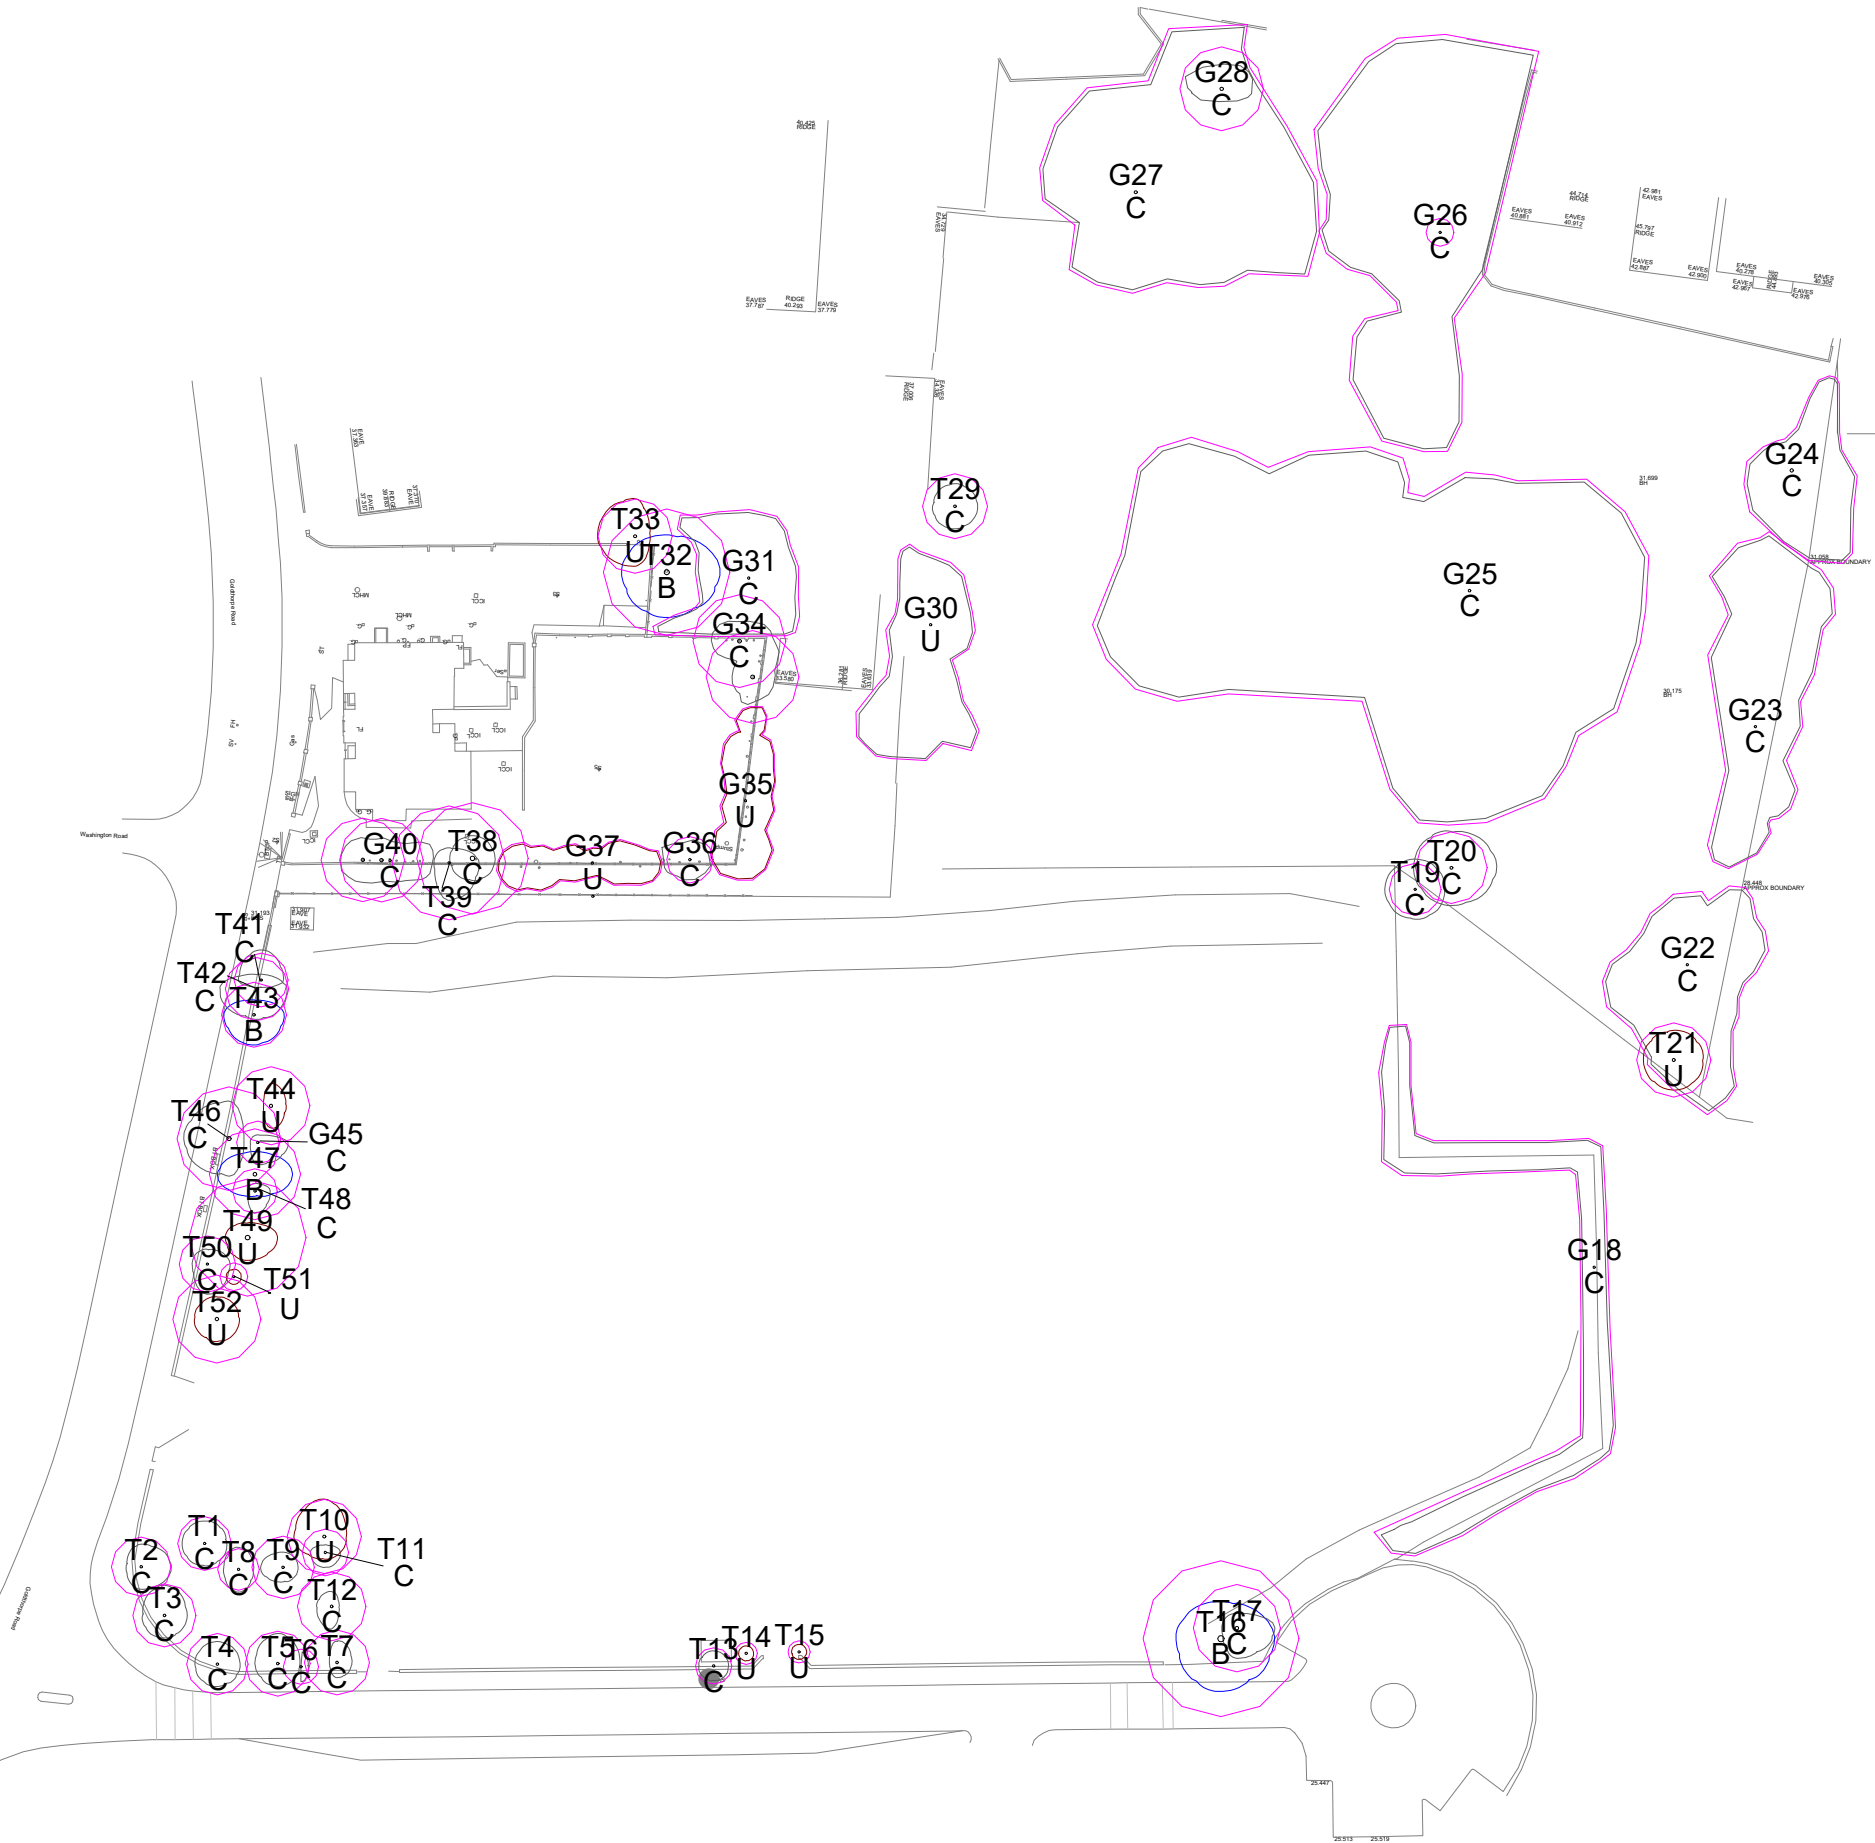

KEY

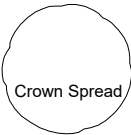

Crown Spread



Root Protection Area



Category 'B'



Category 'C'



Category 'U'



Tree Constraints Plan

Land at Goldthorpe Road, Goldthorpe, Barnsley

SCALE :
1 : 1000

DATE :
28-Aug-18

MAP FILENAME : TCC 1139



Tree Care Consultancy Ltd, Clifton Villa, 37 Hall Cliffe Drive
Horbury, Wakefield, West Yorkshire, WF4 6BY
Phone: 01924 270619, Email: info@treecareconsultancy.co.uk