


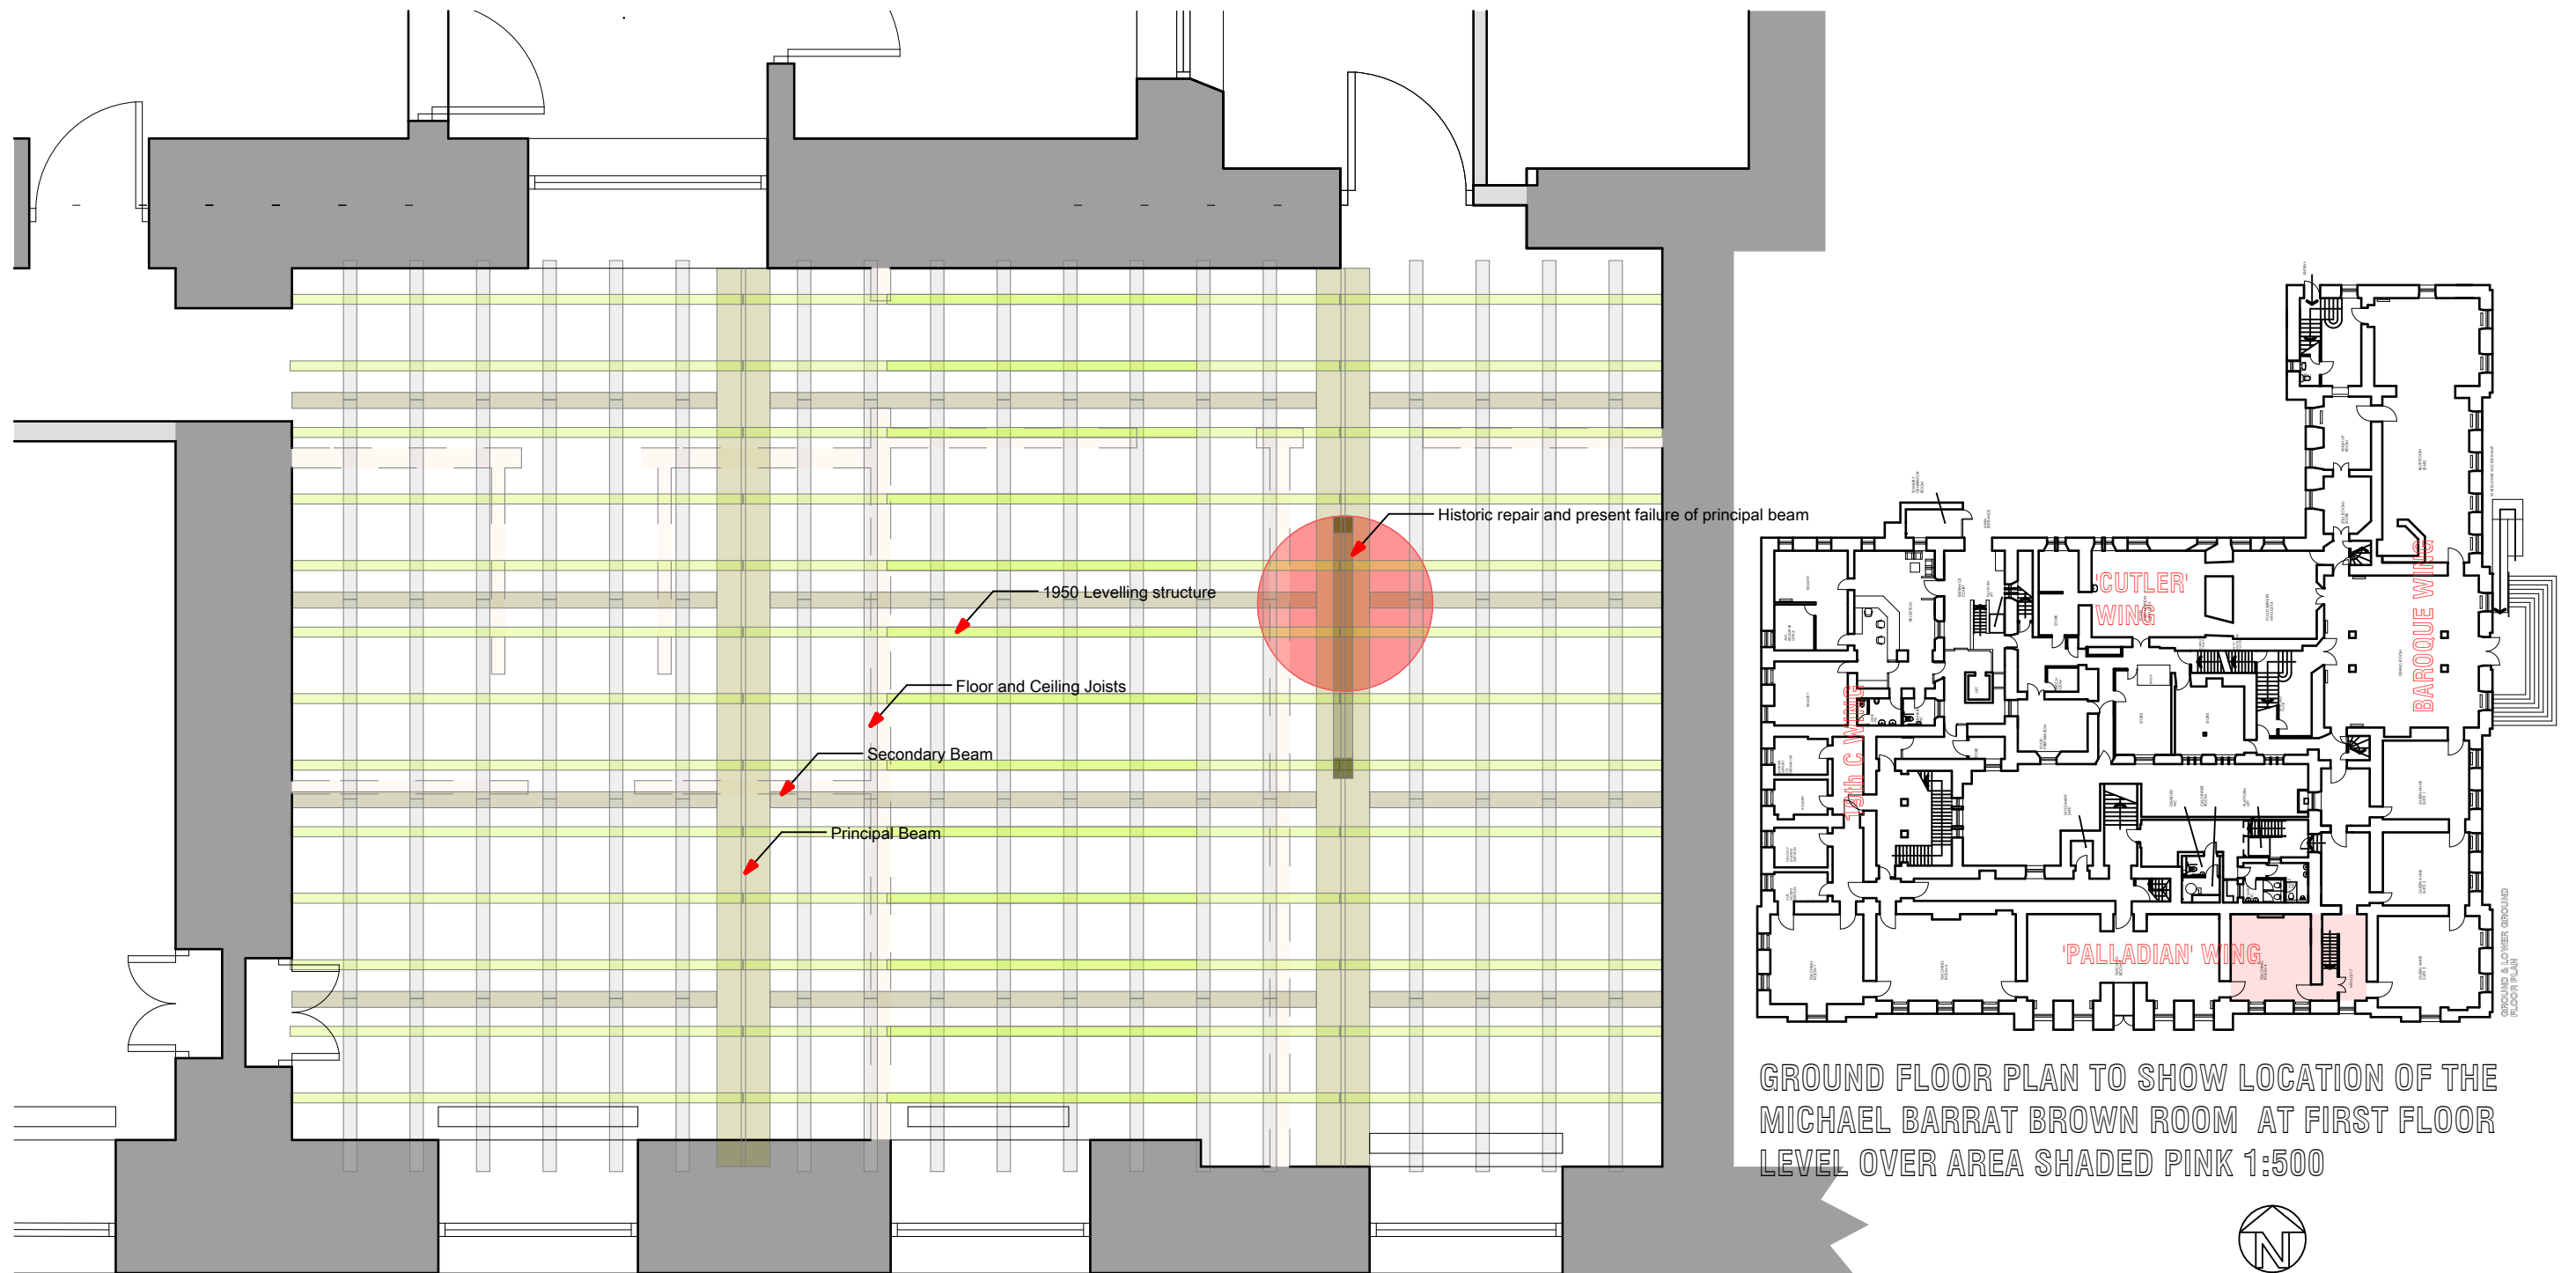

SECOND FLOOR STRUCTURE OVER THE MICHAEL BARRAT BROWN ROOM 1:50

REVISION

Birkett Cole Lowe ARCHITECTS HAWK WORKS, 105a MARY STREET, SHEFFIELD, S1 4RT TEL: 0114 275 7280 email: thepartners@birkettcolelowe.com	Client NORTHERN COLLEGE	Project DEFECTIVE CEILING	Site WENTWORTH CASTLE STAINBOROUGH BARNSELY S75 3ET	Scale 1:50, 1:500	By NL	Date Jan 2012	Drawing PLAN	TENDER Drawing Number 3500-MBB 02
--	----------------------------	------------------------------	--	----------------------	----------	------------------	-----------------	---