
PA Reference:- 2020/0858

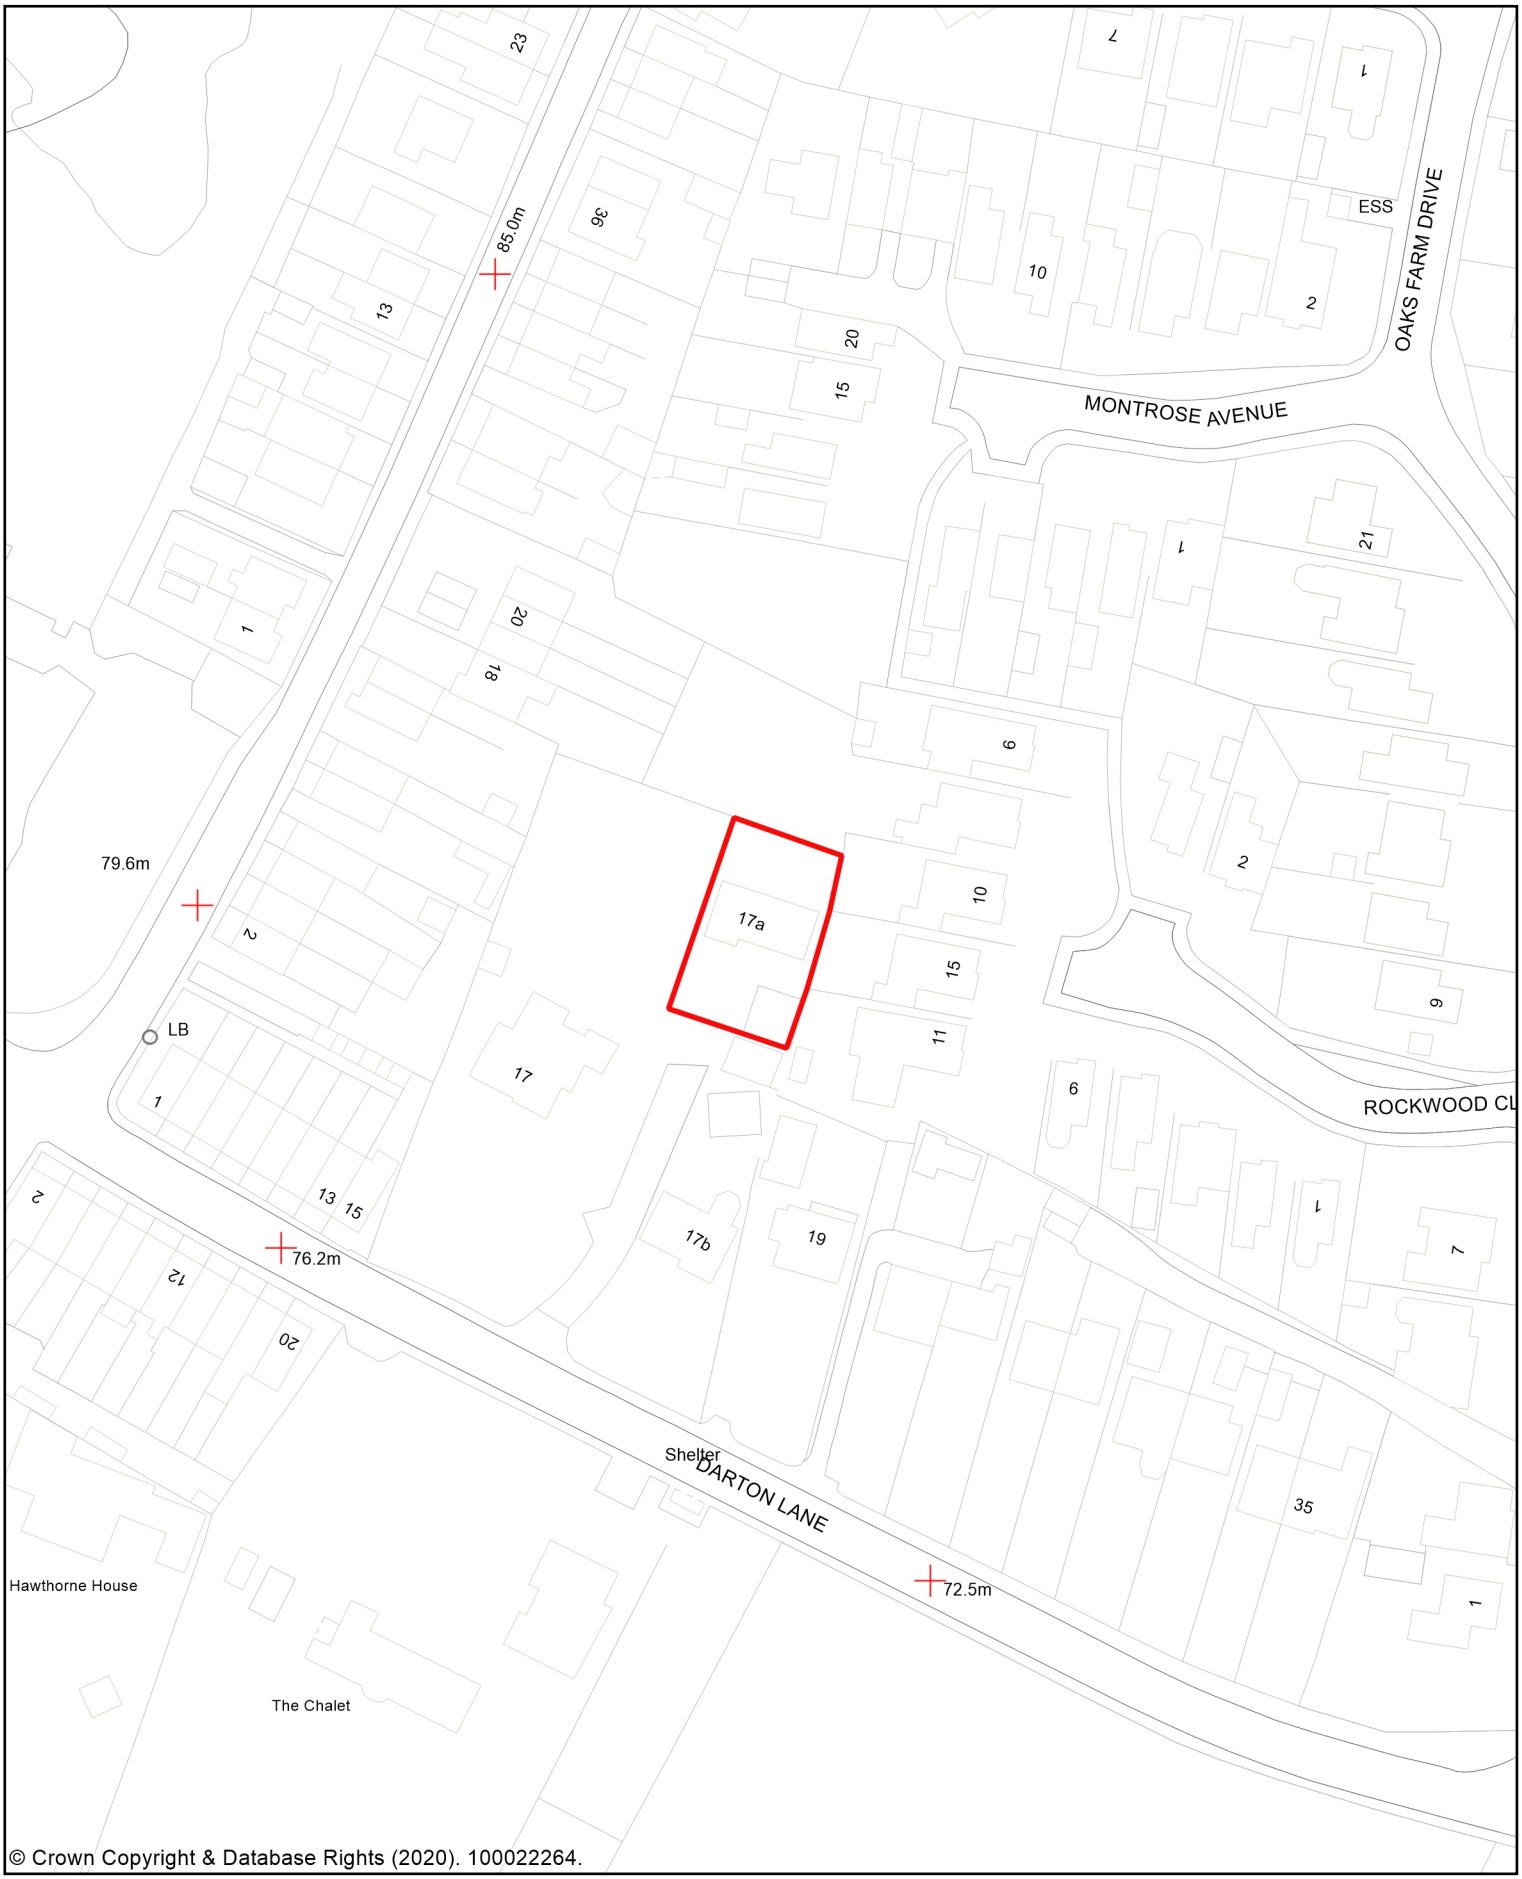

© Crown Copyright & Database Rights (2020). 100022264.

BARNSLEY MBC - Regeneration & Property

N

Scale: 1:1000