


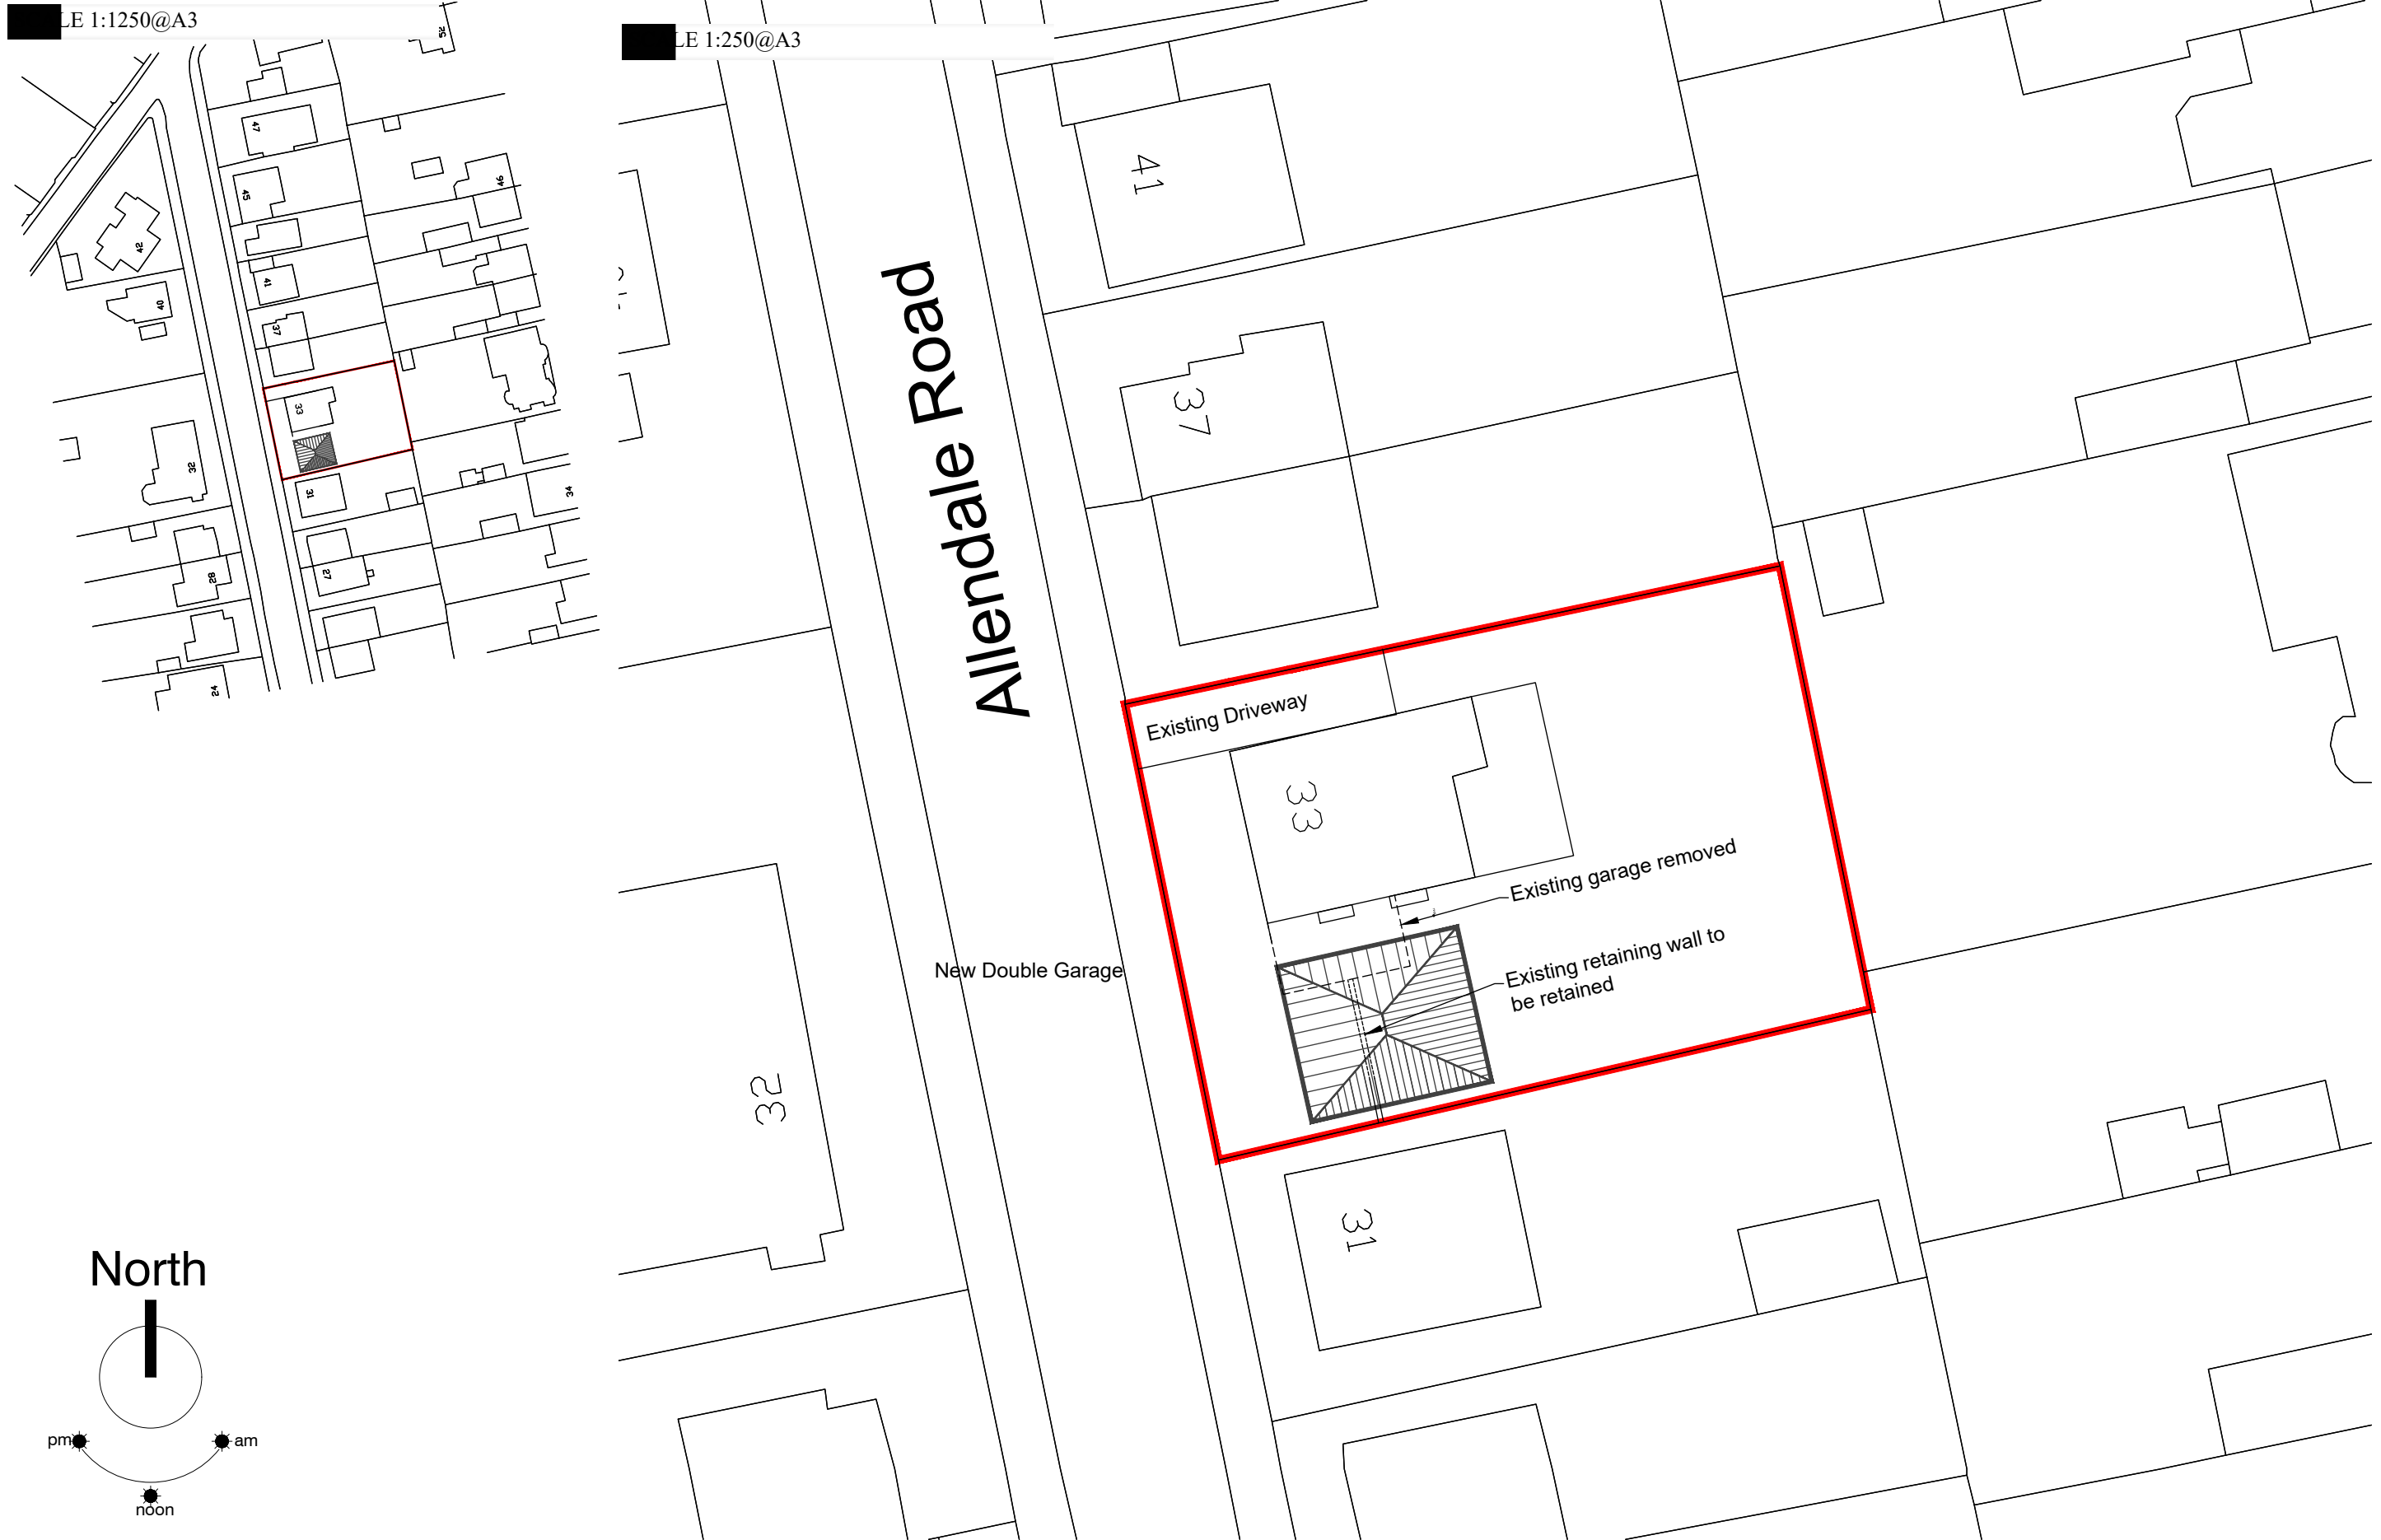

CLIENT DETAILS		PROJECT DETAILS		TITLE			REV	DESCRIPTION	DATE	Residential S72 Ltd, 9 Malham Close, Shafton Barnsley, S72 8PE T 01226 717079 M 07920 724305	
Mr & Mrs Djokica		Demolition of existing garage and new detached dwelling in existing grounds		Site and Location Plan							
33 Allendale Road Barnsley S75 1BL											
		REFERENCE: 19-004-01		SCALE- As Shown	DRAWN- ikc						
				DATE- 18.02.19	CHECKED-						