


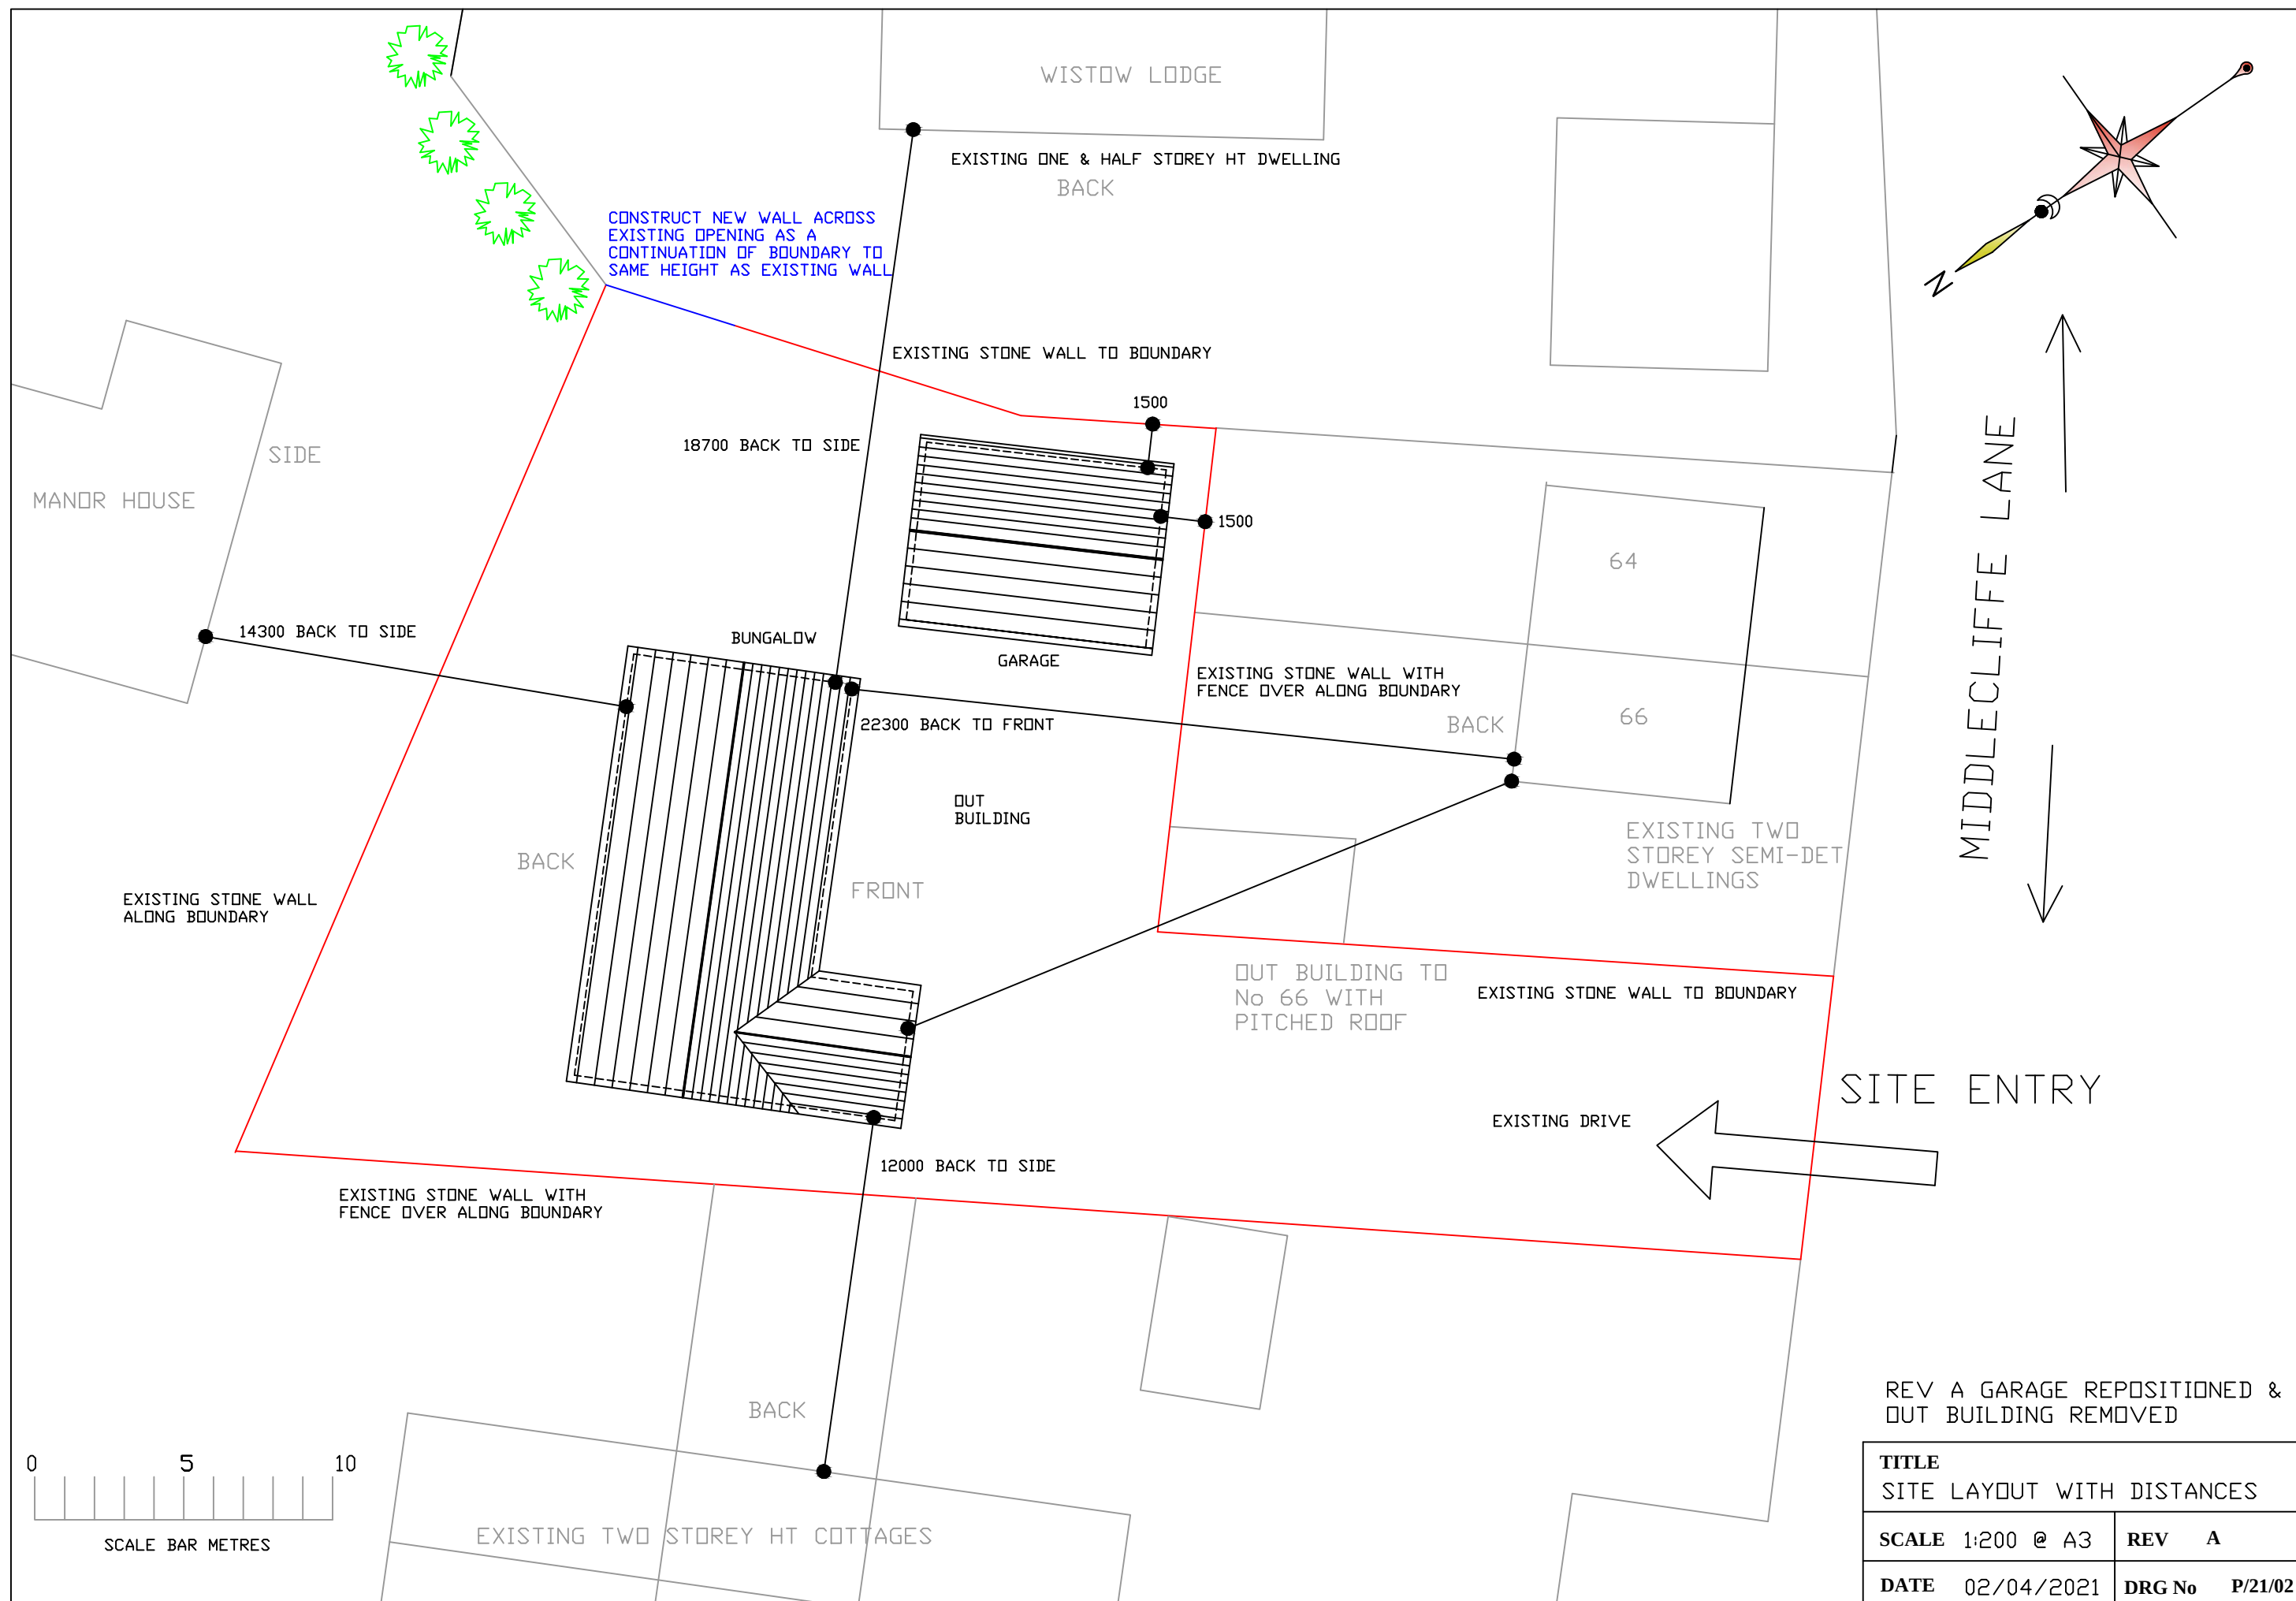

REV A GARAGE REPOSITIONED &
OUT BUILDING REMOVED

TITLE SITE LAYOUT WITH DISTANCES			
SCALE 1:200 @ A3		REV	A
DATE 02/04/2021		DRG No	P/21/02