






LOCATION PLAN - 1:500 @ A1

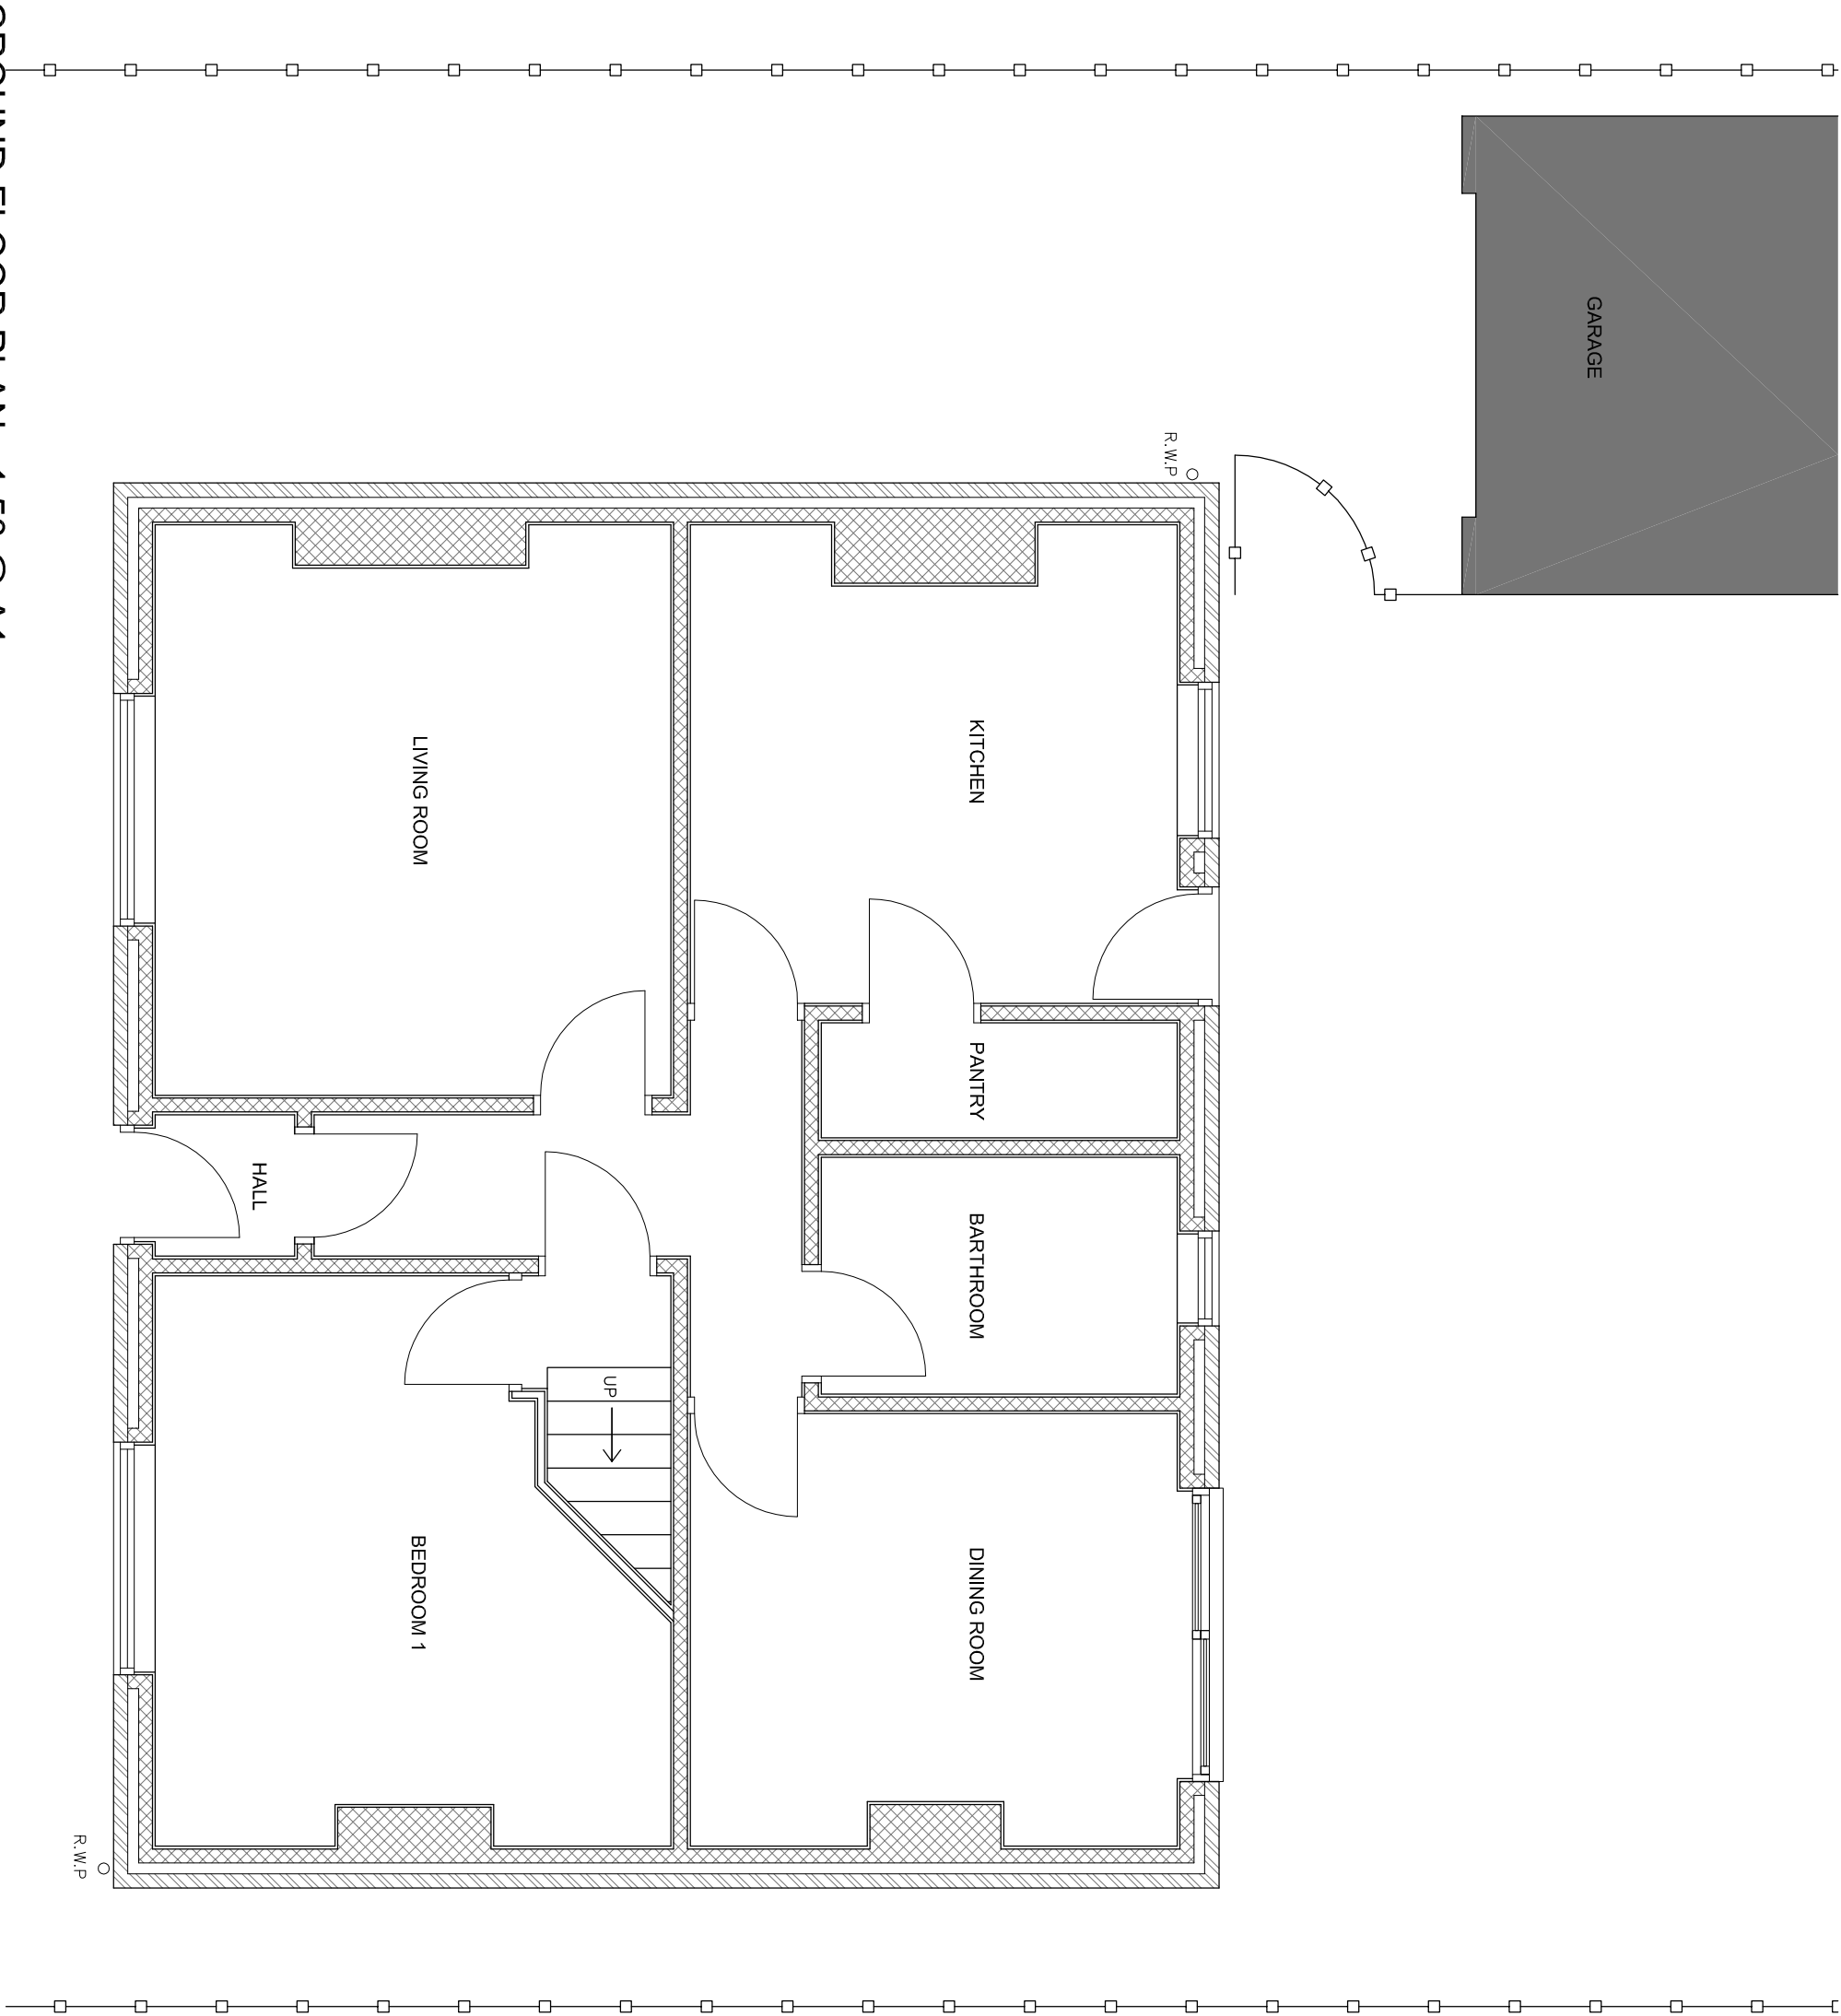


GROUND FLOOR PLAN - 1:50 @ A1

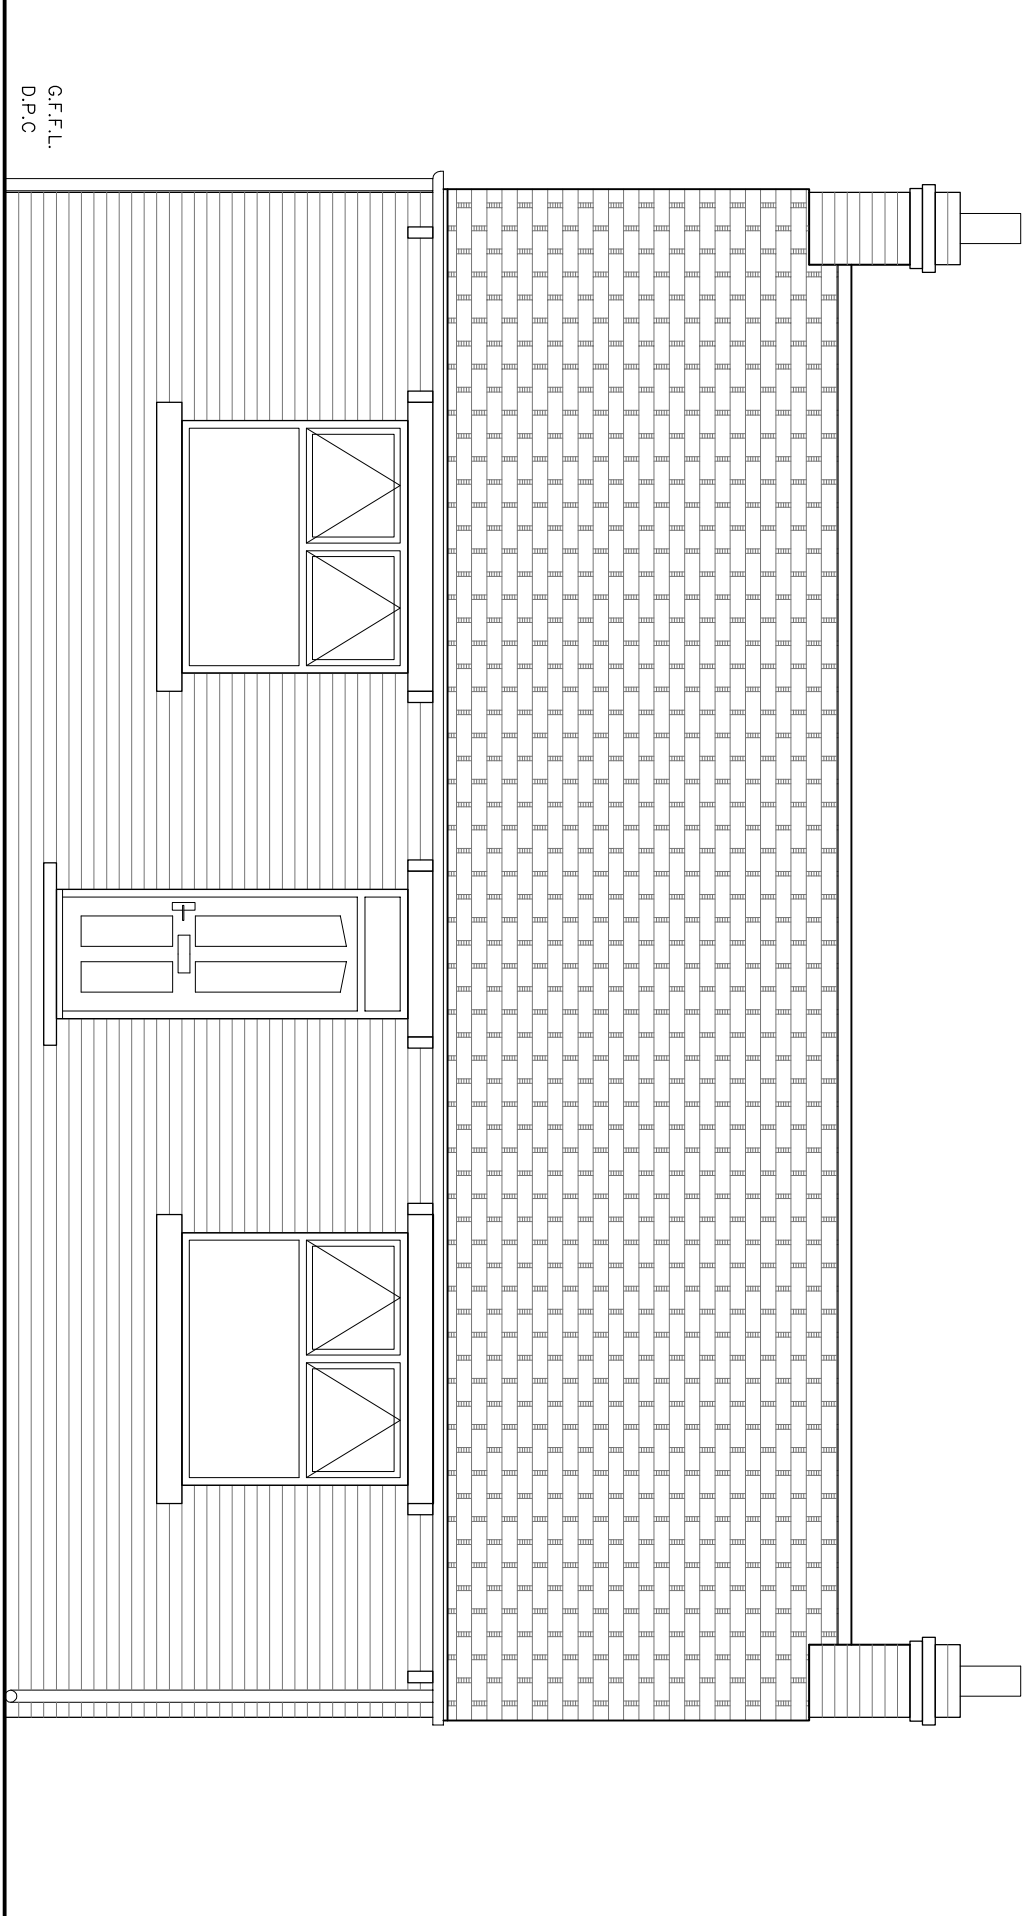


EAST (FRONT) ELEVATION - 1:50 @ A1

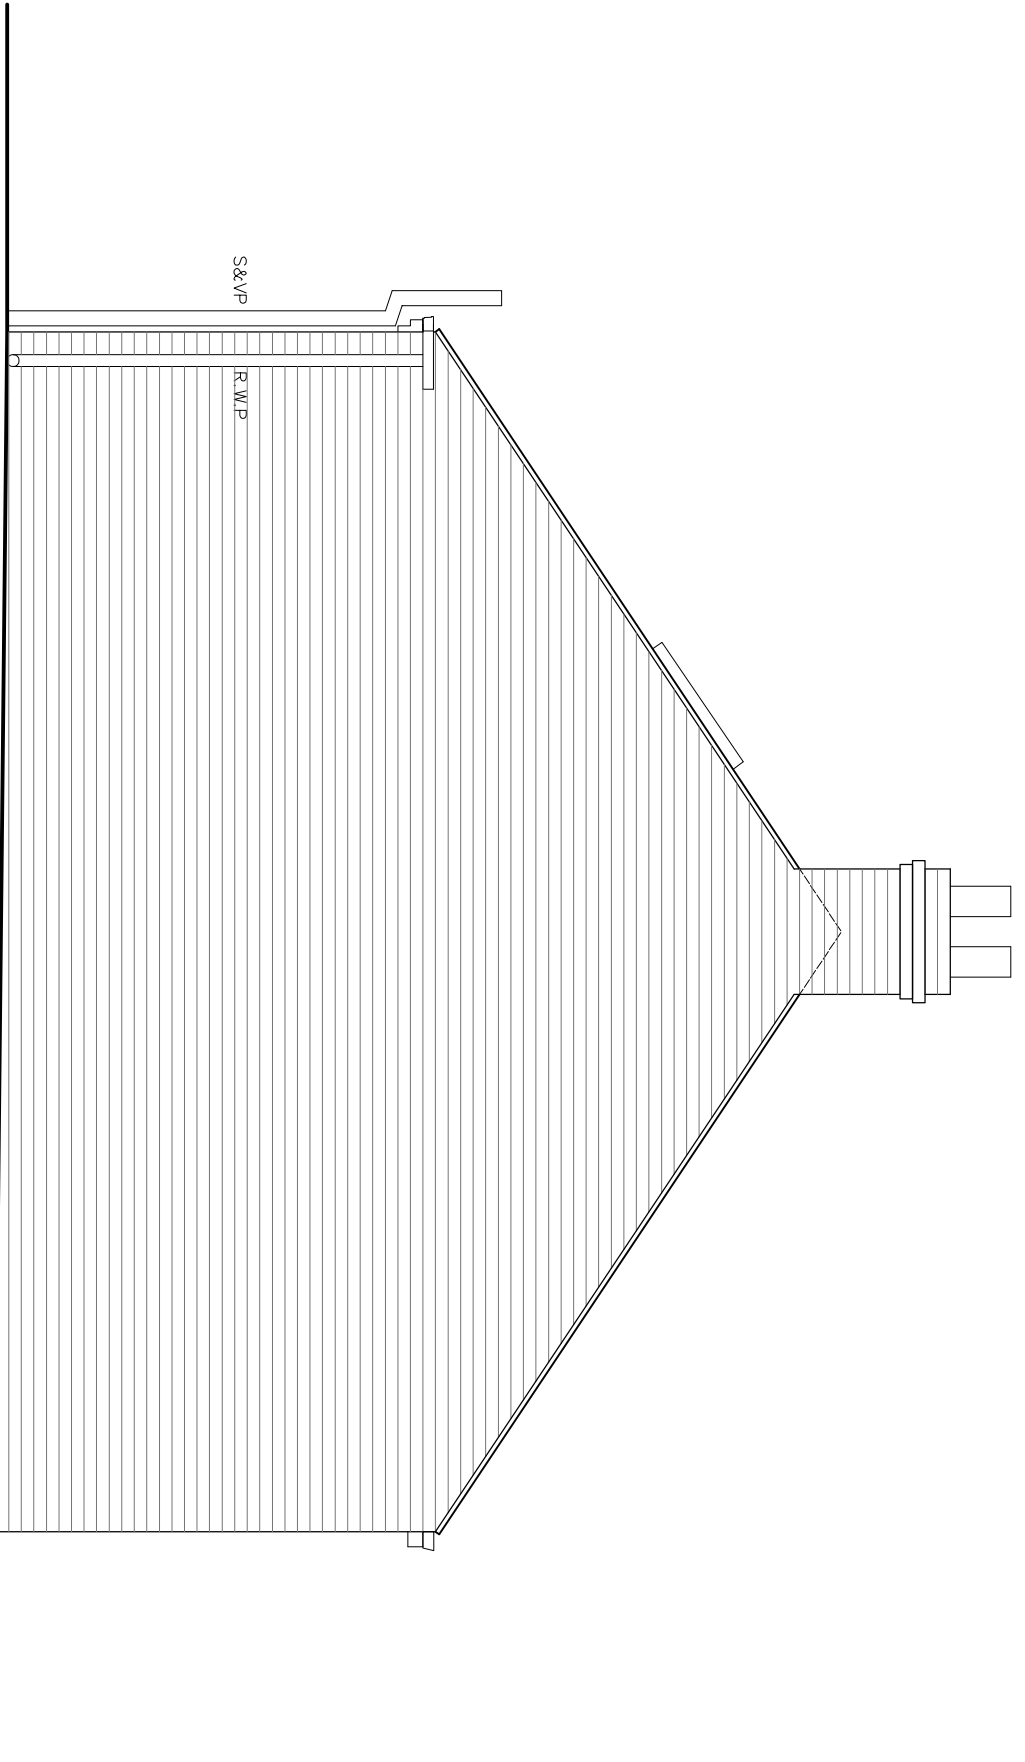

SOUTH ELEVATION - 1:50 @ A1

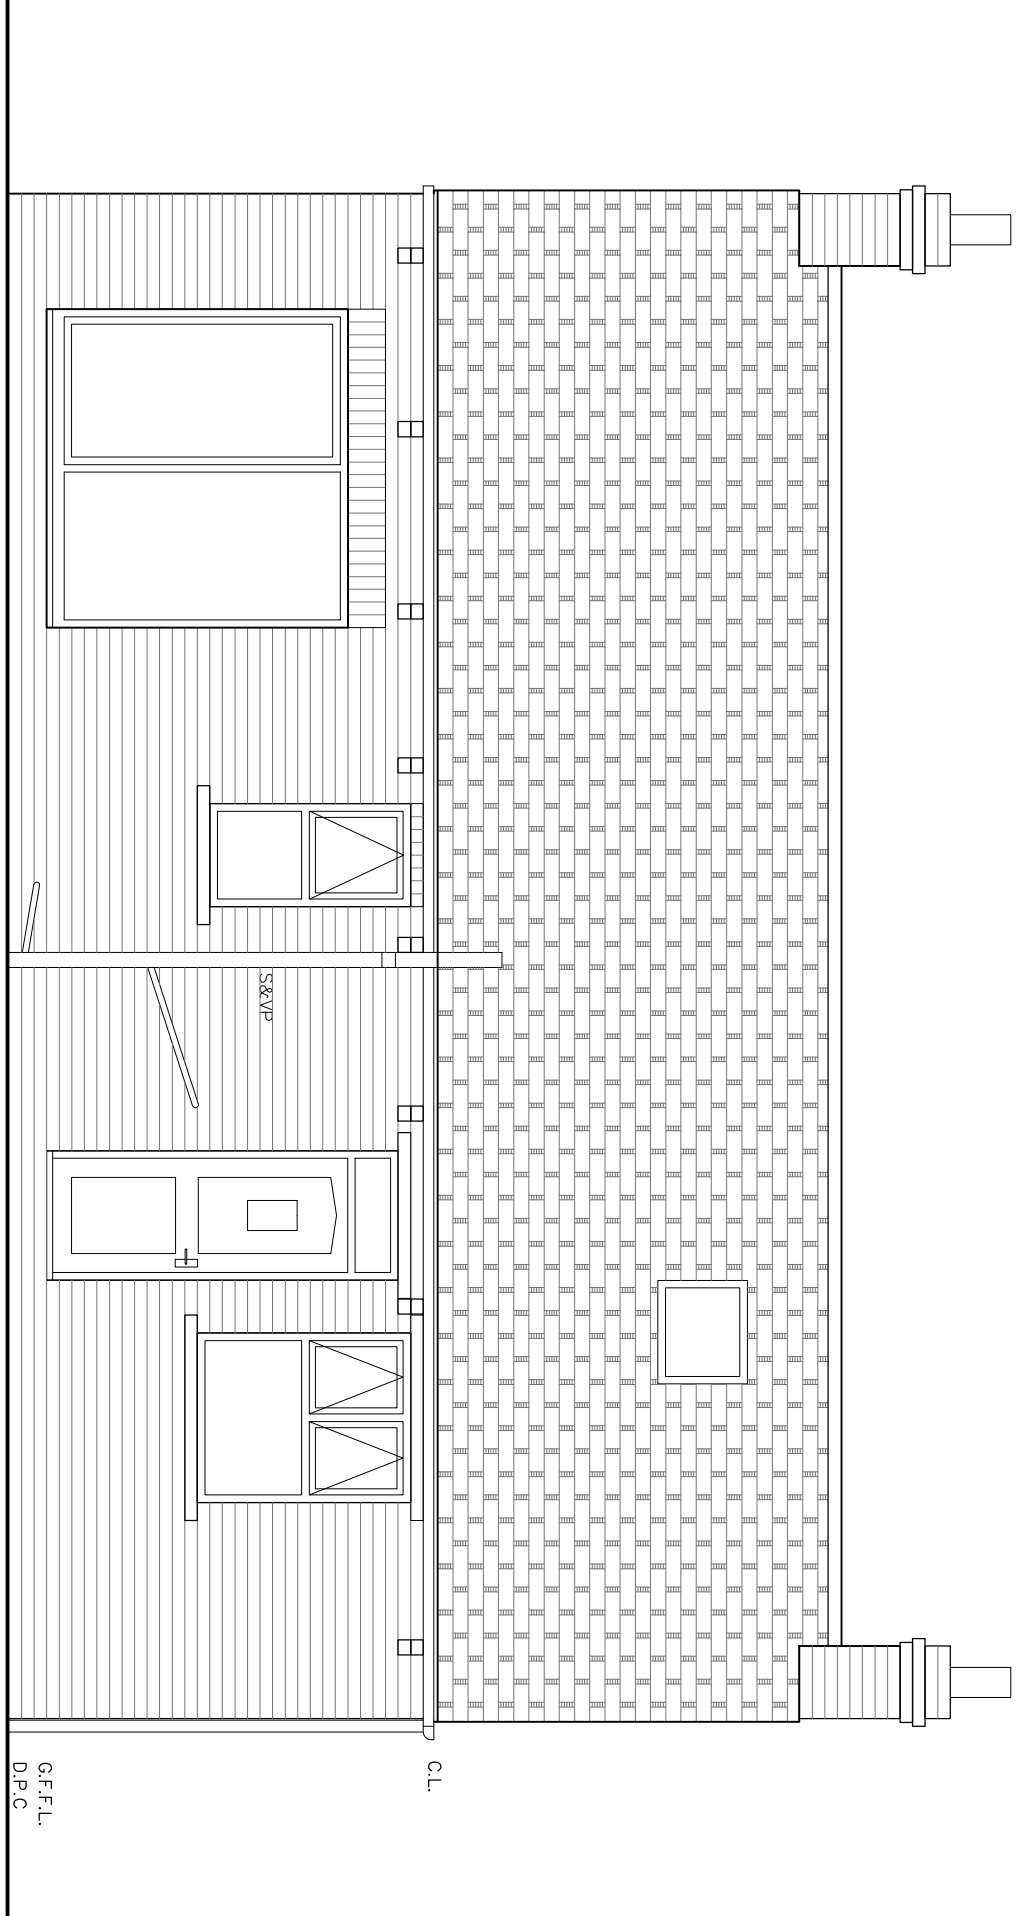

WEST (REAR) ELEVATION - 1:50 @ A1

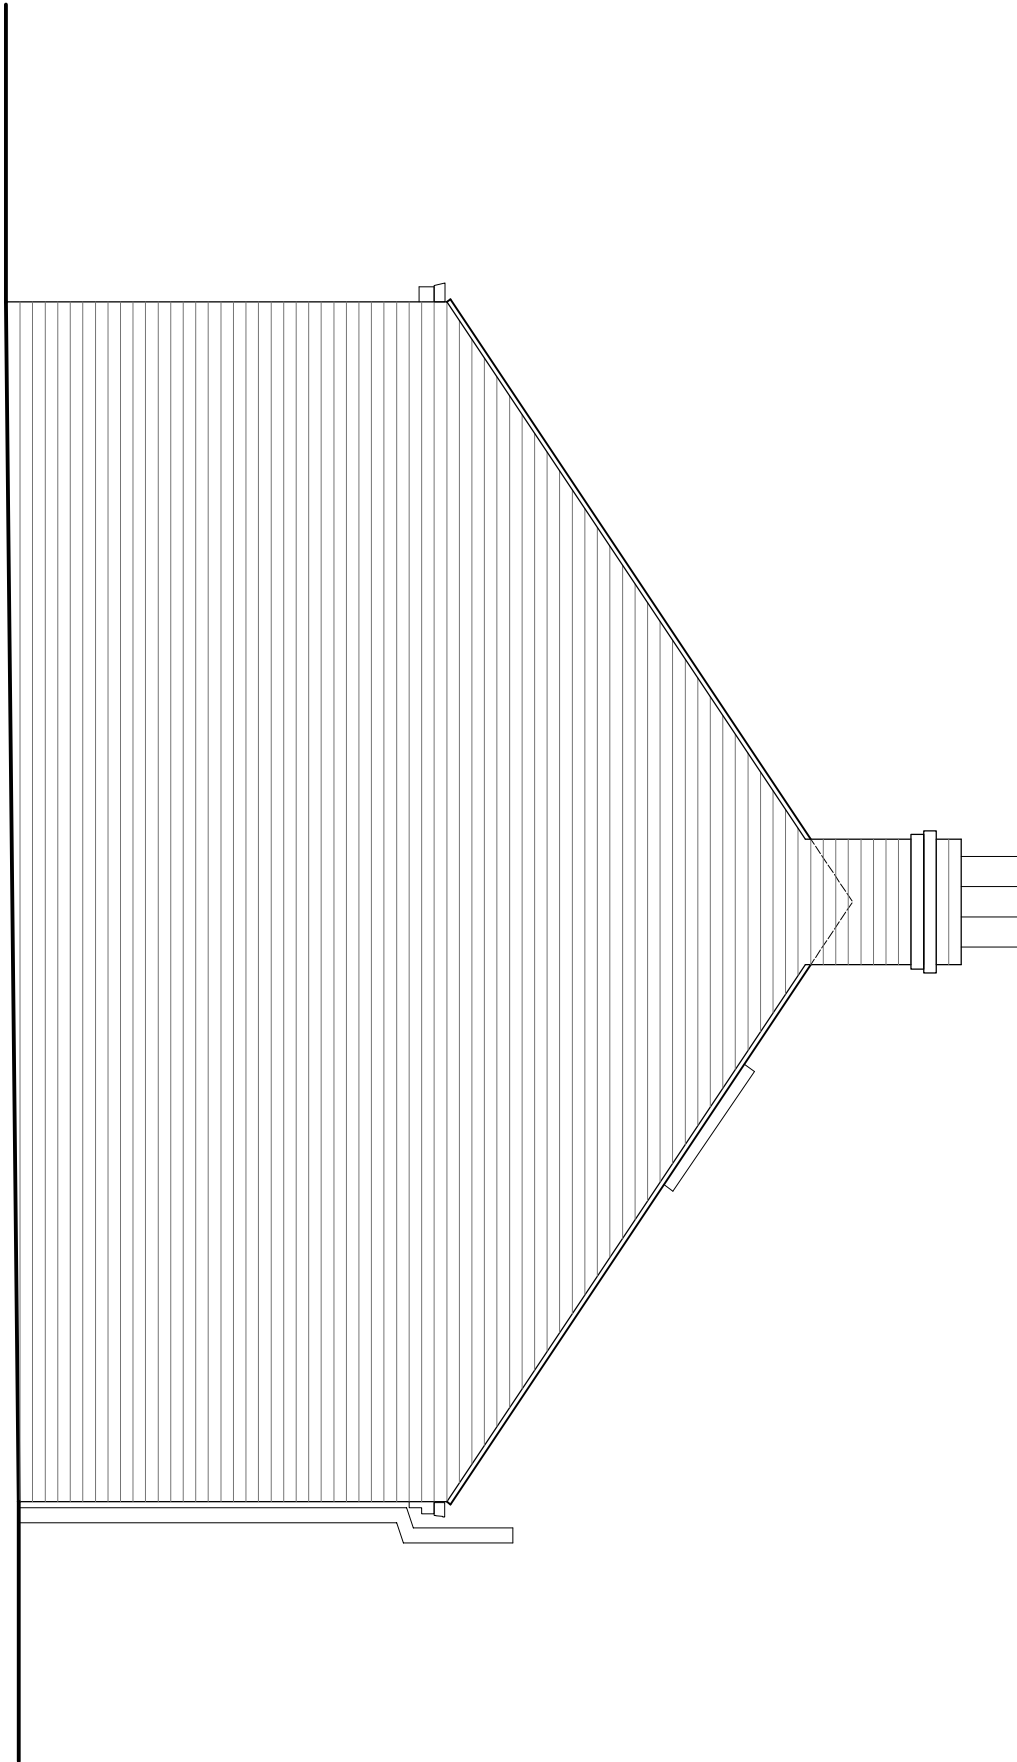

NORTH ELEVATION - 1:50 @ A1