
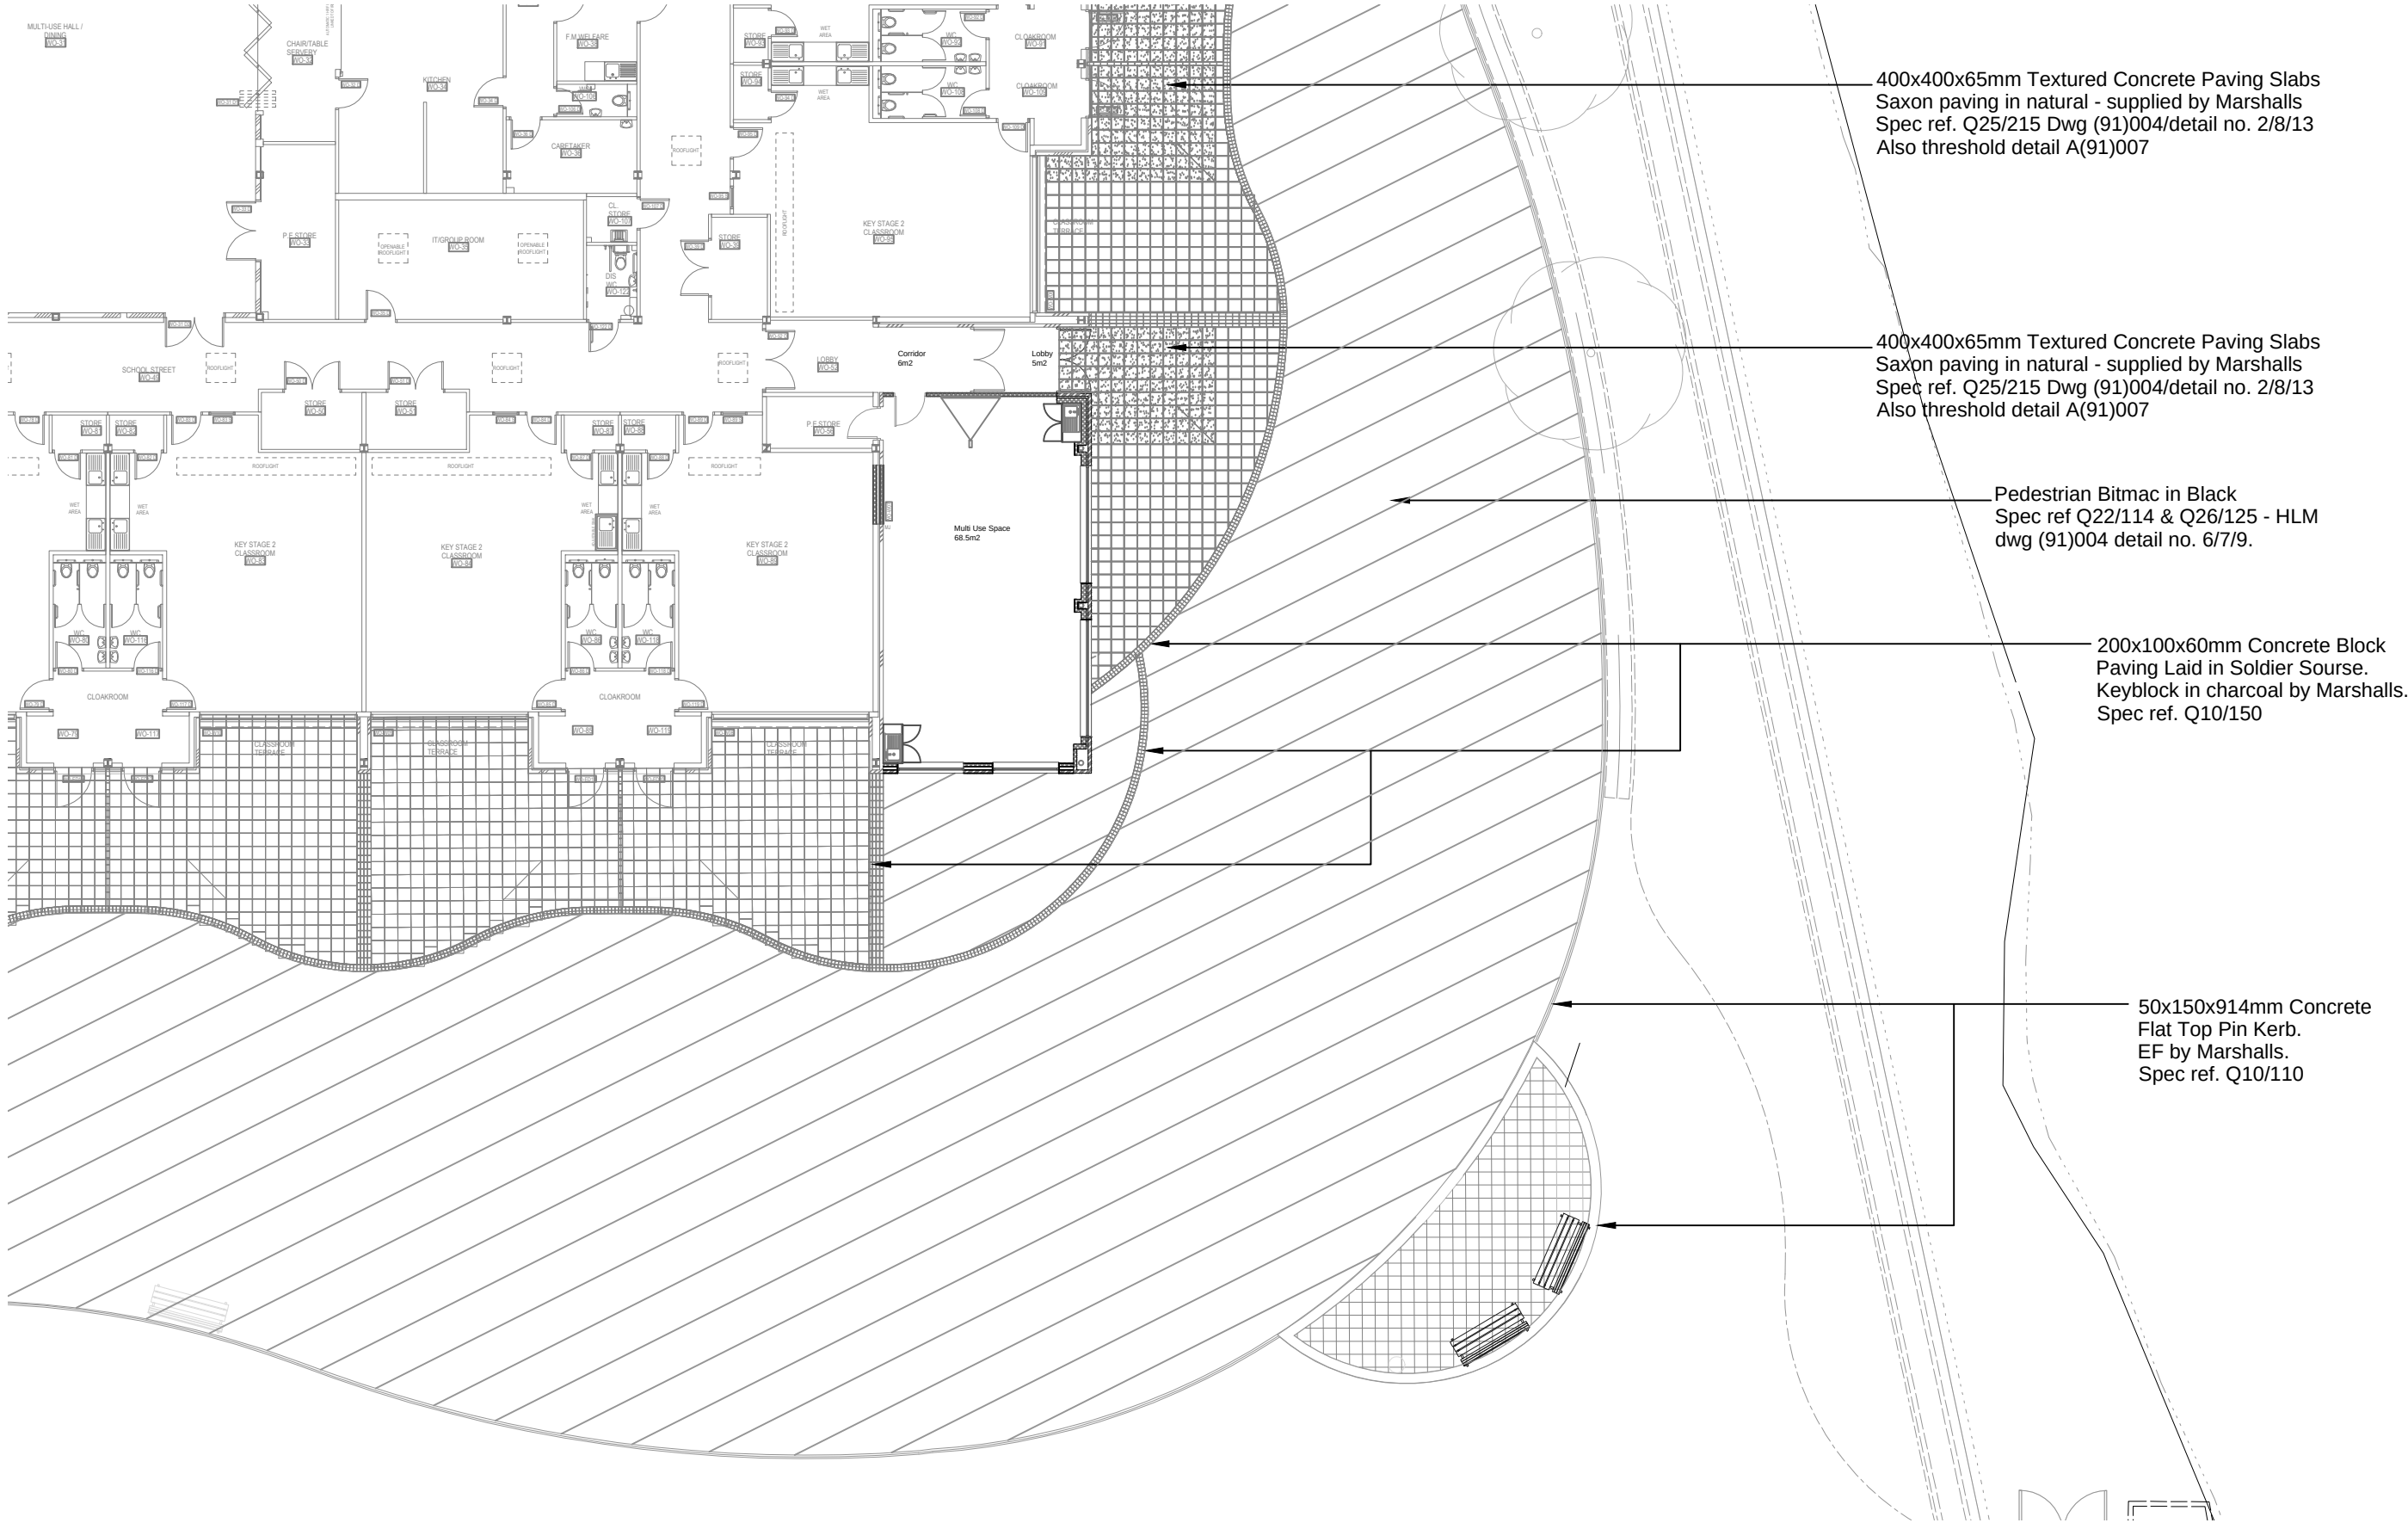


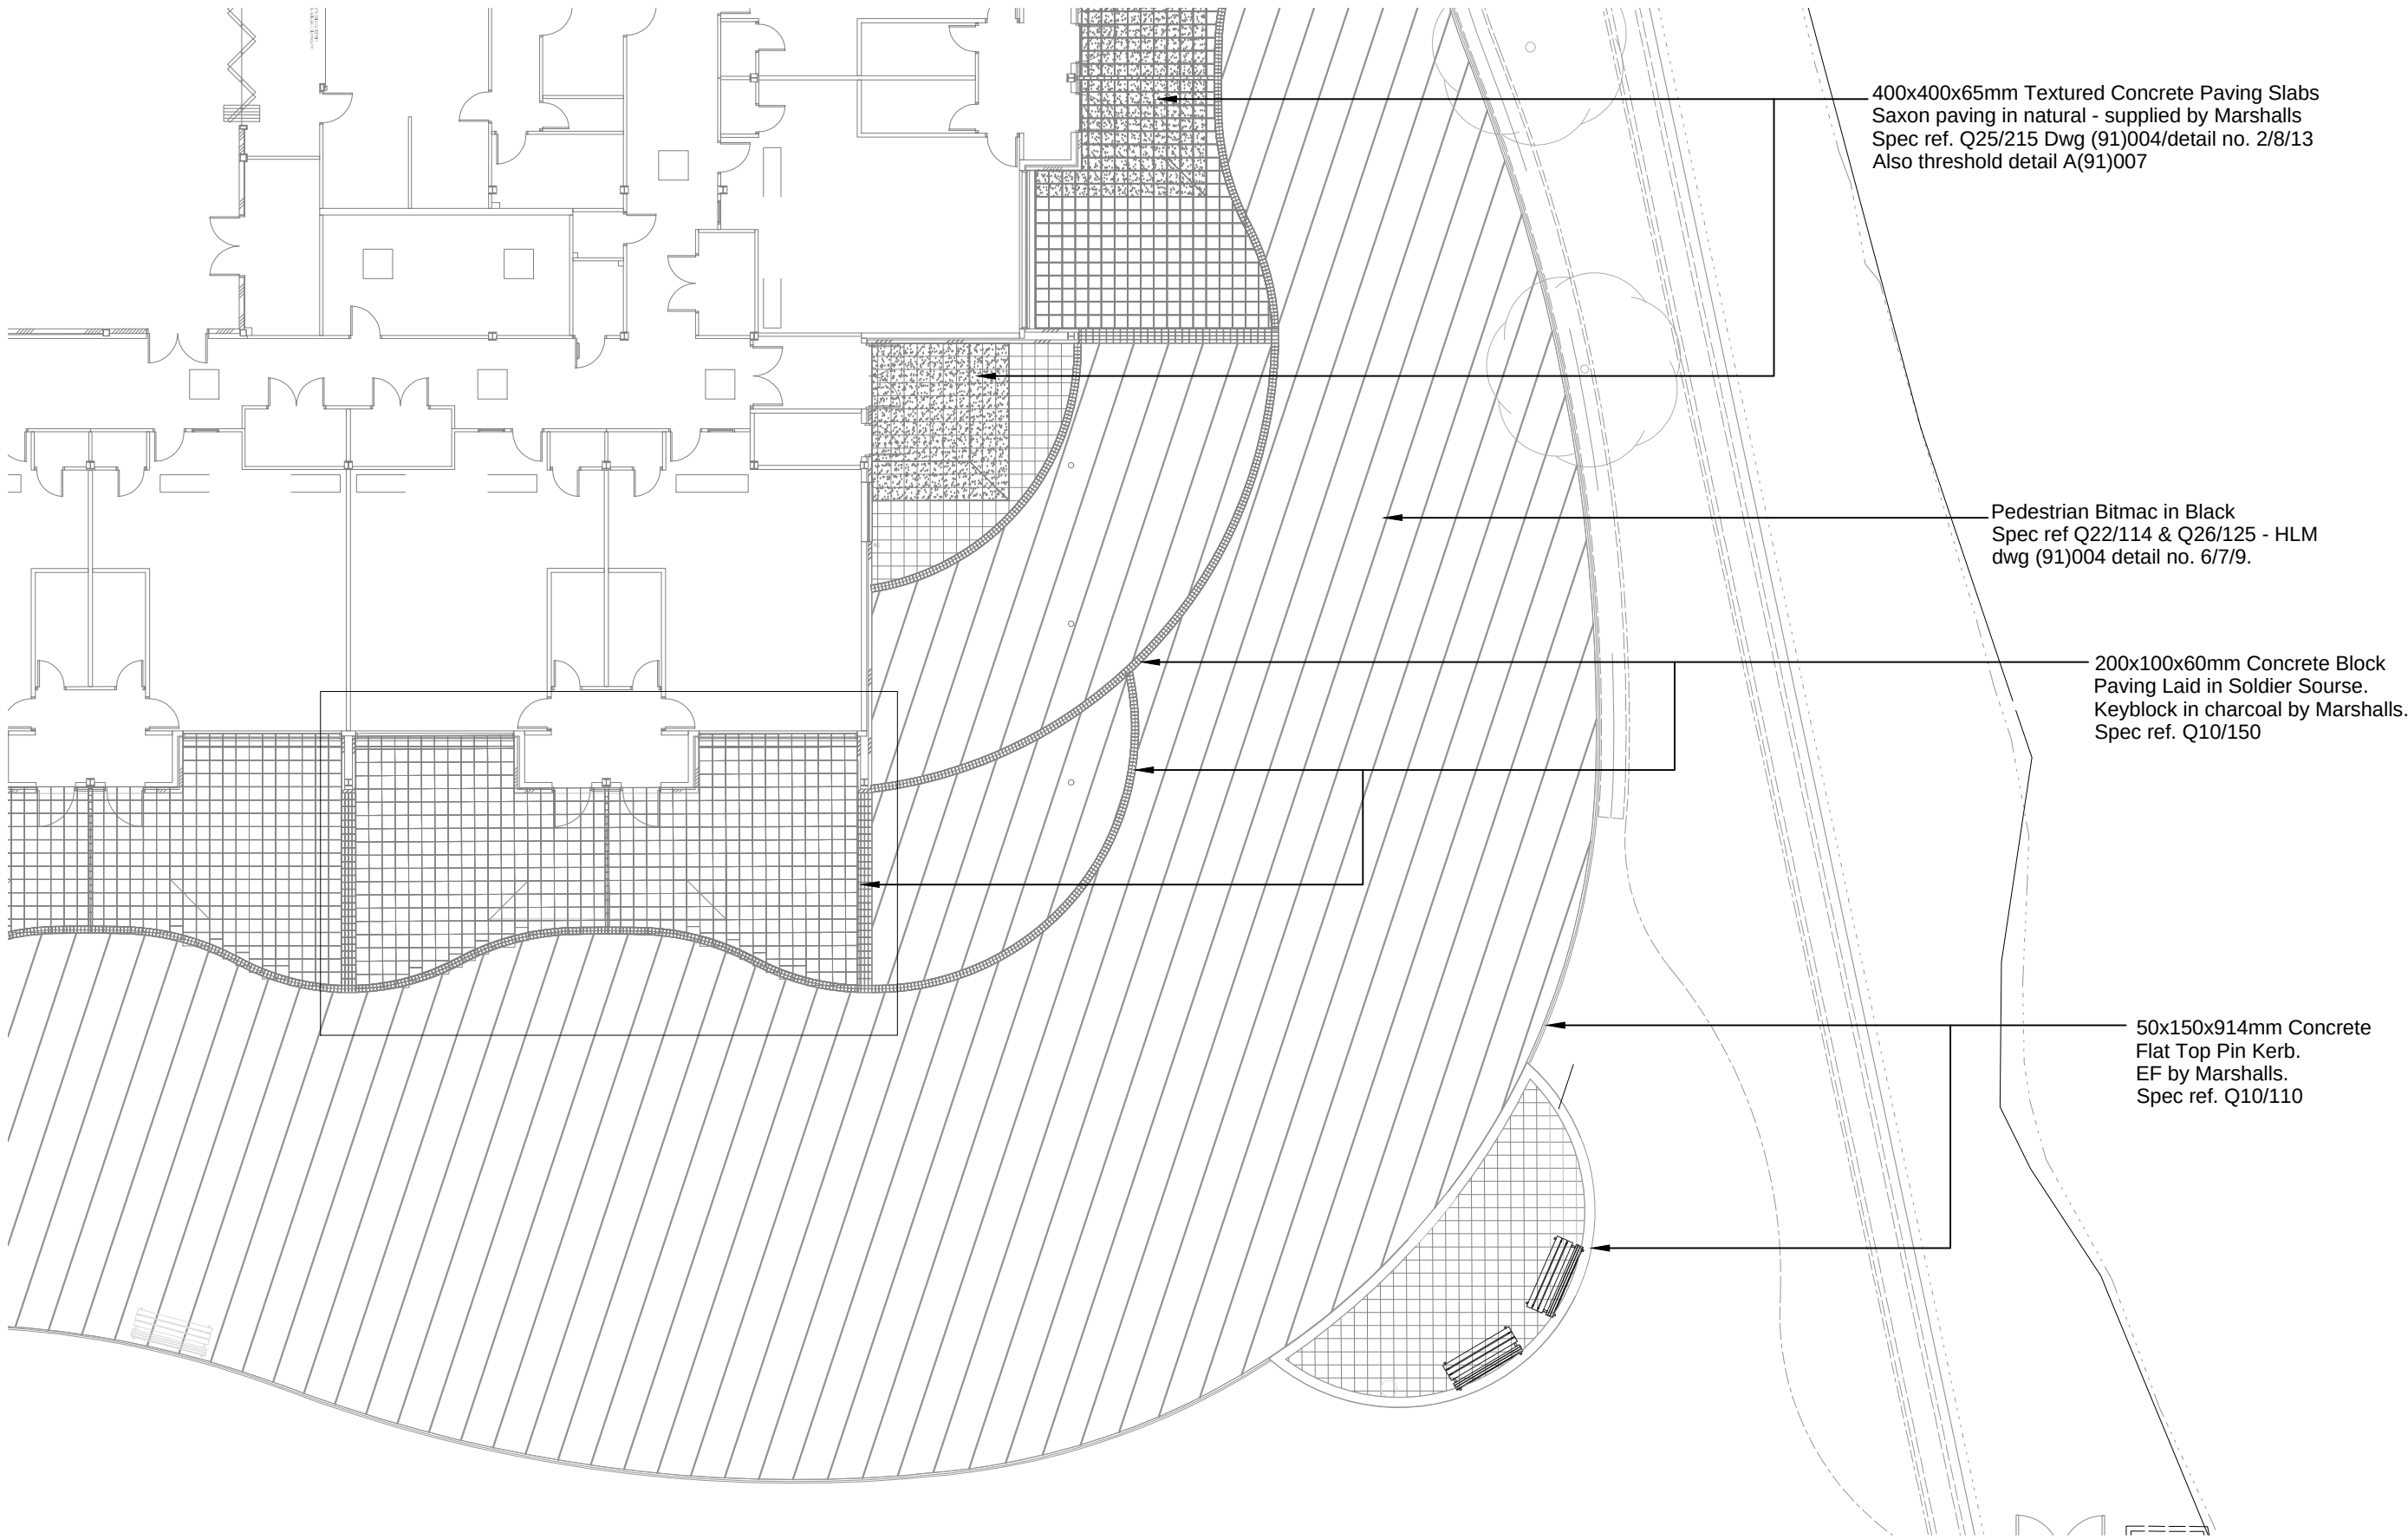

Approved Scheme Drawing	
Client Signature _____	Date _____
Client Signature _____	Date _____
Carillion Signature _____	Date _____
Carillion Signature _____	Date _____

Revision	Date	Amendment

Carillion Government Services
Council Offices, Wellington Road, Ashton-under-Lyne, Tameside, OL6 6DL
Telephone : 0845 1212228 Fax : 0161 342-2347

Project	Kings Oak Primary School Classroom Extensions
---------	--

Title	Existing and Proposed Landscape Multi Use Space
-------	--

Date:	Scale:	Drawn By:	Proj. No:
05.11.13	1/200@A2	MW	KING-01-A10