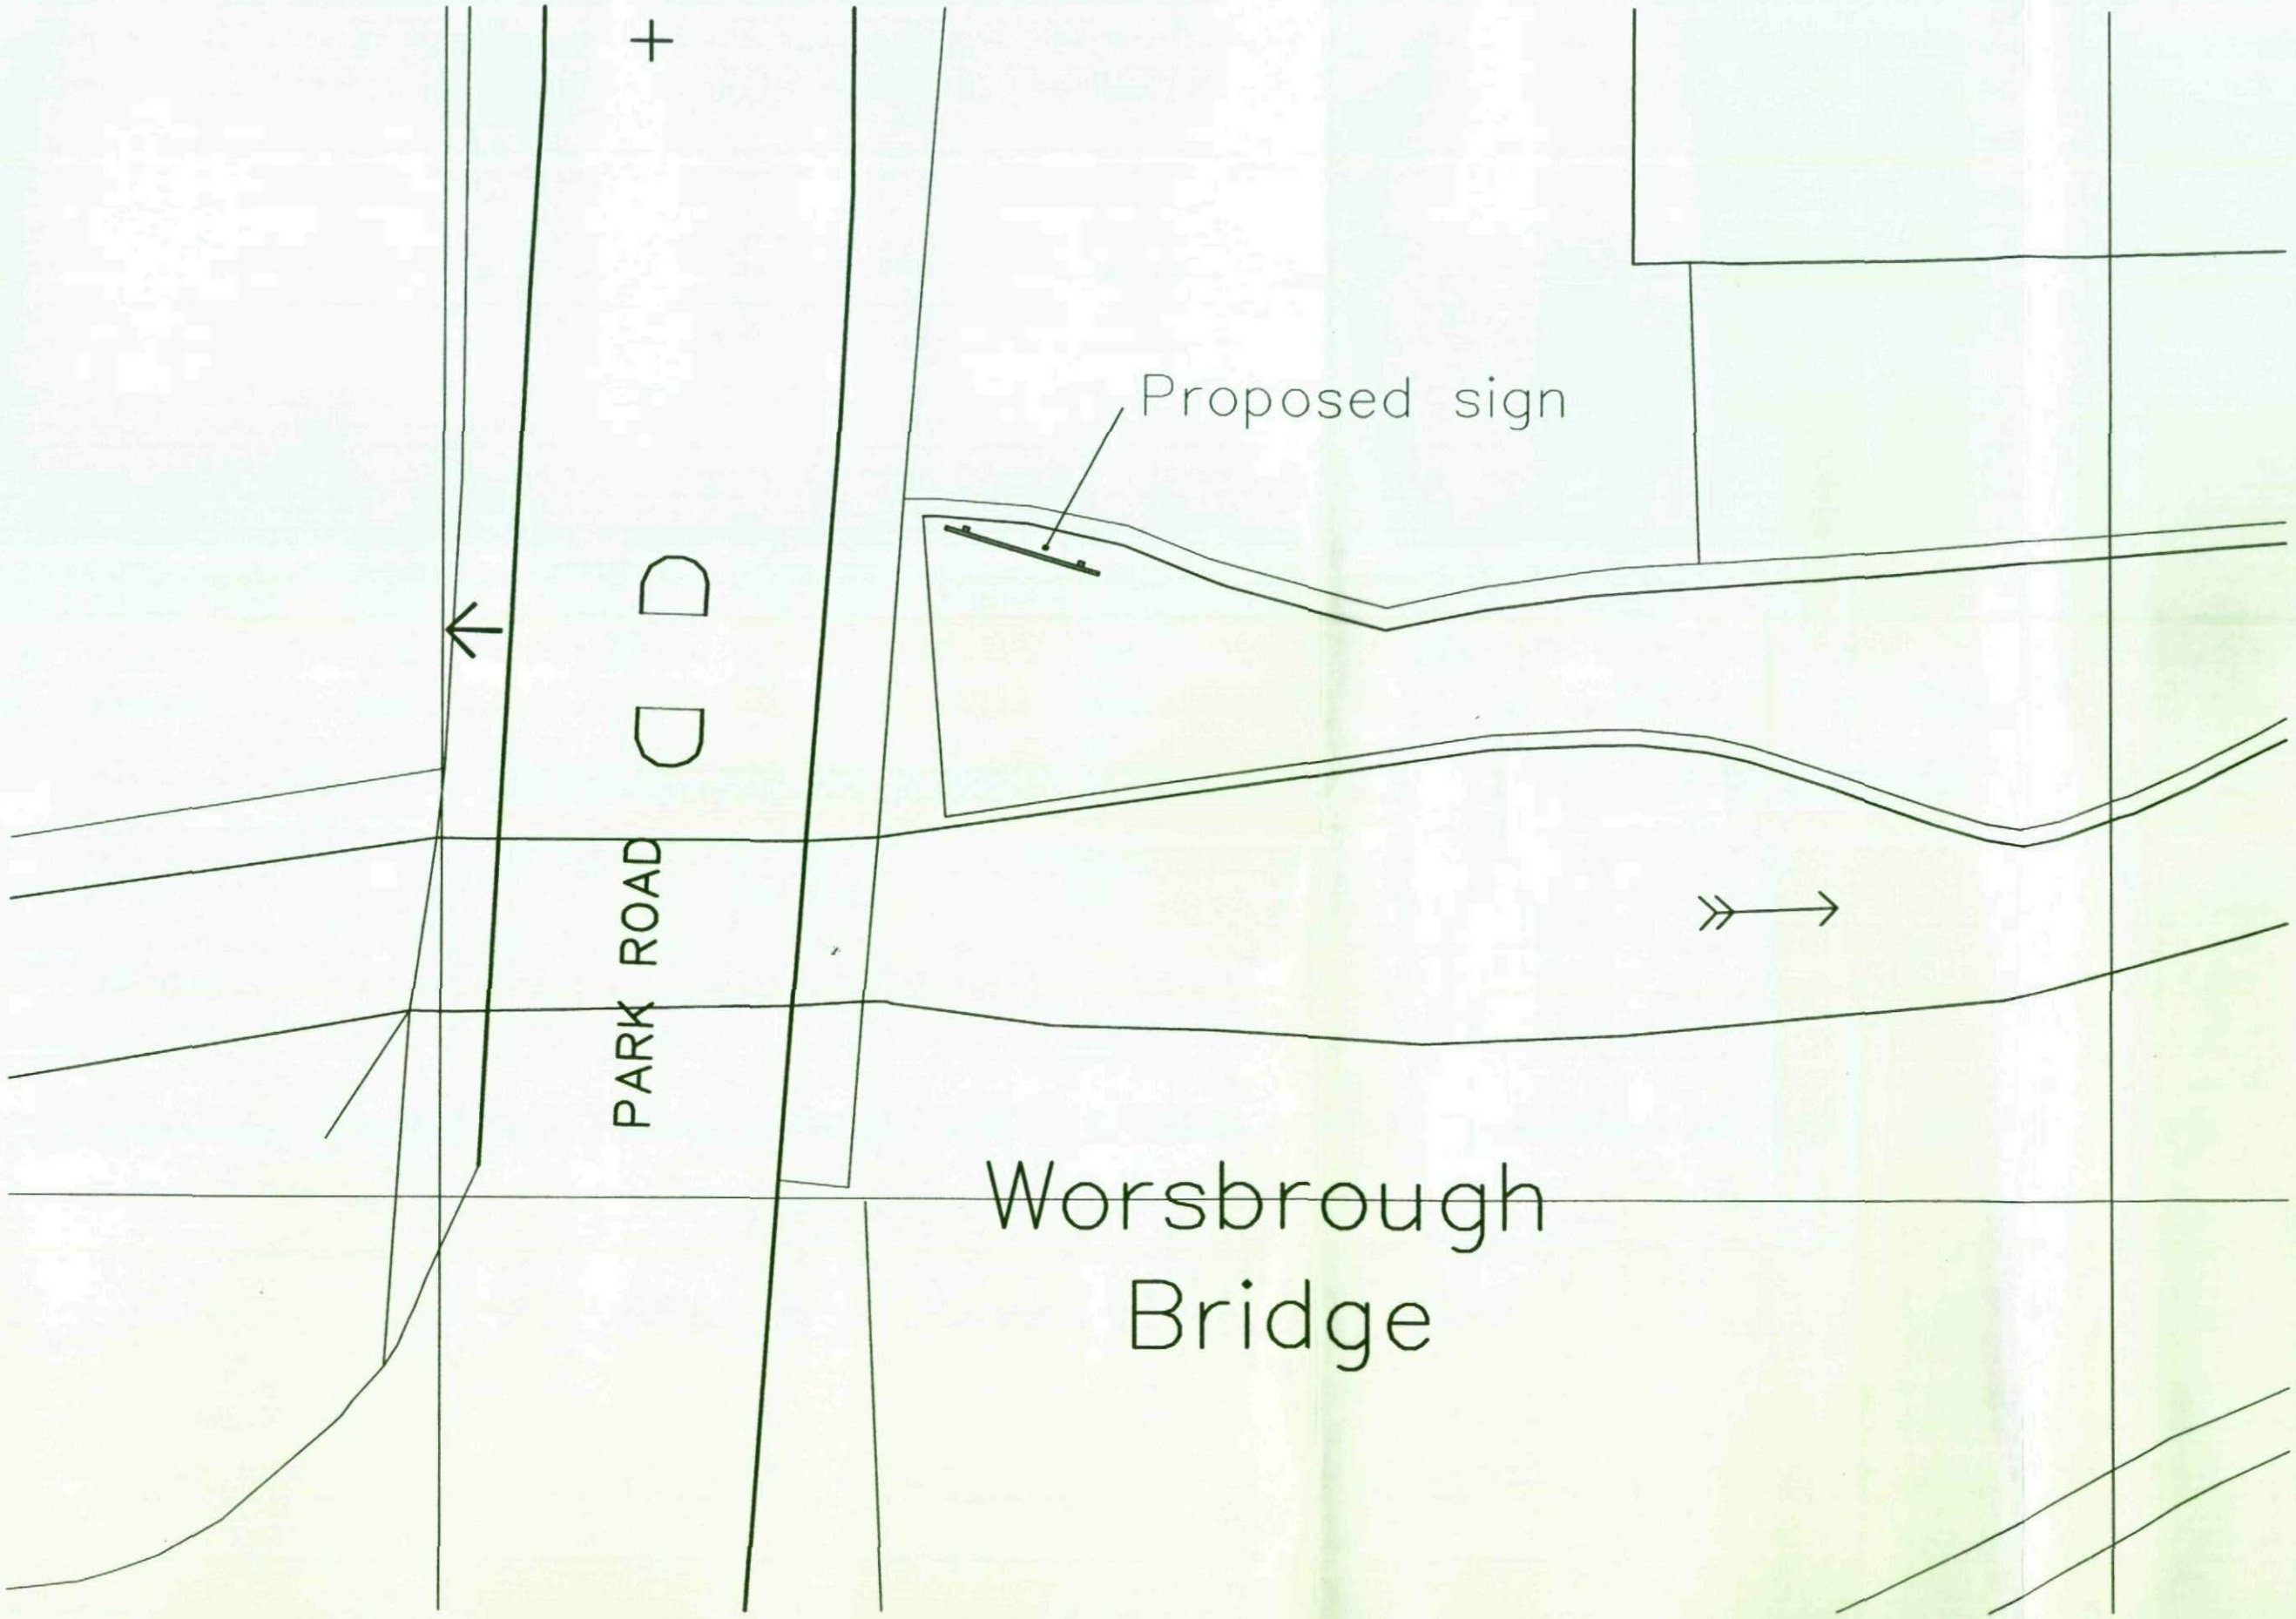


copyright
this drawing and the design depicted thereon are the copy right of Firth Partnership

all dimensions are to be checked and any discrepancies to be reported to the Architect prior to the commencement of works or production of shop drawings.

no dimensions to be scaled from drawing unless approved by Architect

all work to be carried out in accordance with the Building Regulations and the requirements of the Local Authority

REVISIONS				
REF.	DESCRIPTION	BY	CHK	DATE

FIRTH PARTNERSHIP
ARCHITECTS - QUANTITY SURVEYORS - PROJECT MANAGEMENT CONSULTANTS
15 REGENT STREET
BARNSLEY, SOUTH YORKSHIRE
S70 2ES
tel: 01226 206021
fax: 01226 240220
web: www.firthpartnership.co.uk
e-mail: administrator@firth.co.uk

CLIENT
MR G JOHNSON

PROJECT
PROPOSED FREE STANDING SIGN ELEMENTS, 91, PARK ROAD BARNSLEY

DRG.TITLE
SITE PLAN

SCALES	DATE	DRAWN	CHKD
1:200	JULY 2009	RAL	

DRG. No. 2328/02 REV