


SIGNAGE KEY:


- 1. PROPOSED SIGN 2400 x 3600
- 2. PROPOSED SIGN 2400 x 3600
- 3. EXISTING SIGN 1200 x 3000
- 4. PROPOSED SIGN 2400 x 3600
- 5. PROPOSED SIGN 2400 x 3600
- 6. PROPOSED SIGN 2400 x 3600
- 7. PROPOSED SIGN 2400 x 3600
- 8. ORIGINAL SIGN ADAPTED TO EQUITREK IMAGING
- 9. ORIGINAL SIGN ADAPTED TO EQUITREK IMAGING
- 10. EXISTING SIGN 1200 x 3000

ALL LIGHTING TO BE FITTED WITH
BAFFLES TO REDUCE DIRECT GLARE

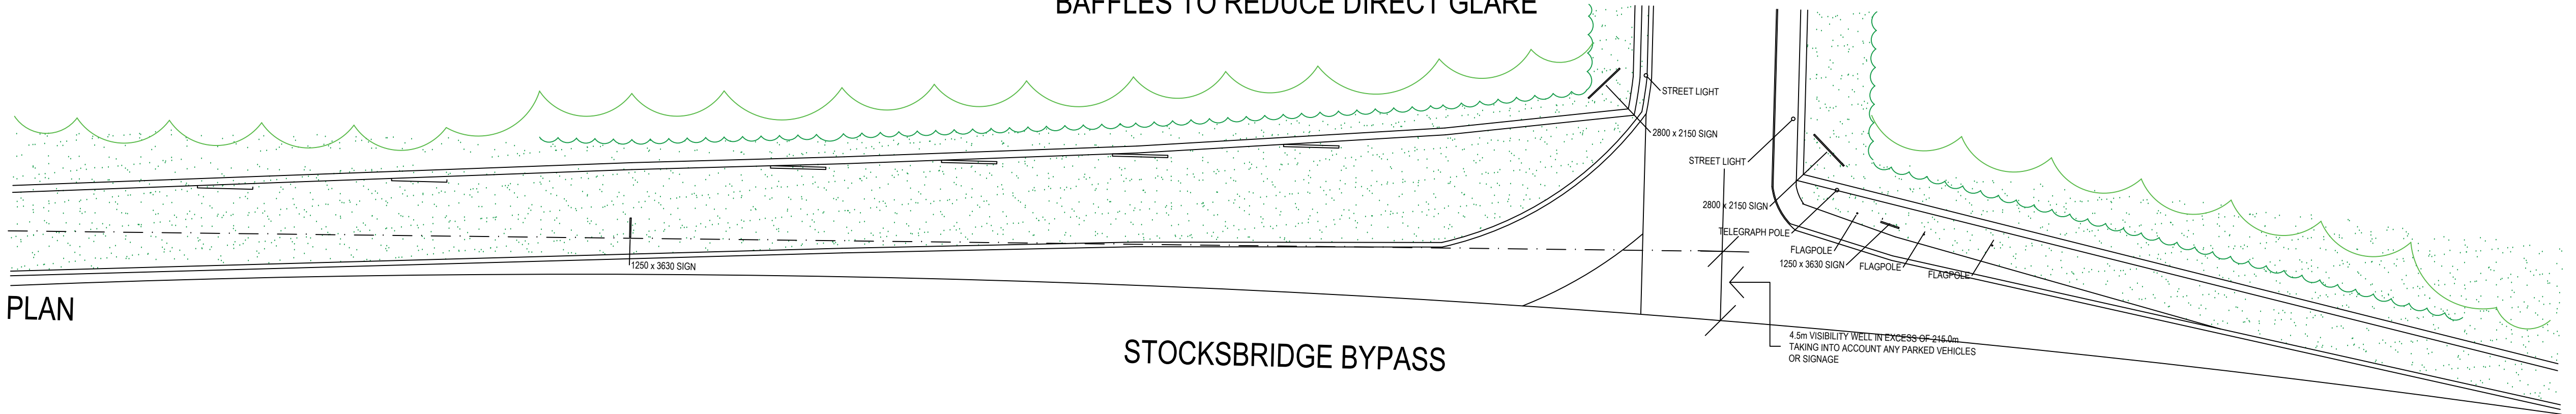


PLAN

STOCKSBRIDGE BYPASS

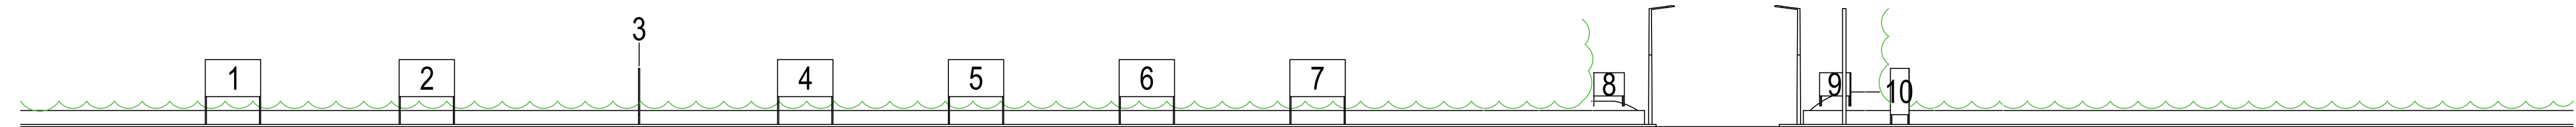

STREET VIEW

ALL SIGN POSTS AND FACES ARE TO BE COMPLIANT WITH THE
REQUIREMENTS FOR PASSIVE SAFETY AS OUTLINED IN THE APPROPRIATE BS-EN'S AND
NATIONAL ANNEX. WIND LOADING TO ENSURE COMPLIANCE WITH THE REQUIREMENTS
FOR SIGN STRUCTURE AND SUPPORT DESIGN IN DMRB, MCHW, RELATED BS-EN'S AND
NATIONAL ANNEX.

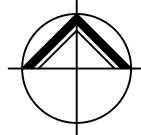

**NORTHERN
DESIGN
PARTNERSHIP**
Chartered Architects

THE CHAPEL
MILLMOOR ROAD
MELTHAM
HUDDERSFIELD HD9 5JU
TELEPHONE (01484) 854848
FAX (01484) 854949

CLIENT

EQUI-TREK LTD

PROJECT

PROPOSED SIGNAGE
MONTGOMERY HOUSE
SHEEPHOUSE WOOD
STOCKSBRIDGE
S36 4GS

DRAWING TITLE

PLANS AND ELEVATIONS

Rev.	Notes	Date	Drawn
A	flagpoles and parking omitted	07.20	PB

SCALE

1:250 @ A1

07.19

TM

PROJECT No.	DRAWING No.	Rev.
1952	01	A