


Elevations

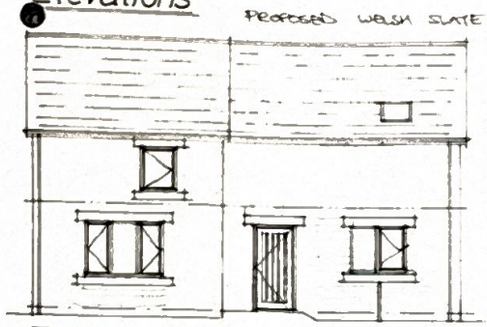


Front

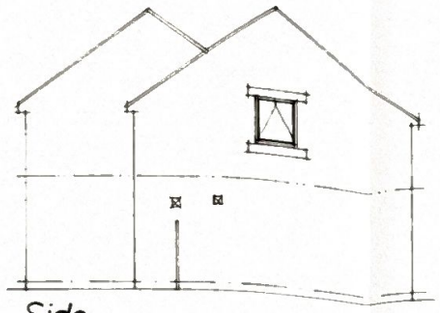

Side

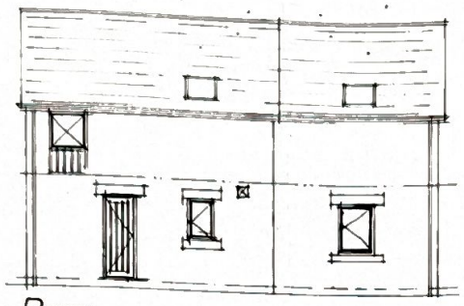


Rear

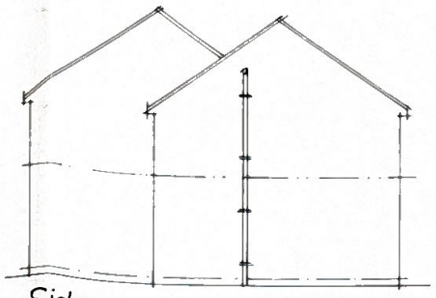


Side

Layouts

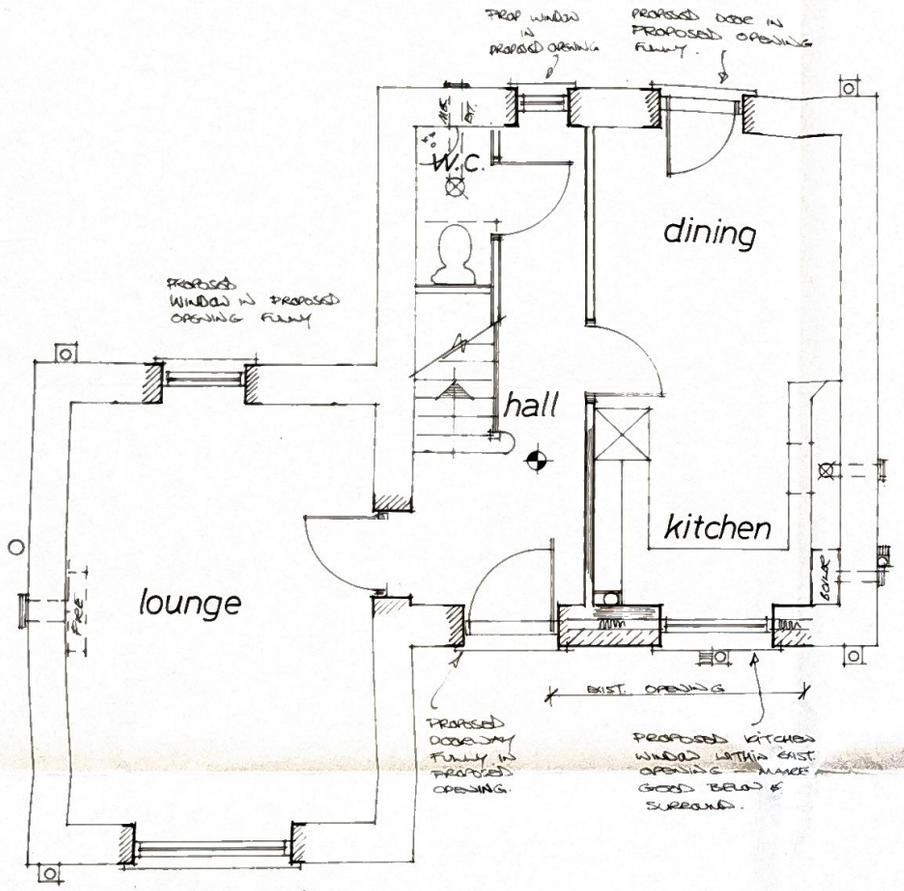

Ground Floor

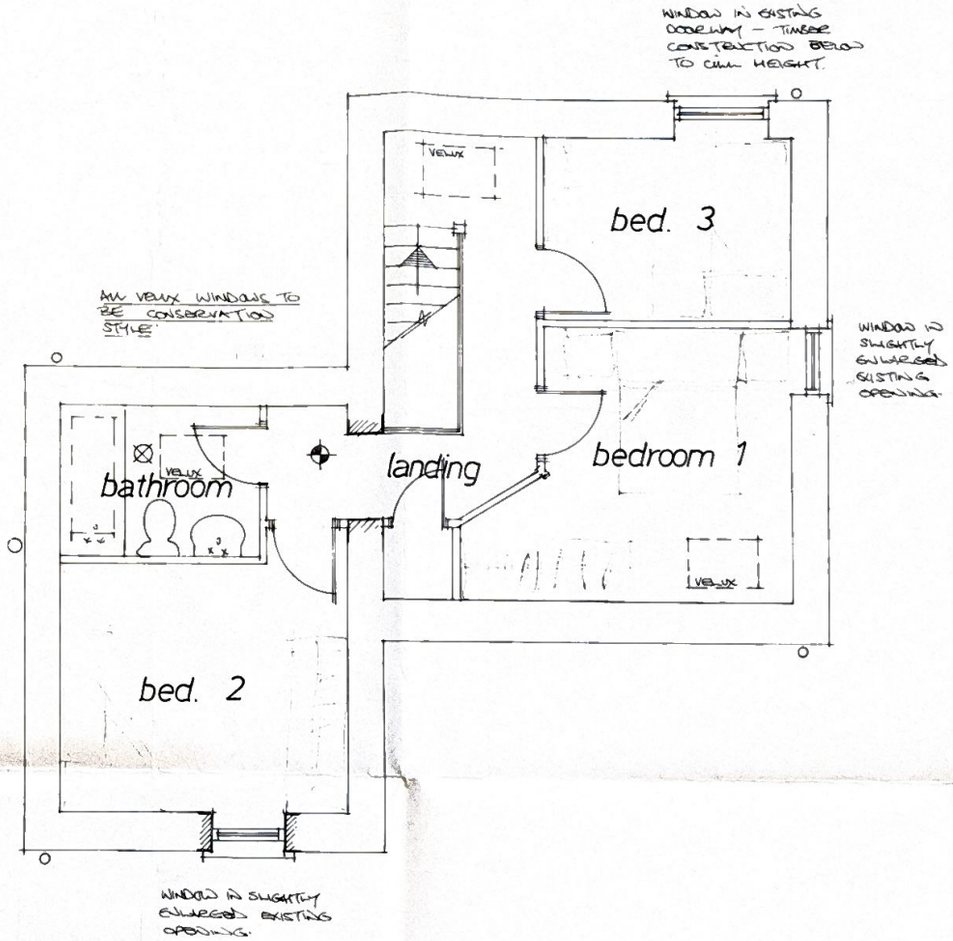

First Floor

BARNSLEY Metropolitan Borough Council
14 APR 2008
APPROVED TOWN PLANNING

Rev	Notes	Date
C	TIMBER DOORS ADDED	03-08
B	DOR. SIDE LIGHT OMITTED	02-08
A	RE-DRAWN DUE TO PLANNING	01-08

Unit 3 78 sqm/ 840 sqft approx.

Garry Greetham Associates Ltd
Residential Design Consultant
Westwood House
18 Carr Lane
Tankersley
Barnsley S75 3BE
Tel(01226)746573

PROJECT: Blacker Grange Farm
CLIENT: Thawley Trustees
TITLE: Property as Proposed
ADDRESS: Unit 3 off Barnsley Road, Blacker Hill, Barnsley.
DRAWN BY: ggg
SCALE: 1:100;1:50 DATE: July 07
DRAWING No: 603-07 REV: C

Member of the Chartered Institute of Architectural Technologists