



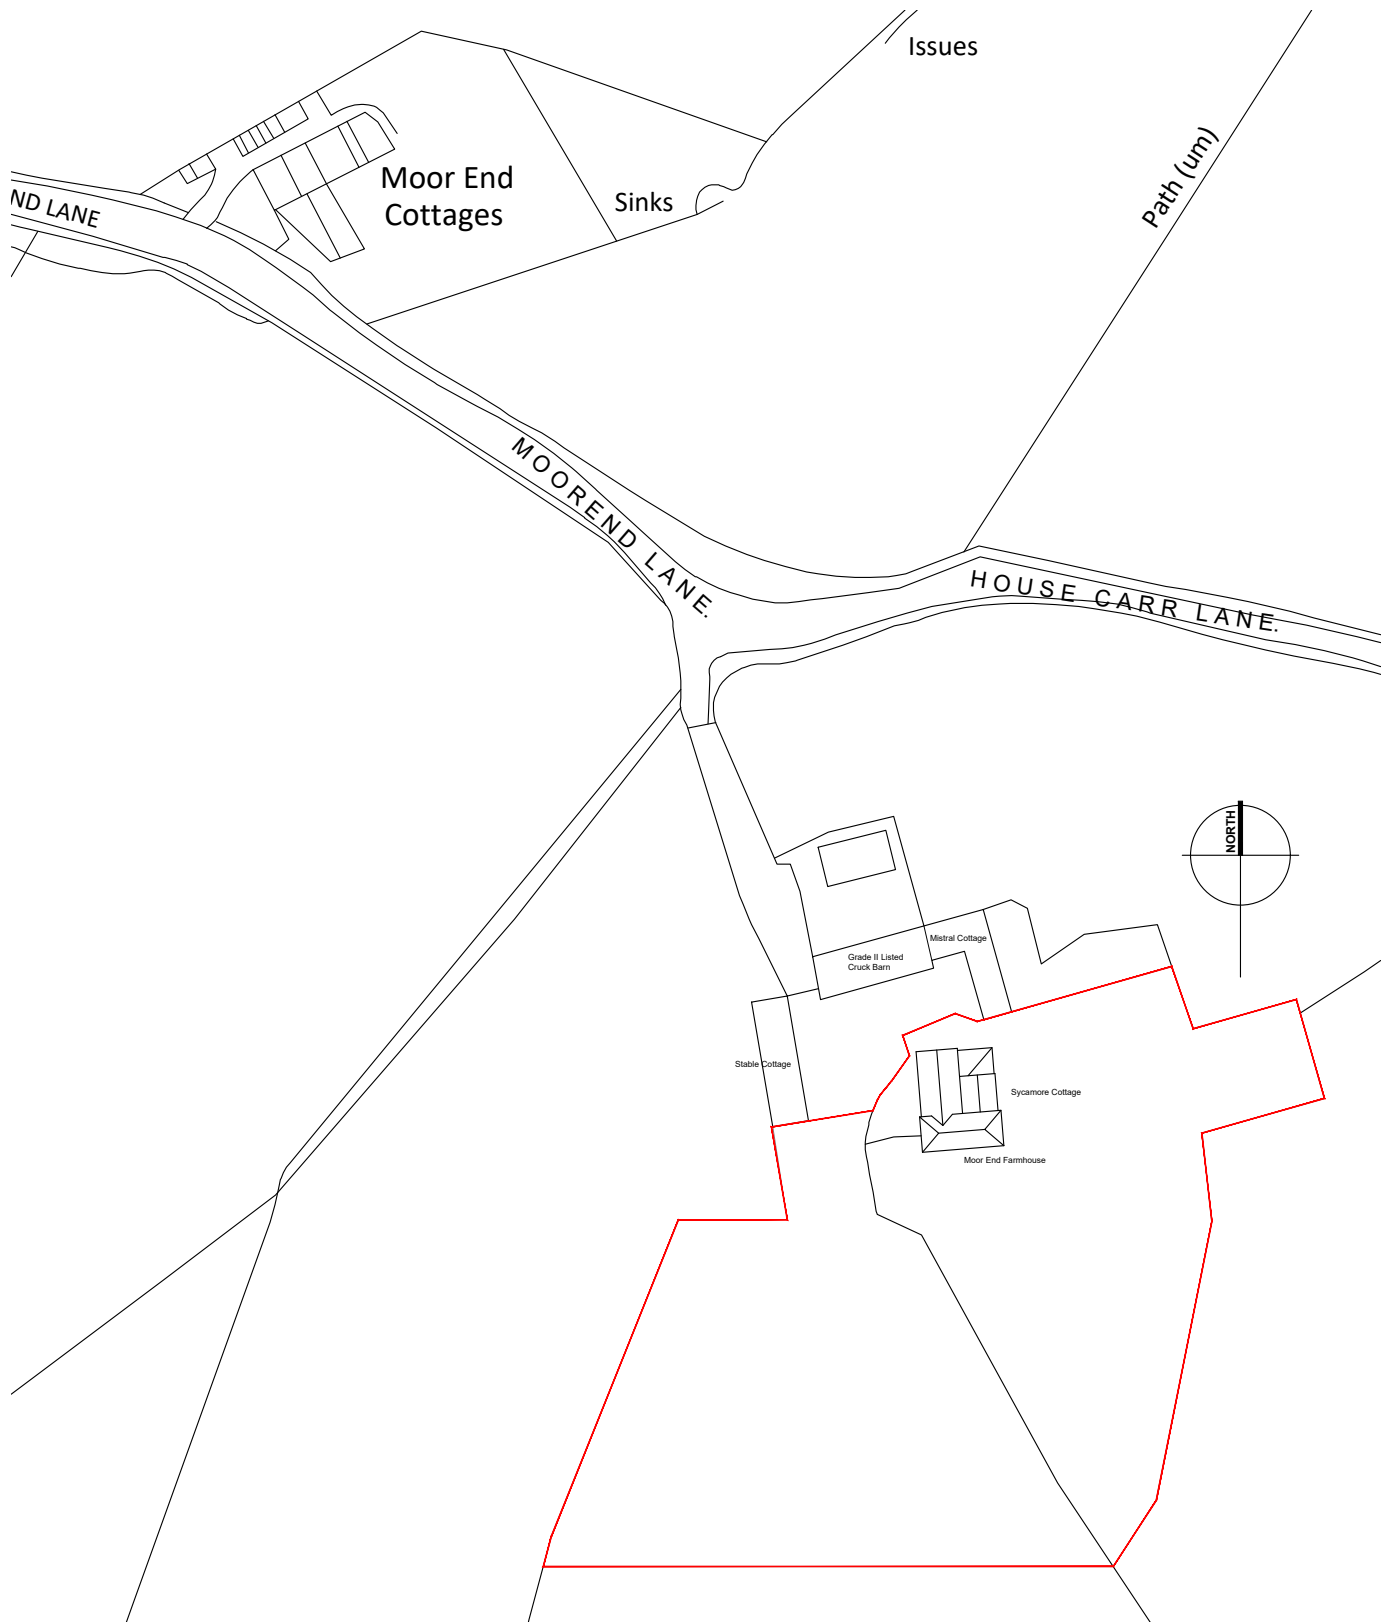

1:1250

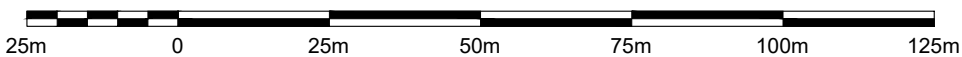

Rev	Details	Date	By	Chk
Location Plan				
Silkstone Common BARNLEY, S75 4RA				
 HIVE				
Dwg No: H51-SC-000		Drawn: JB		
Date: Aug 2020		Check: H51		
Scale: 1:1250 @ A4		Copyright © AI		