
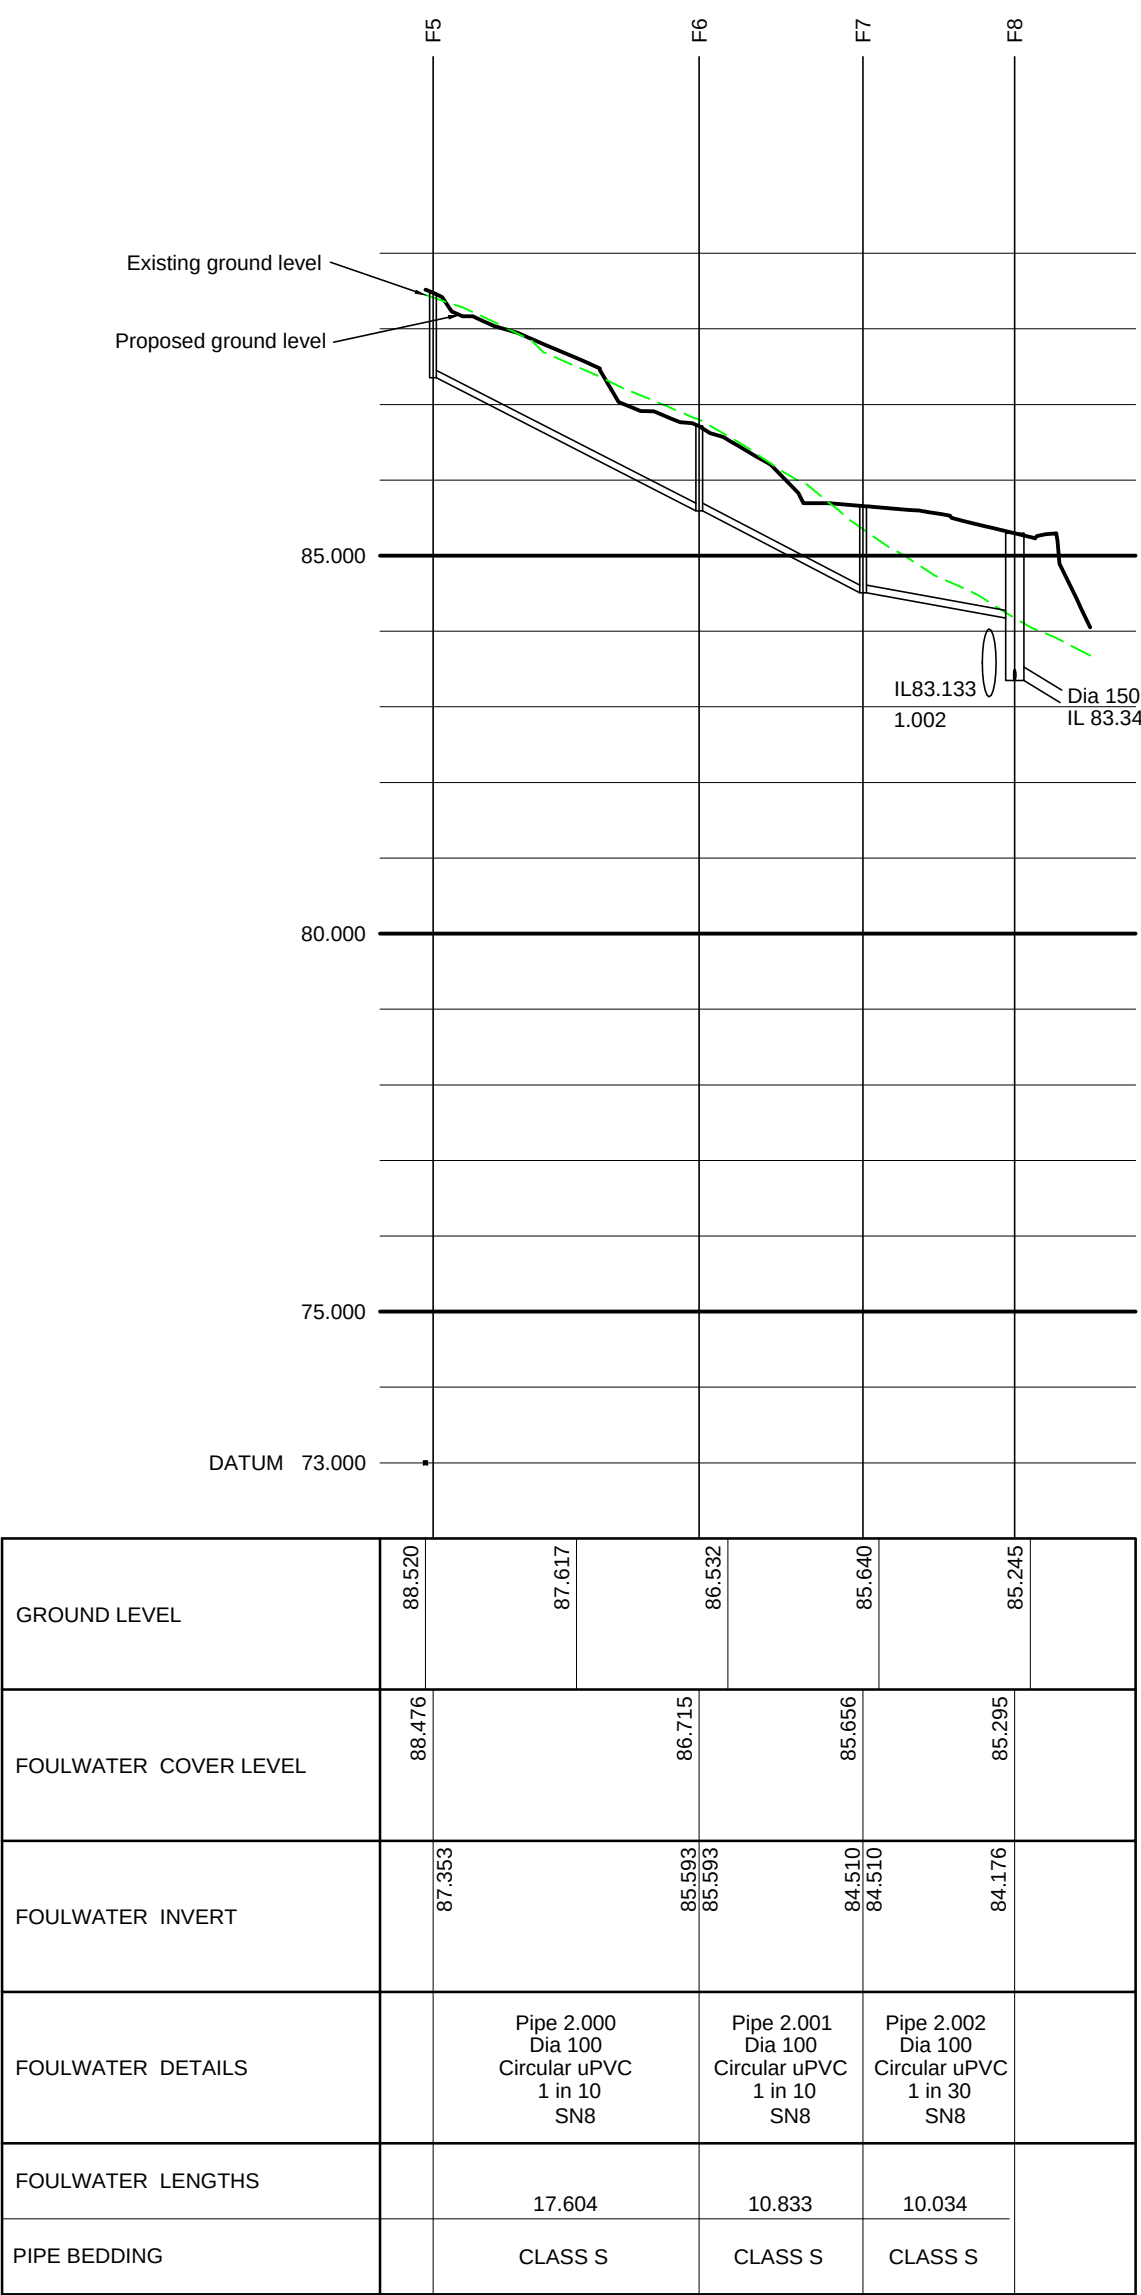


NOTES

1. DO NOT SCALE - Use figured dimensions only.
2. All dimensions shown are in millimetres unless otherwise stated.
3. The Contractor is to verify all dimensions on site before commencing work or preparing shop drawings.
4. This drawing is to be read in conjunction with all Engineers and Architects drawings and specifications.

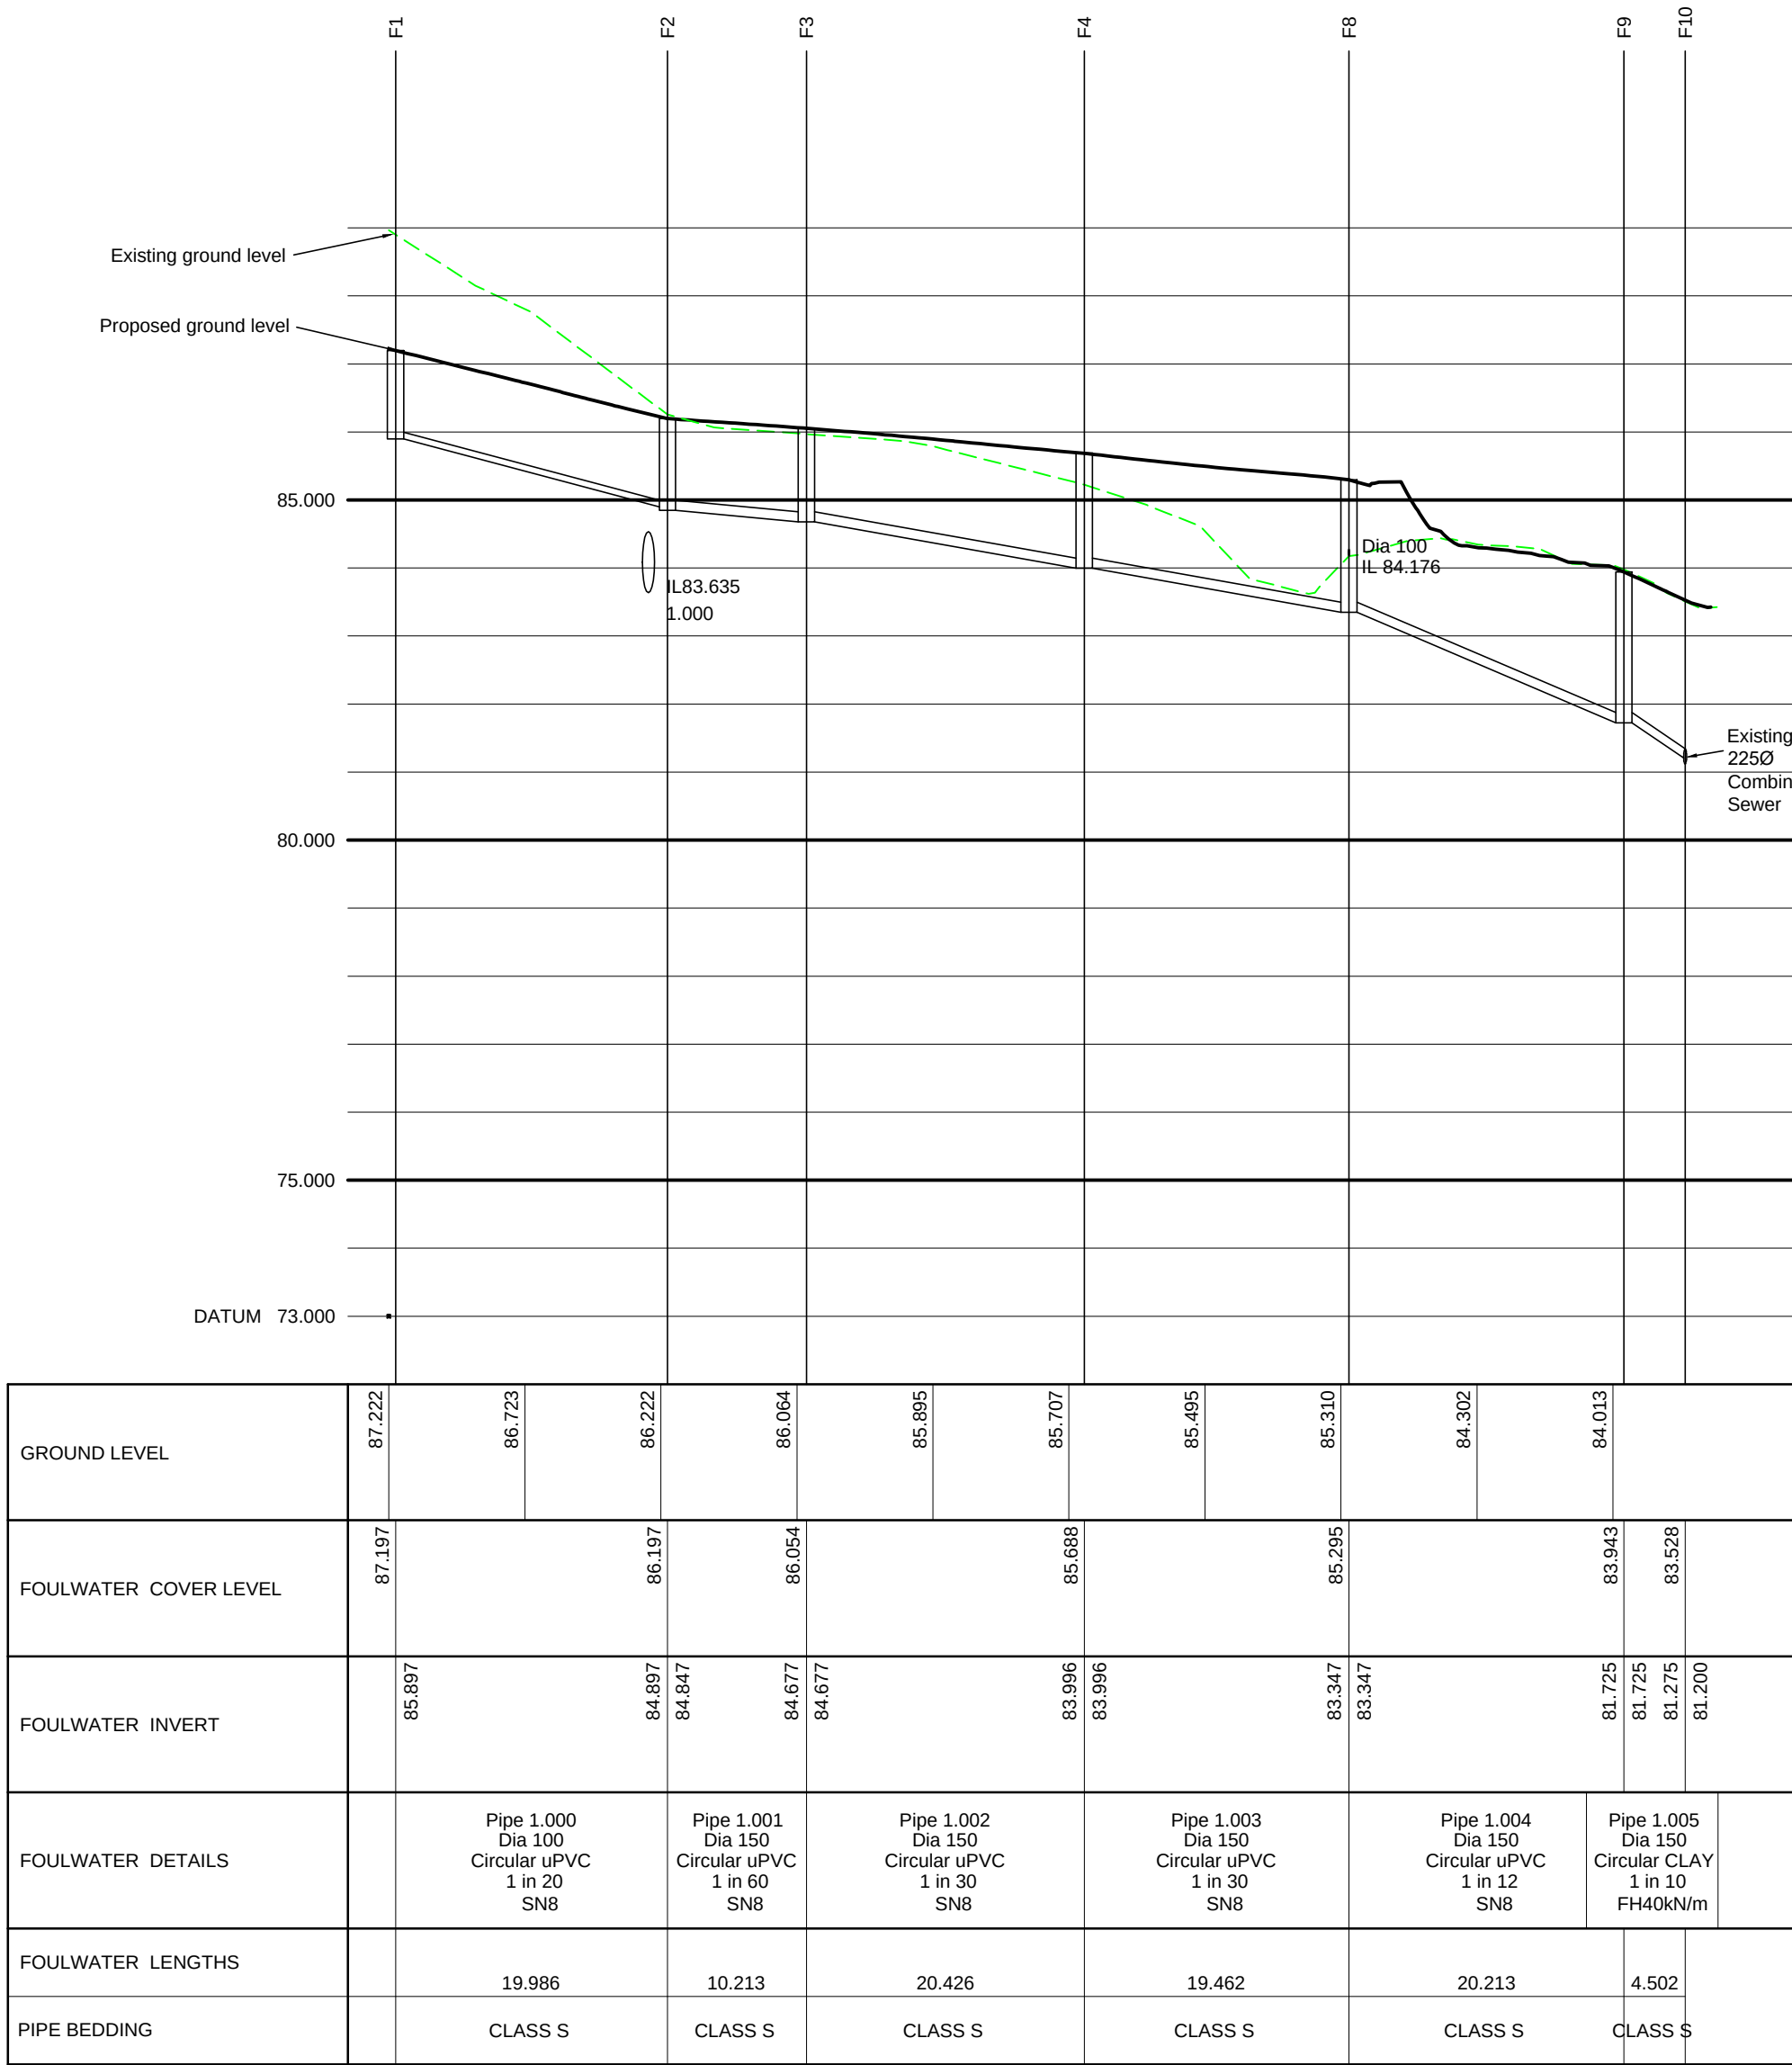

P1	PRELIMINARY ISSUE			RKG	JR	03.07.17					
Rev	Description				Dr	Ch	Date				
Client D J Atkinson Construction Ltd											
Project PROPOSED RESIDENTIAL DEVELOPMENT ELSECAR											
Title S104 DRAINAGE LONG SECTION FOUL WATER											
J ROBERTS DESIGN LTD				Sheet Size		A1		Scale		1:500H 1:100V	
				Drawn		RKG		Drawing Number		Rev	
				Checked				1316/34		P1	
				Approved							