



Women's WC - Proposed Below Ground Drainage Modifications

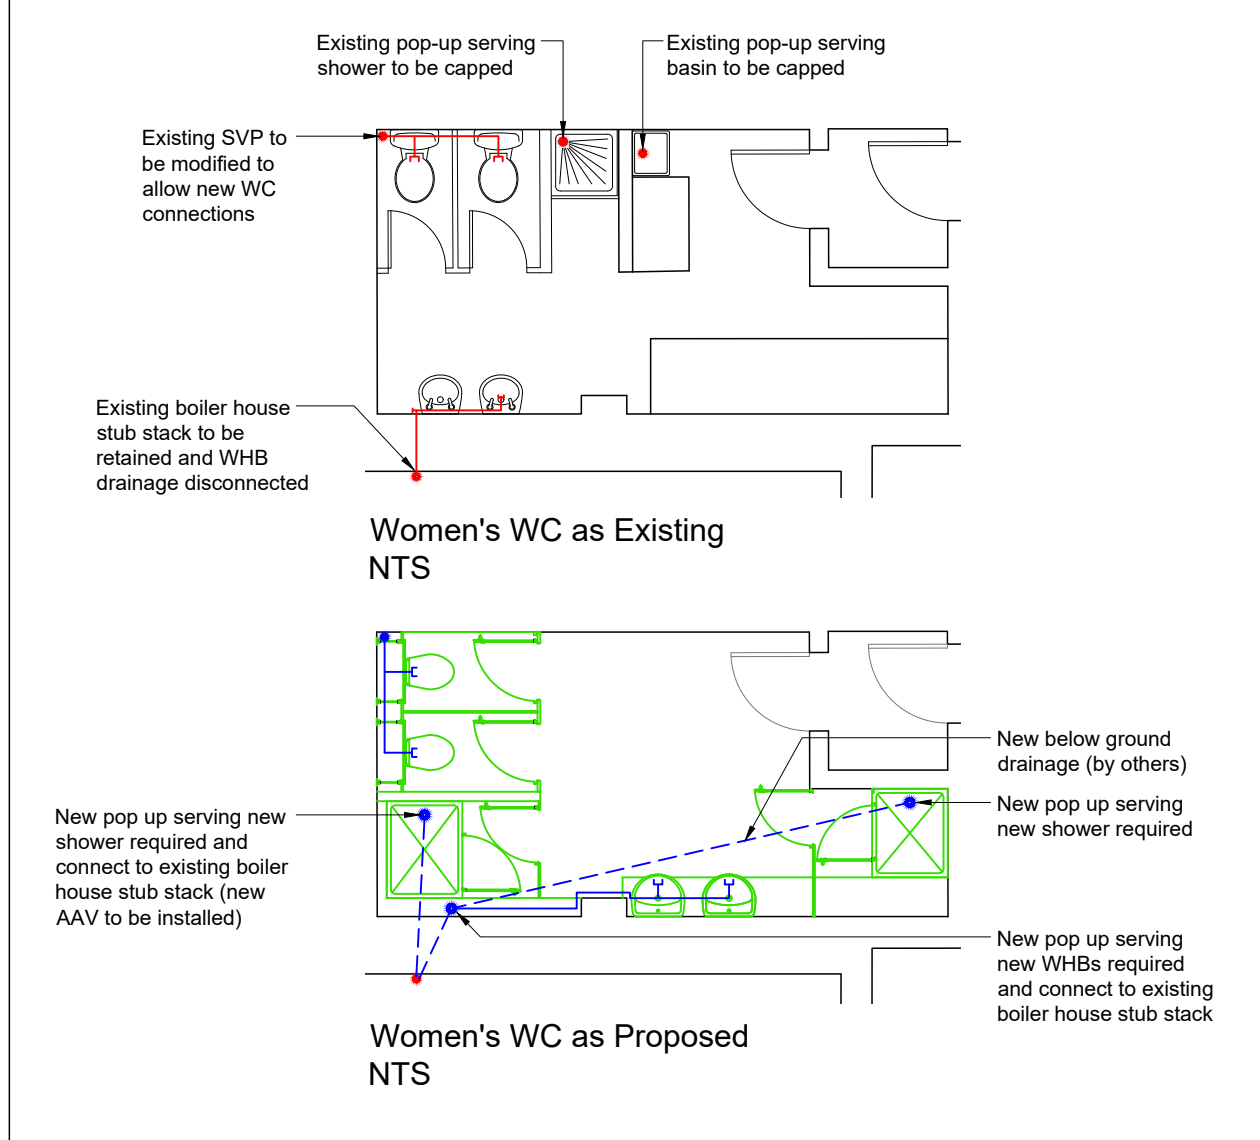

Men's WC - Proposed Below Ground Drainage Modifications

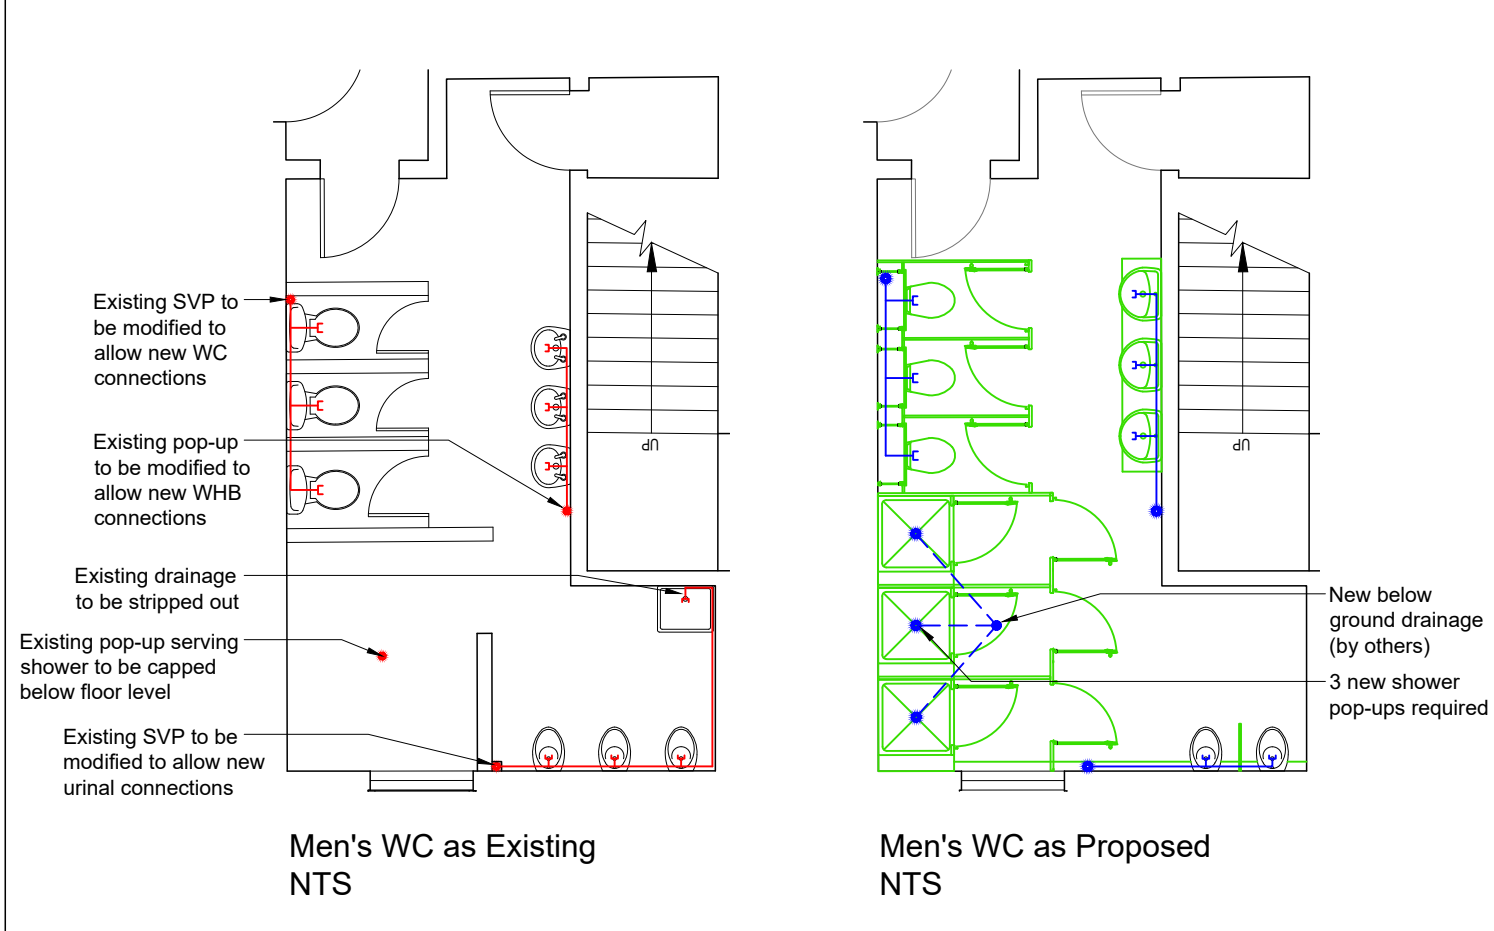



Notes:

1. Refer to RLB drawing: 0014434037-M401 for general location of existing mechanical services.
2. All layouts are indicative of design intent, for information only.
3. Equipment shown in red is existing to be retained and those shown in blue are new.
4. All existing radiators are to be stripped out and replaced as indicated, pipework modifications required to suit the new radiators and proposed layout.
5. All radiators are to be piped TBOE c/w new TRVs & Lockshield valves.
6. The LTHW distribution system is to be dosed with inhibitor once the new radiators have been installed.

RADIATOR SCHEDULE

Reference	Dimensions (mm W x mm H)	Model	Output (W)	Comments
A	700 x 600	K2	1234	Stelrad Compact Horizontal
B	1000 x 600	K2	1645	Stelrad Compact Horizontal
C	500 x 600	K2	1919	Stelrad Compact Horizontal
D	1200 x 600	K2	2194	Stelrad Compact Horizontal
TR	500 x 1744	Classic Towel Rail	844	Stelrad Curved Chrome

Legend:

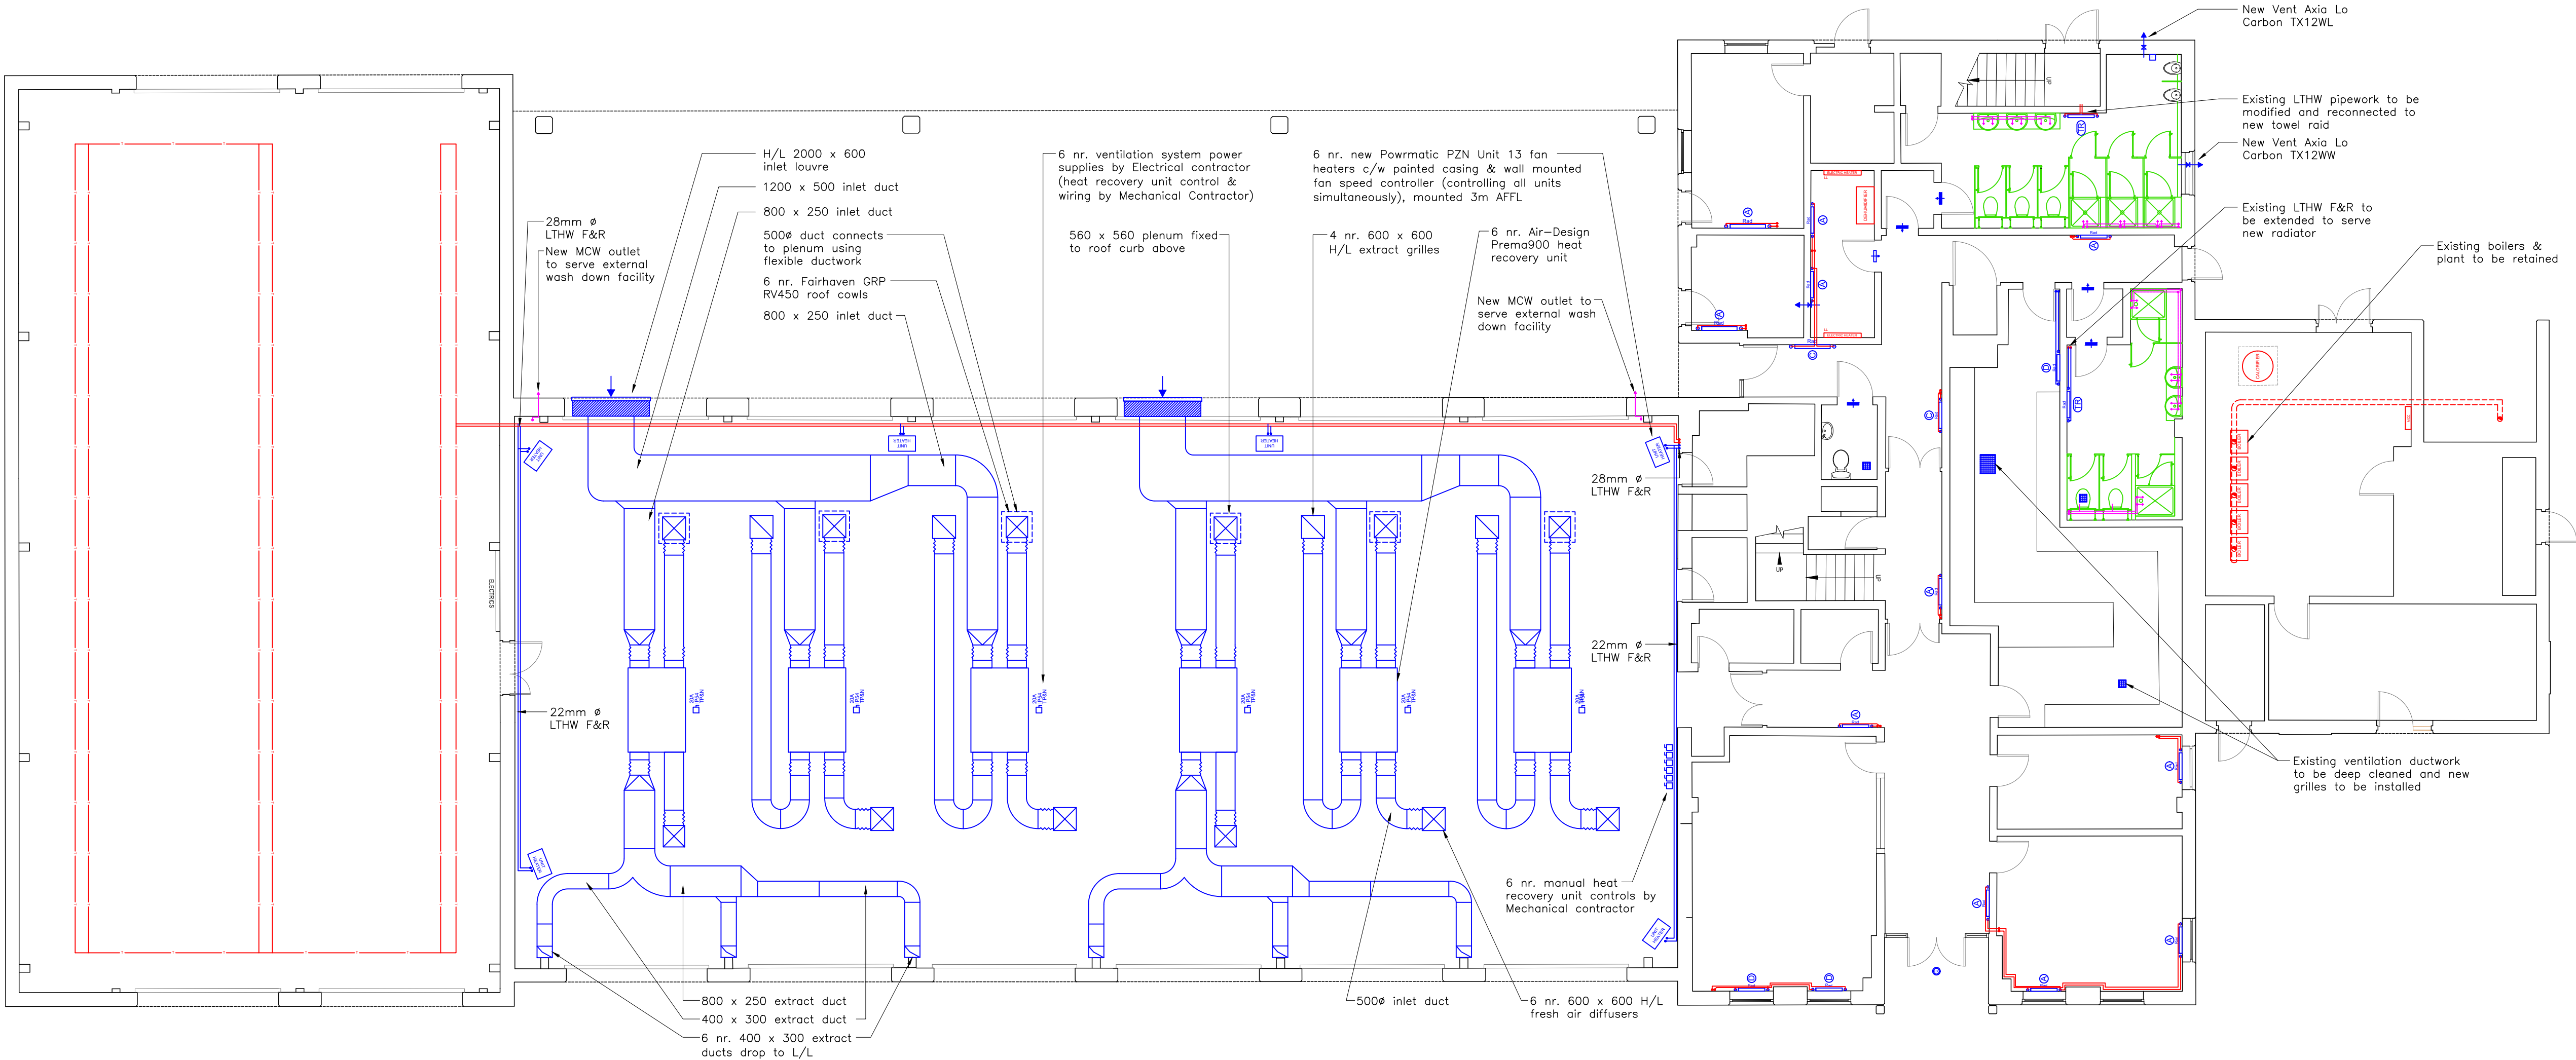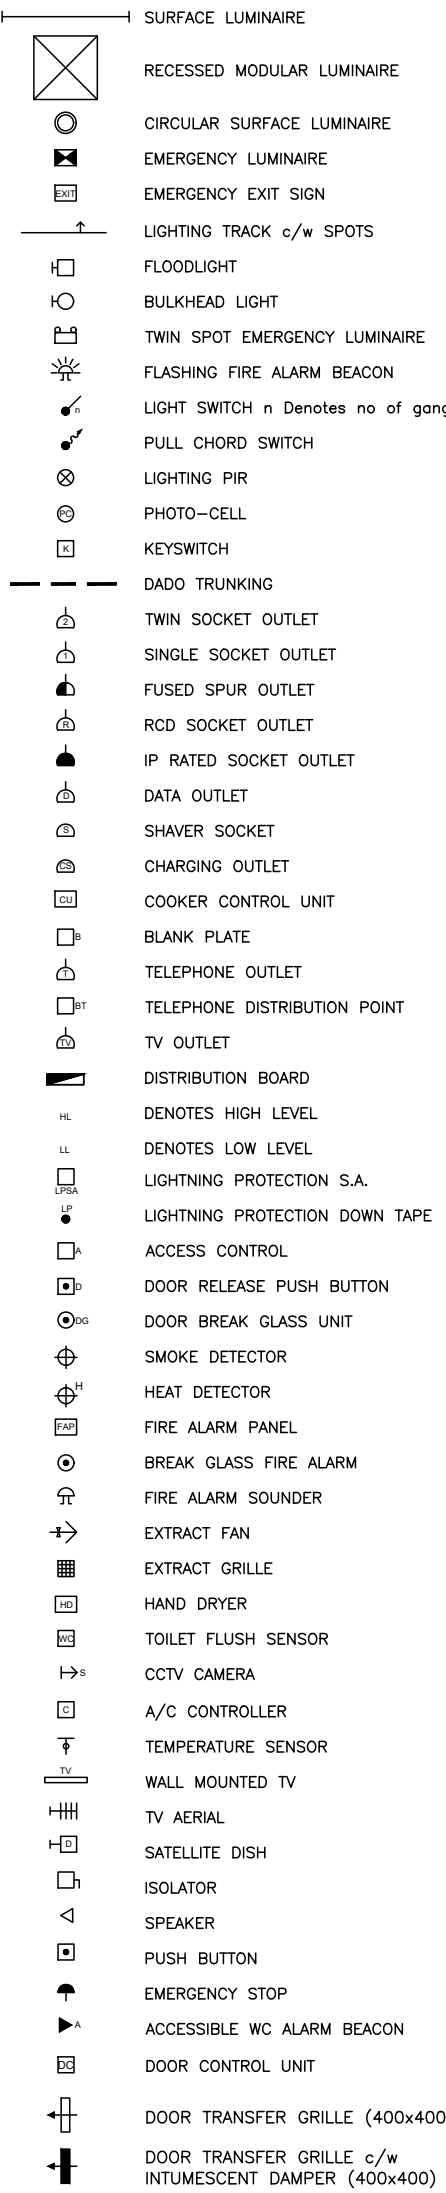

Ground Floor Mechanical Services as Proposed
1:100

A Revised building layout & associated services 31.01.20

Revisions

Client:

SYFR

Issue:

Tender

Project:

Tankersley Fire Station
Internal Alterations

Title:

Proposed Mechanical Services
Layout Ground Floor

Drawing No:

0014434037-M402

Rev:

A

A1 Scale:

1:100

Date:

16.09.2019

Drawn:

AC

Approved:

PK



6th Floor Orchard Lane
Balm Green
Sheffield
S1 2JA

+44 (0) 114 273 3343
RLB_UK
RLB.com

This drawing is to be read in conjunction with all relevant specifications and drawings issued.
Do not scale this drawing, the Contractor is to check and verify all building, site dimensions and check levels before work commences.
For discrepancies or omissions contact Rider Levett Bucknall.
All work and materials to be in accordance with current applicable statutory legislation and to comply with all relevant Codes of Practice and British Standards.
Copyright © 2018 Rider Levett Bucknall UK Limited