

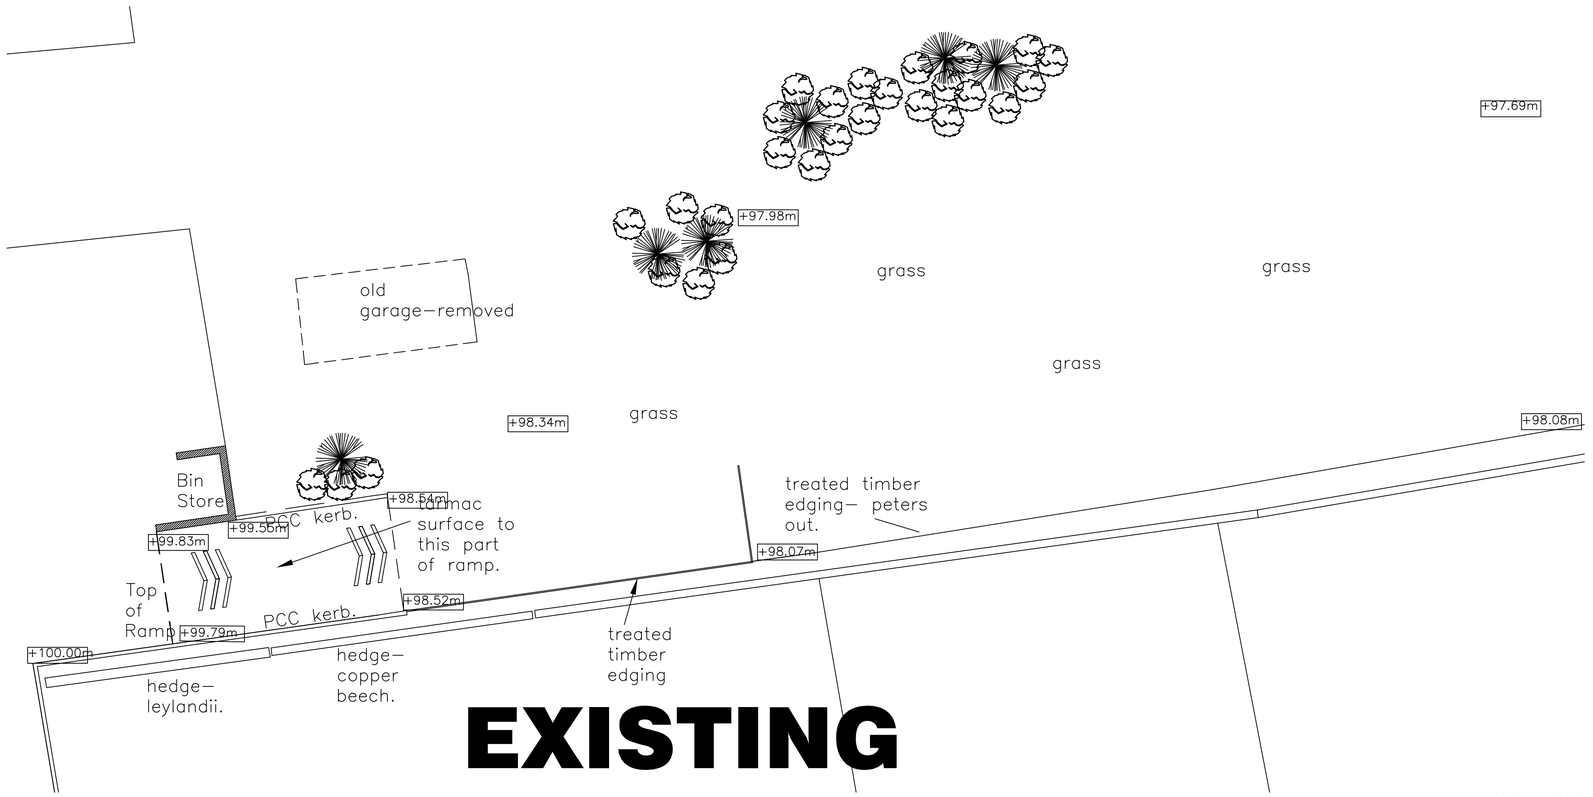


EXISTING

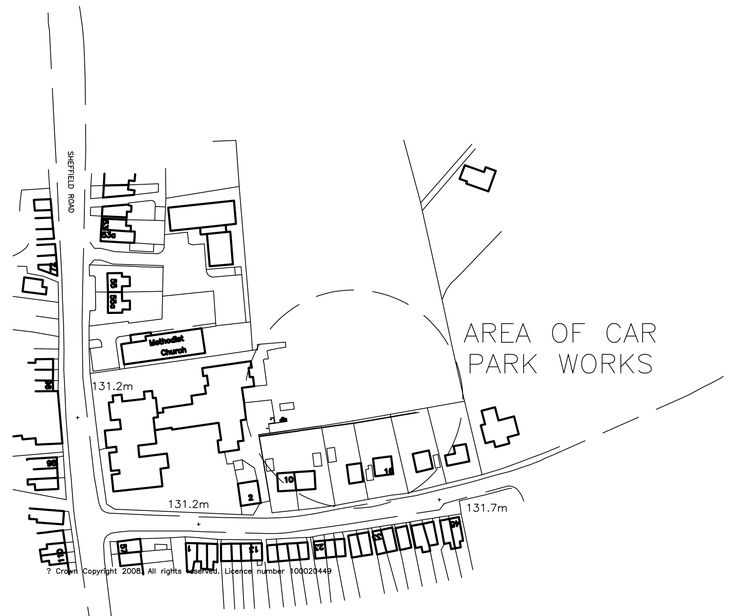

BLOCK PLAN

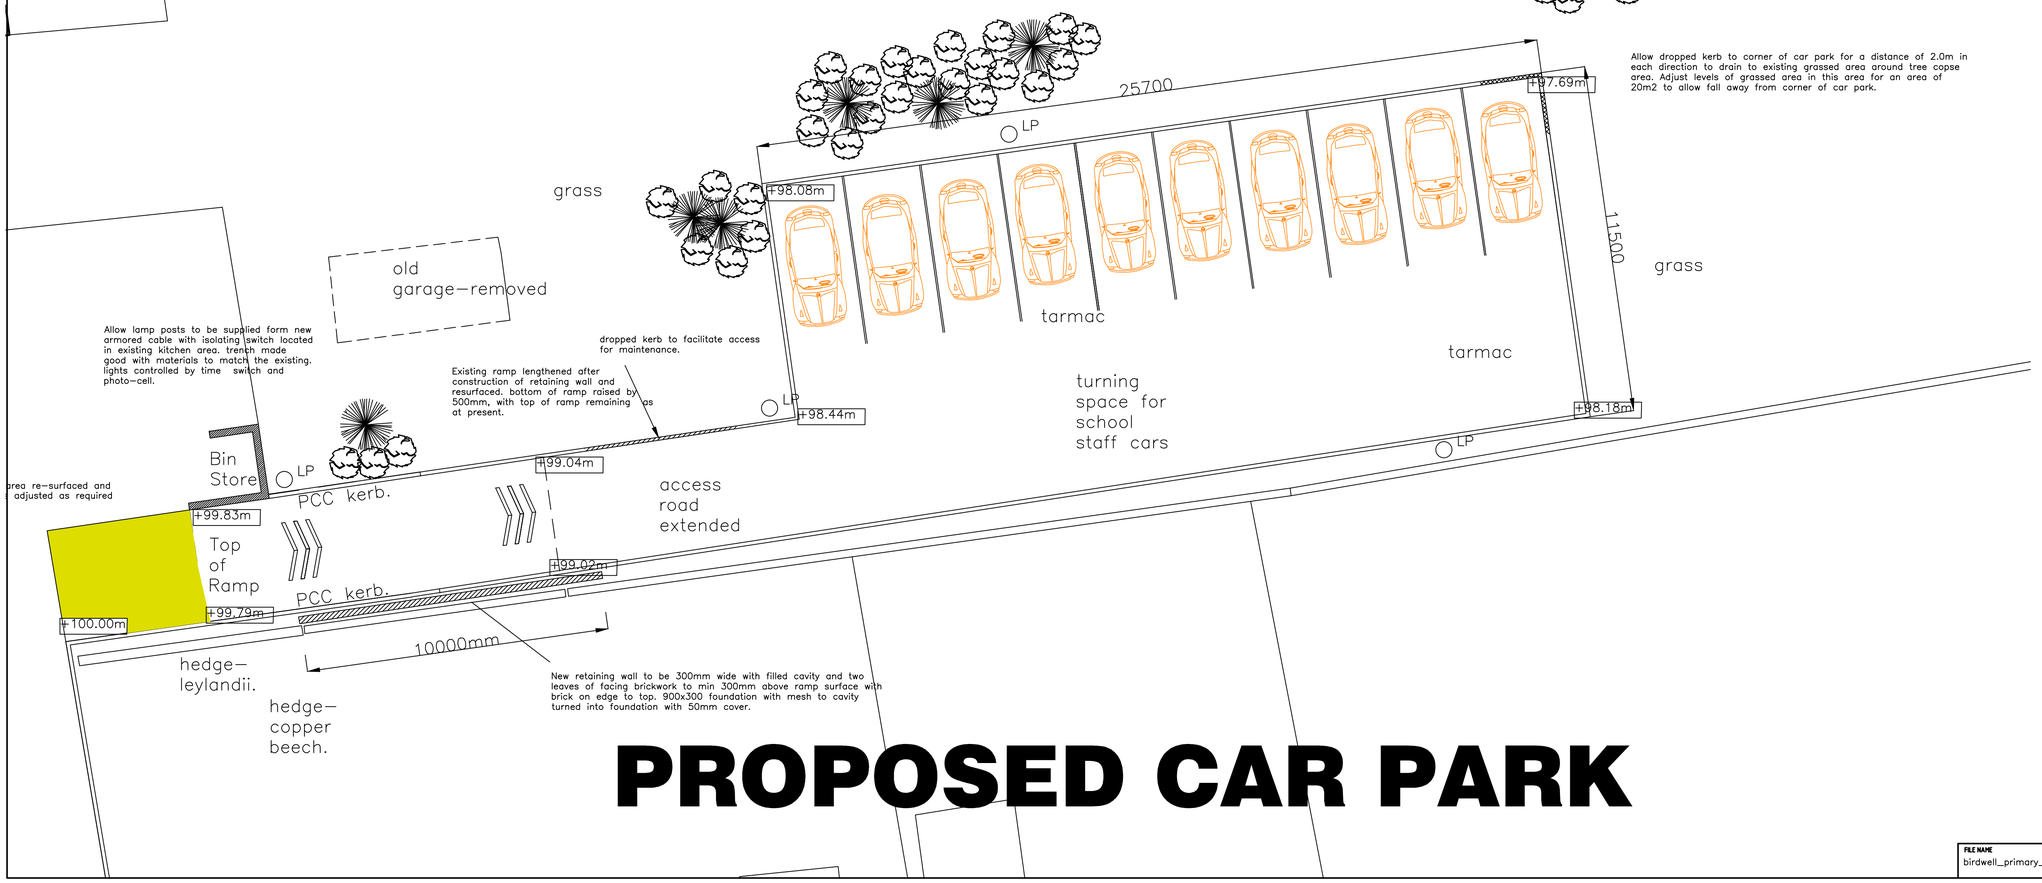

PROPOSED CAR PARK

Actual depth of foundations to be determined on site.
All work to be to the satisfaction of the local authority.
All dimensions to be checked on site and any discrepancies must be notified immediately
All dimensions are in millimetres unless otherwise stated.
Information given on this drawing is subject to local authority approval.
Do not scale this drawing.

PROJECT MANAGEMENT services
CHARTERED BUILDING CONSULTANTS
4 HUDDERSFIELD ROAD,BARNSLEY, SOUTH YORKSHIRE S70 2LT
TELEPHONE (01226) 286276
FAX (01226) 731265 E–mail: info@pmsdesign.co.uk

CLIENT **BIRDWELL PRIMARY SCHOOL**

Improvements 2009 Works
Hay Green lane, Birdwell, Barnsley

PROJECT

PARKING PROPOSALS

EXISTING AND PROPOSED

COPYRIGHT © Project Management Services 2010

FILE NAME	DWG.No	SCALE	DATE	DRAWN	REV.
birdwell_primary_2009.dwg	2237/53	1:100	03/2010	jjb	