



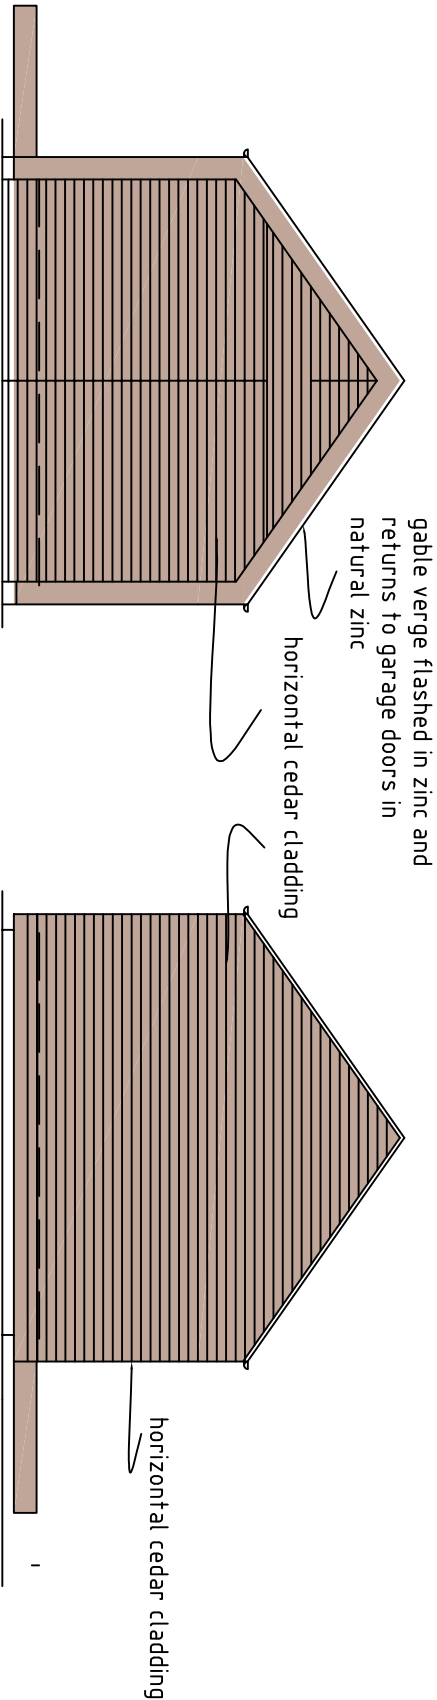


elevation to
garage doors

end elevation to
dwelling

roof and infill panels
between windows in cedar
shingles

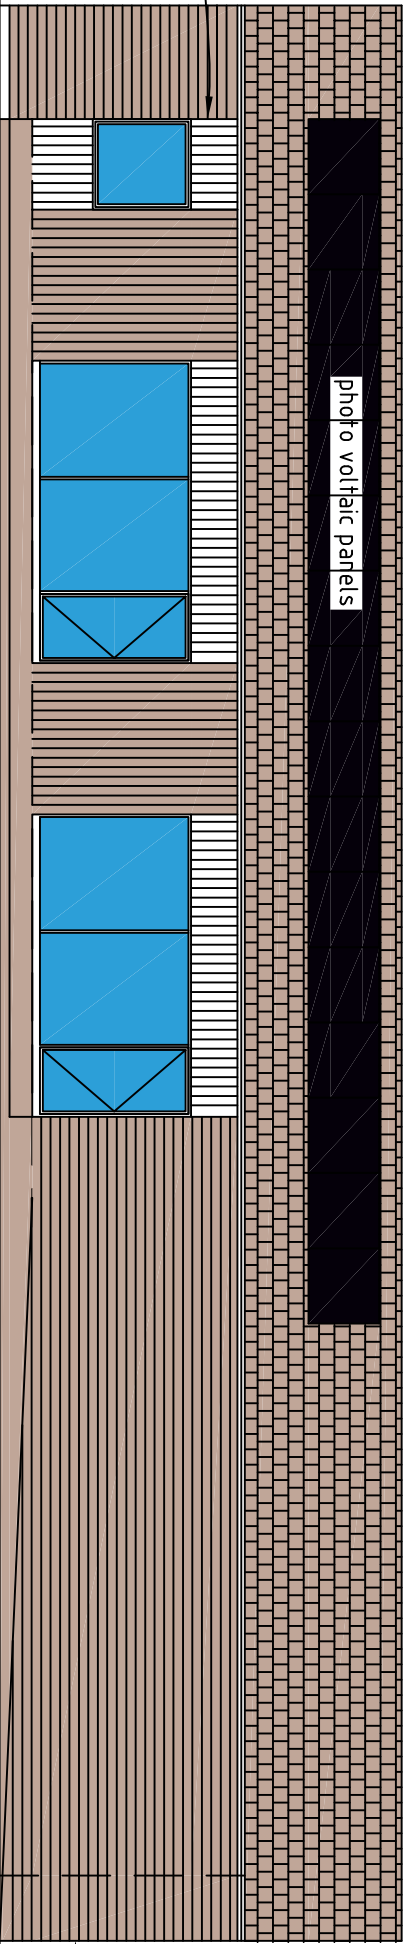

elevation to front

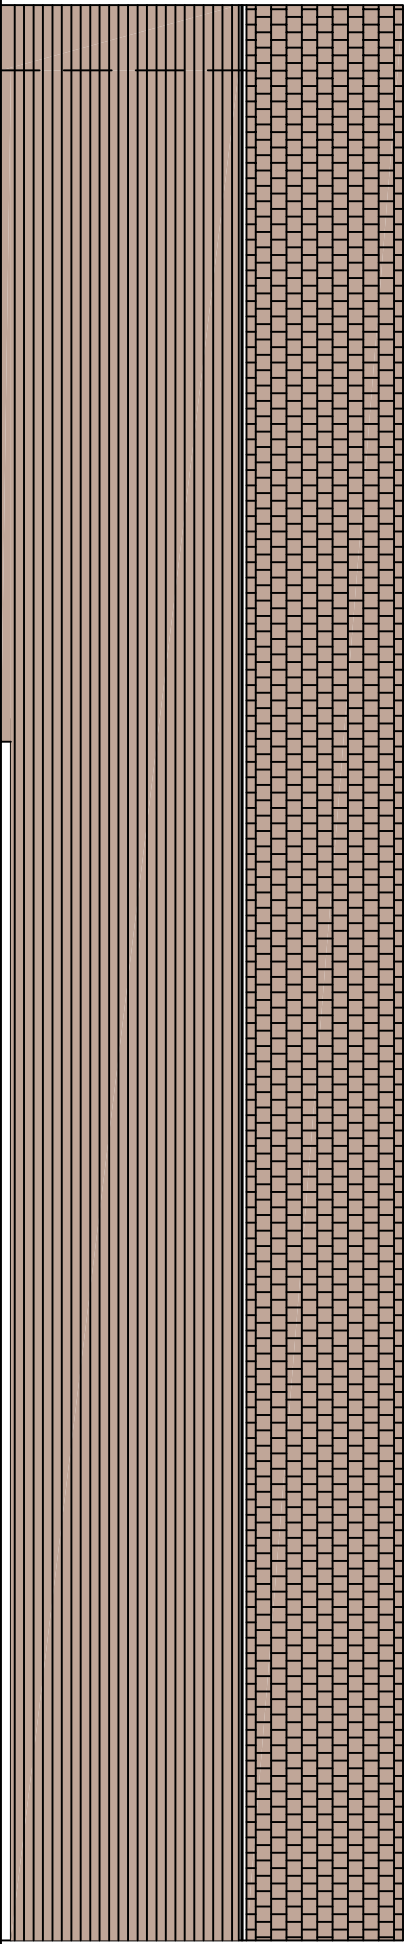

elevation to road

roy harrison architects

41A Staincross Common
S.Yorkshire S75 6 JF
Telephone 07922696549
E-Mail: rthoyarci@gmail.com

Client

Roy Harrison

Project

Scout Dyke Eco House
Halfax Road
Barnsley S36 7EZ

Title

sk 10 elevations

Date	Drawing No.	Scale
10/1/14	rh/sd/14/4	1:100
Sheet 1 of 1	Revision	Drawn rh