

The general contractor is responsible for the verification all dimensions on site and the architect is to be informed of any discrepancy.

The status of information contained in a computer copy of this drawing shall be limited to that conveyed by the paper copy.



Design Criteria

Site to comply with the following design criteria subject to confirmation of the form of construction and assessment by an external accredited assessor.

- Design and Quality Standards: (GN)
- Code for Sustainable Homes Level: (3)
- BREEAM Rating: (NA)
- Lifetime Homes: (No)
- Building For Life Minimum Score: (14)
- Secured by Design: (Full)

Revisions:

Rev .	Date	By/Chk
Note		
A	19/07/2012	SH/JRW
Red line boundary modified.		
B	01/08/2012	SH/JRW
Red line boundary modified.		

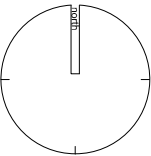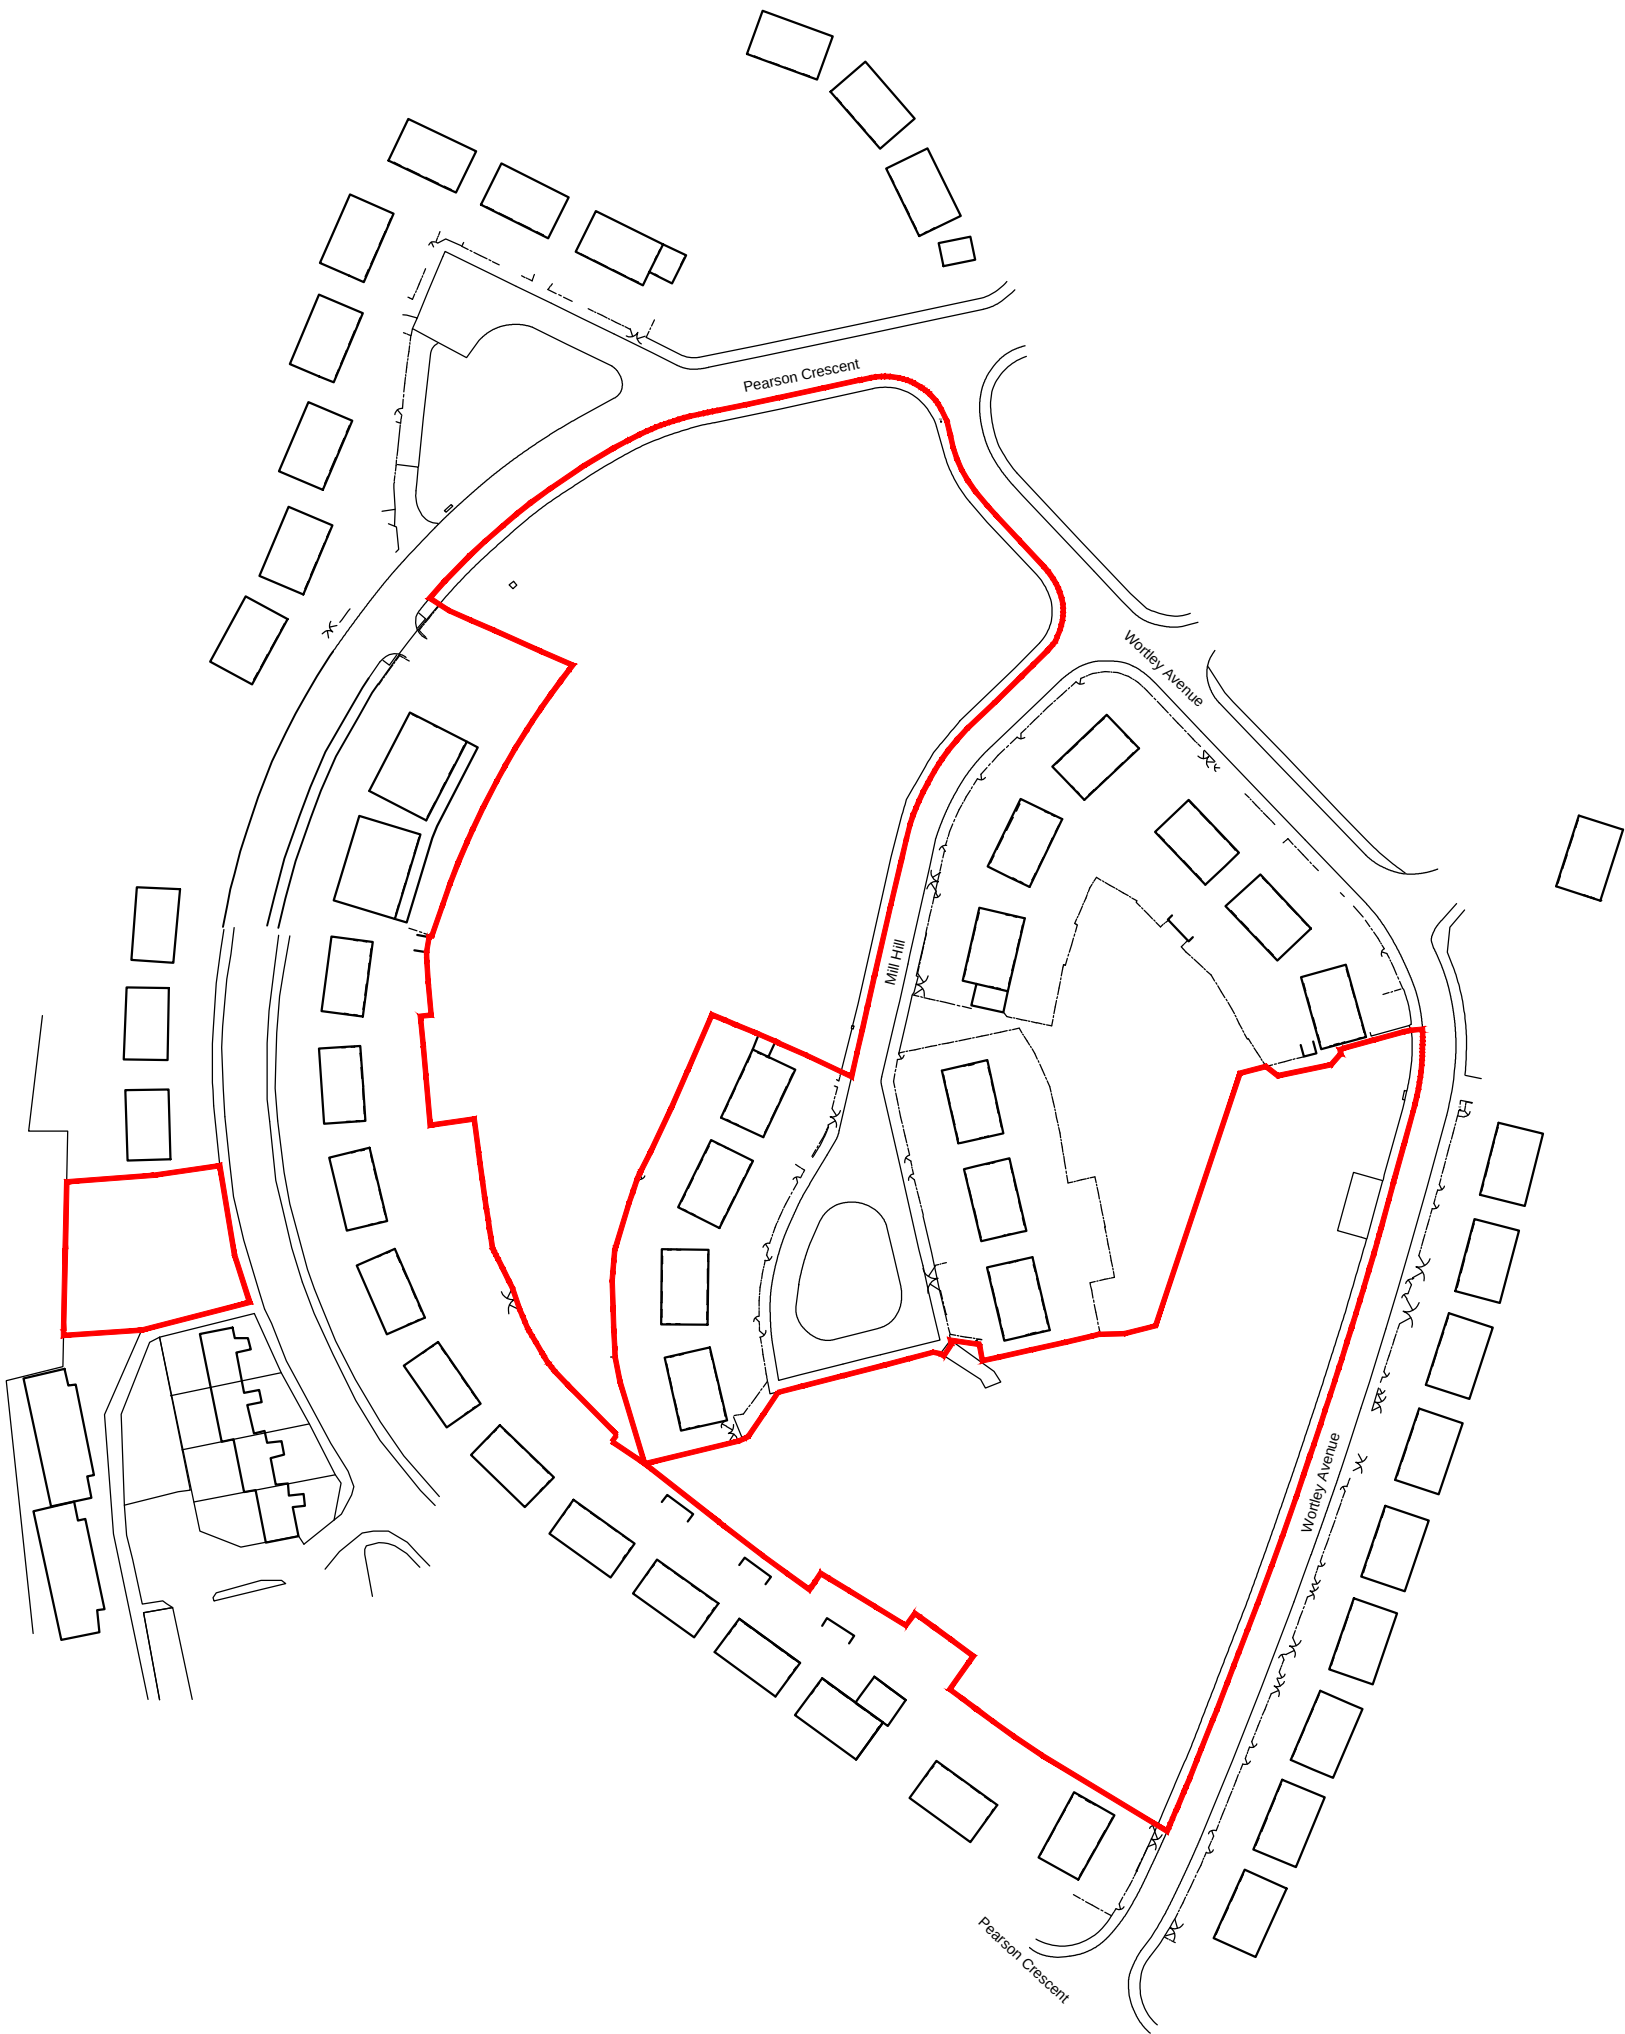

Drawing Status	
☐ preliminary	☒ planning
☐ information	☐ tender
☐ comment	☐ construction
☐ approval	☐ record/as built
Scale	1:1250 @ a3
Date	June 2012
Drawn/Checked	SH/JRW
Dwg.No	2121.75.100

Location Plan

Pearson Crescent

Aldham Estate, Wombwell

Yorkshire Housing

