




Sectional Elevation A - A

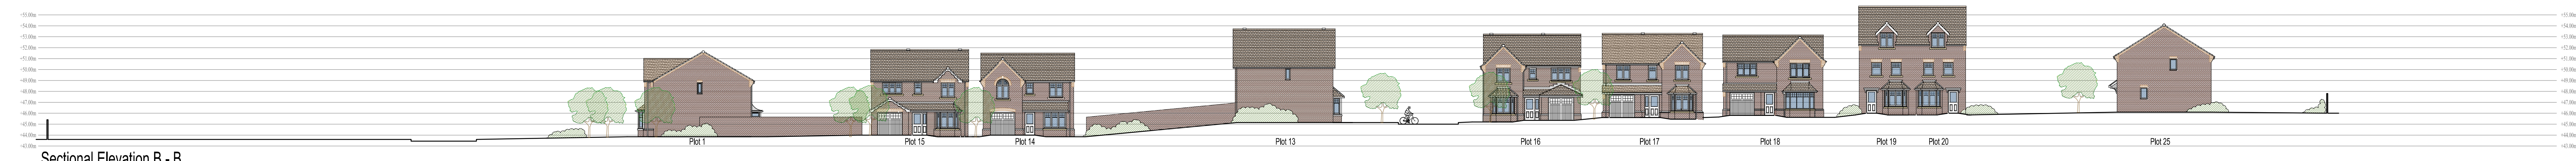


Sectional Elevation B - B



Sectional Elevation C - C



Sectional Elevation D - D

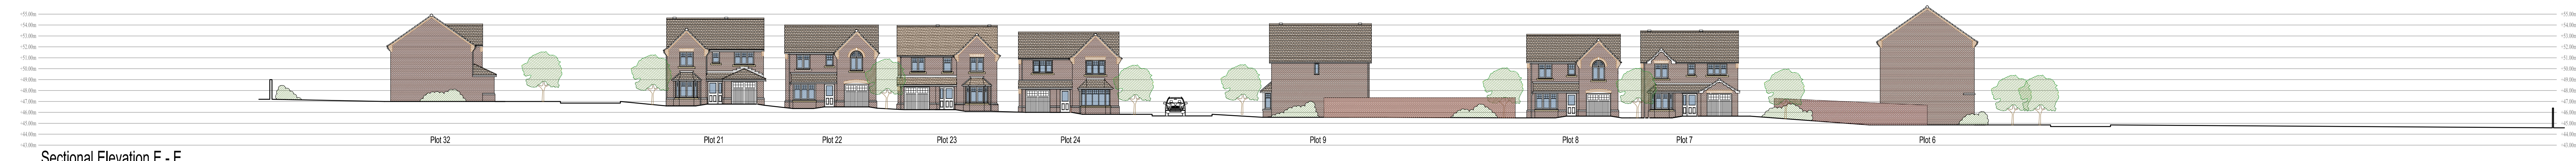

Sectional Elevation E - E




Sectional Elevation F - F



Sectional Elevation G - G



B Minor Amendments to plots 114/115		17.07.14	SRA
A Minor Amendments to Harley, K/Type		24.07.14	SRA
Rev	Amendment	Date	By
 HARRON HOMES Limited Colton House Temple Point Bullerhope Lane Leeds LS15 7AL Tel: 0113 204 4670 Fax: 0113 204 4677 Web: www.harronhomes.co.uk			
Project: Residential Development at Litteworth Lane, Lundwood			
Drawing Title: Proposed Street Scenes			
Date:	July '14	Scale:	1:250
Drawn:	SRA	Checked:	LB
		Drawing No:	120-201
		Rev:	B

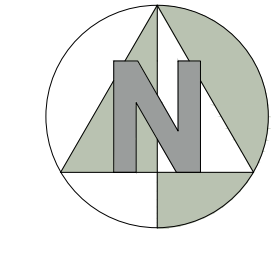

ALL DIMENSIONS TO BE CHECKED ON SITE. NO DIMENSIONS TO BE ESCALATED FROM THIS DRAWING. ANY DISCREPANCIES, AMBIGUITIES AND/OR OMISSIONS BETWEEN THIS DRAWING AND INFORMATION GIVEN ELSEWHERE MUST BE REPORTED TO THE OFFICE AND CLARIFICATION SOUGHT BEFORE PROCEEDING.