
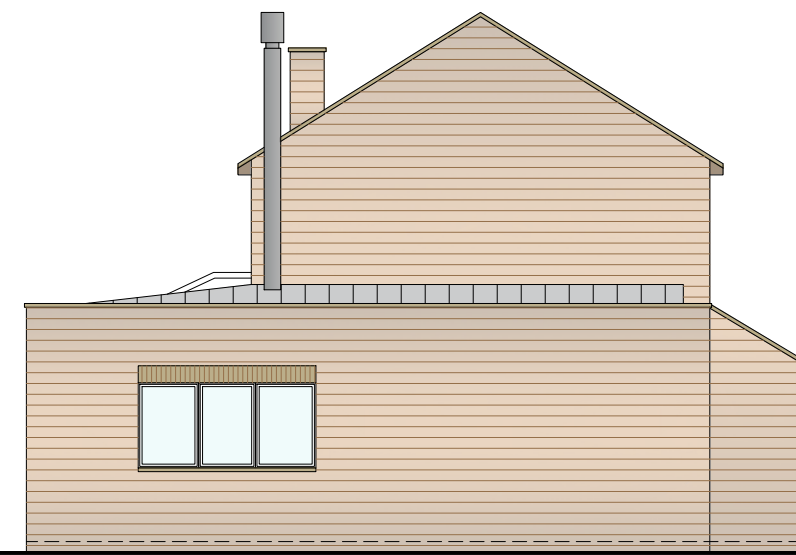
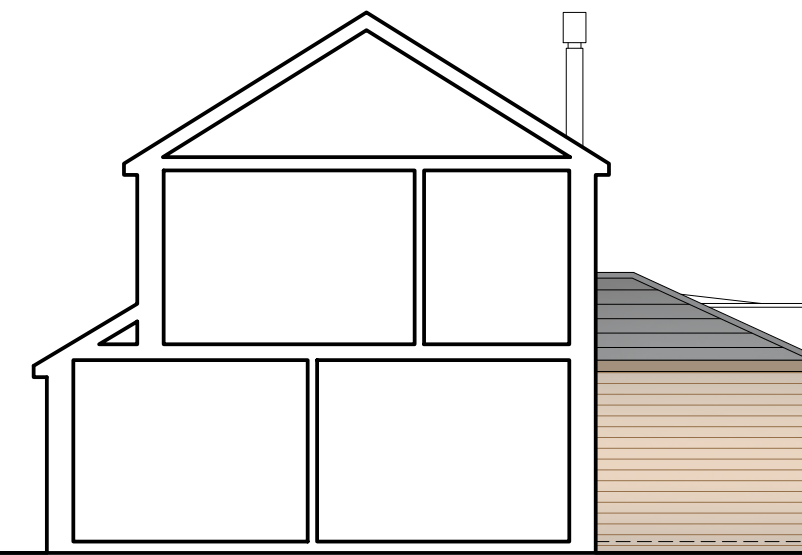
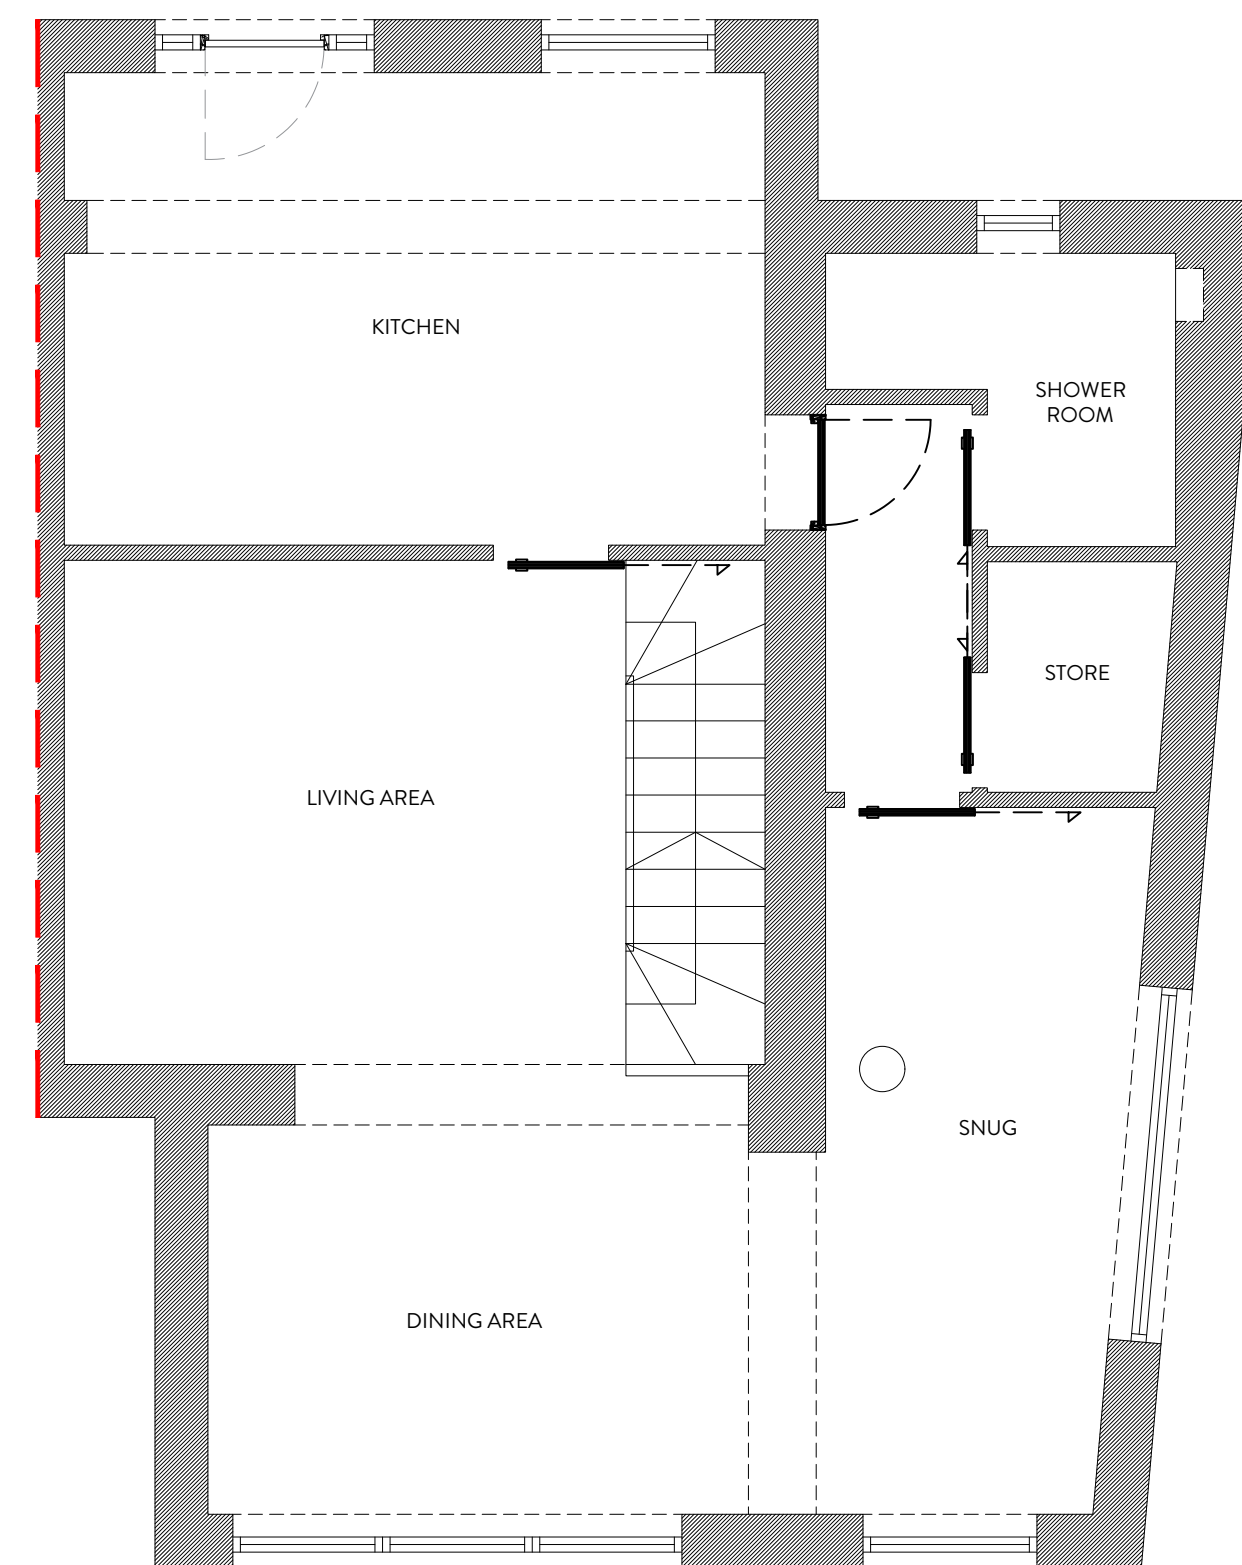


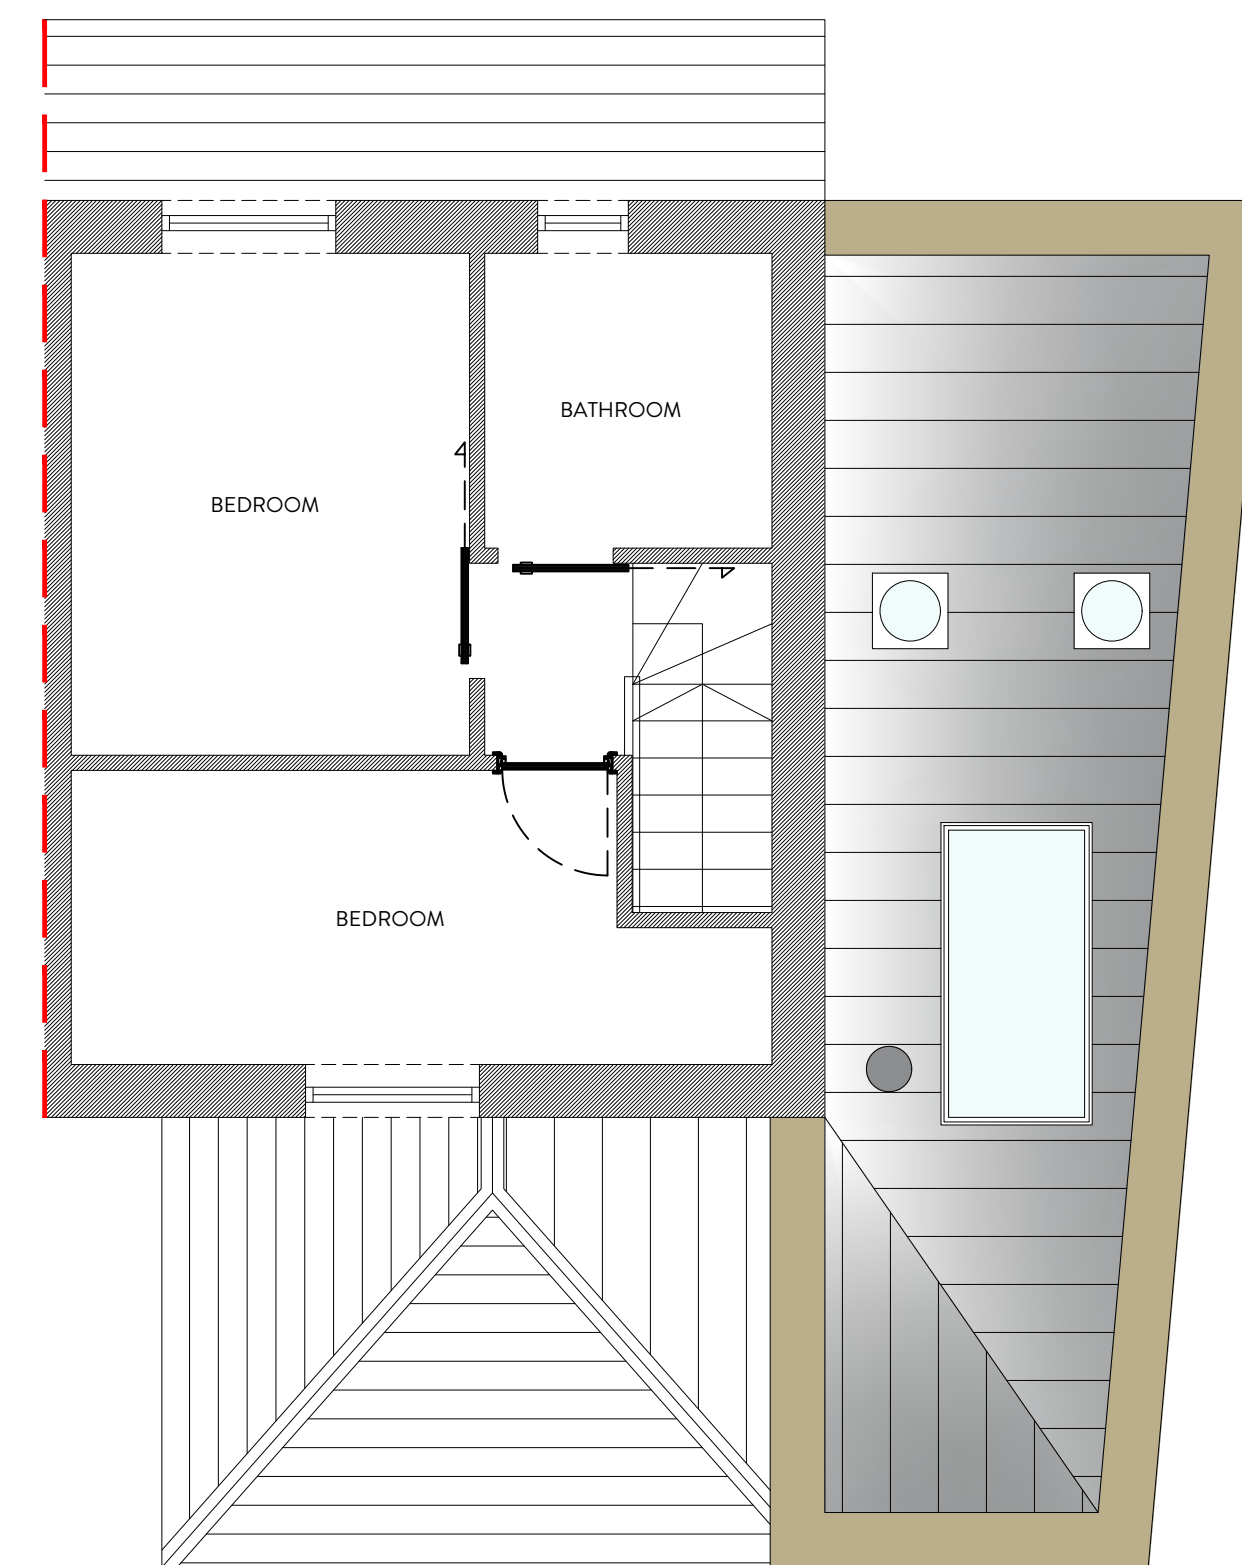

2021

NORTHERN
DESIGN AWARDS

FINALIST

2022

Best of Houzz
Service

BUILD

2021
Home Builder
Awards

BUILD

Architecture
Awards

2019

REVISION	DESCRIPTION	DATE	NOTES
-			
-			
-			
-			
-			
-			
-			
-			
-			
-			

STATUS	PLANNING DRAWING			PROJECT TITLE	ALEXANDER GARDENS		
ORANGE DESIGN STUDIO. ARCHITECTURAL PRACTICE	DRAWING TITLE			EXISTING GA			
	SCALE	DRAWN	CHECKED	PROJECT REFERENCE			
	1:50	EG	JH	ODS 26/1184			
hello@orangedesignstudio.co.uk 59A, Huddersfield Road, Mirfield, WF14 8AA orangedesignstudio.co.uk 01924 650930	PAPER SIZE	DWG NUMBER	DATE	REVISION			
	A1	(EX)001	11/09/26	/			
	CLIENT						
MR & MRS HOLLING							
COPYRIGHT © ORANGE DESIGN STUDIO LIMITED							