

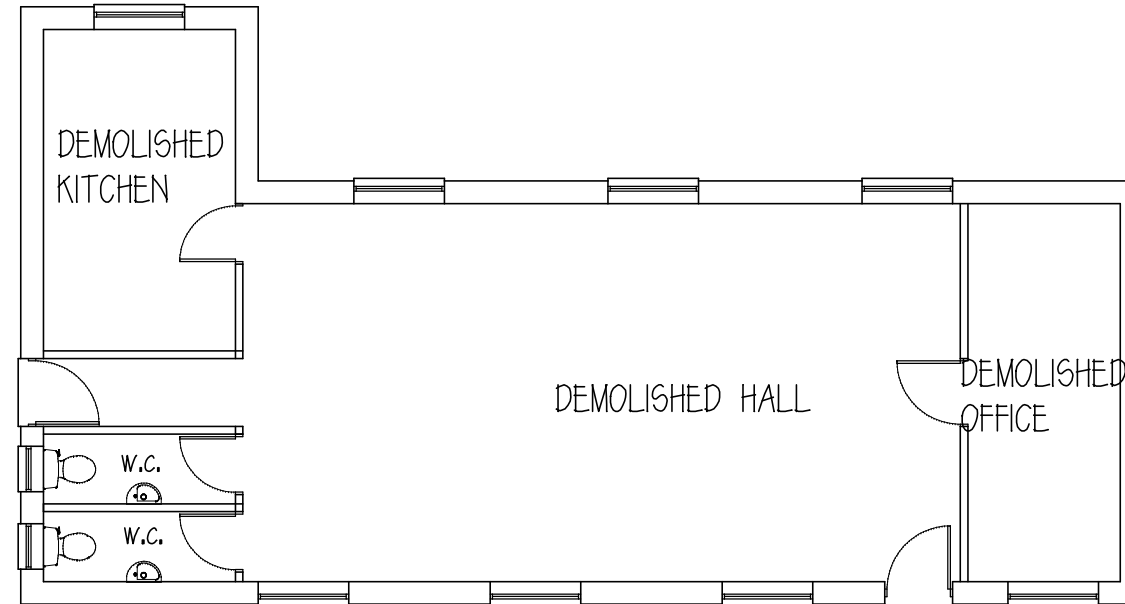
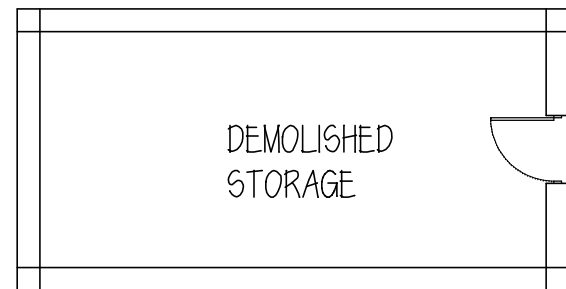



FRONT ELEVATION

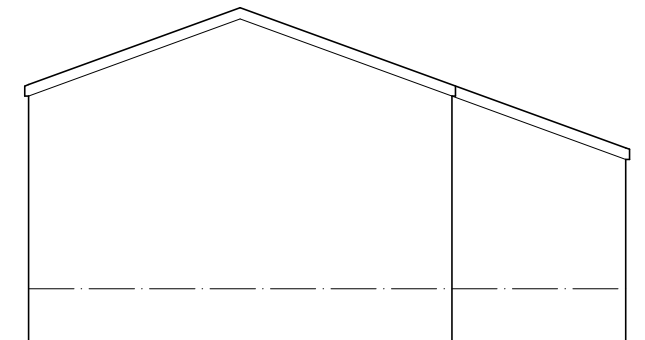

SIDE ELEVATION (facing footpath)

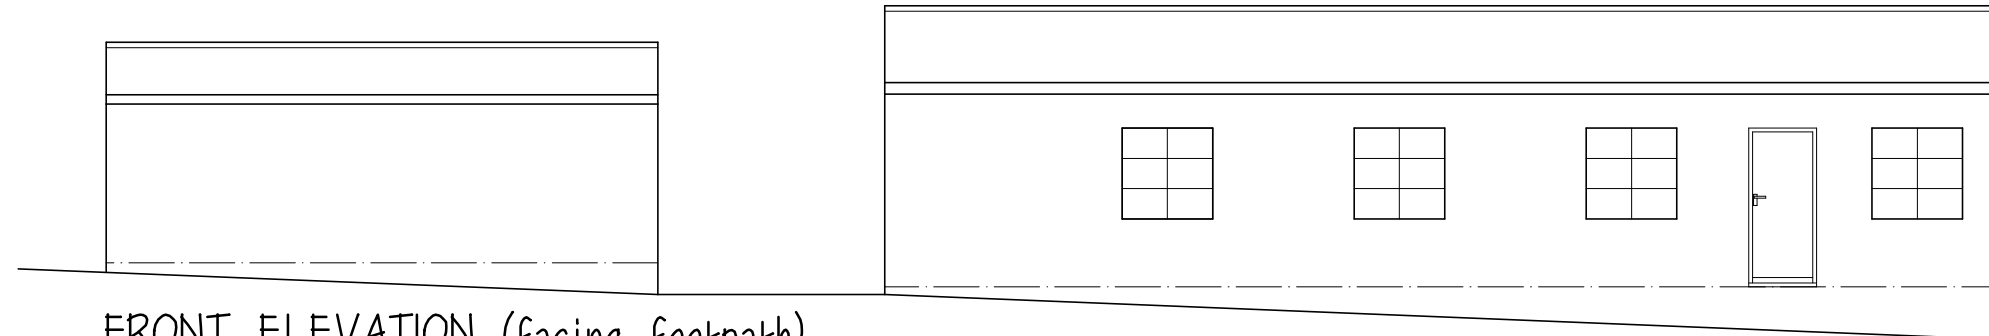

FRONT ELEVATION (facing footpath)

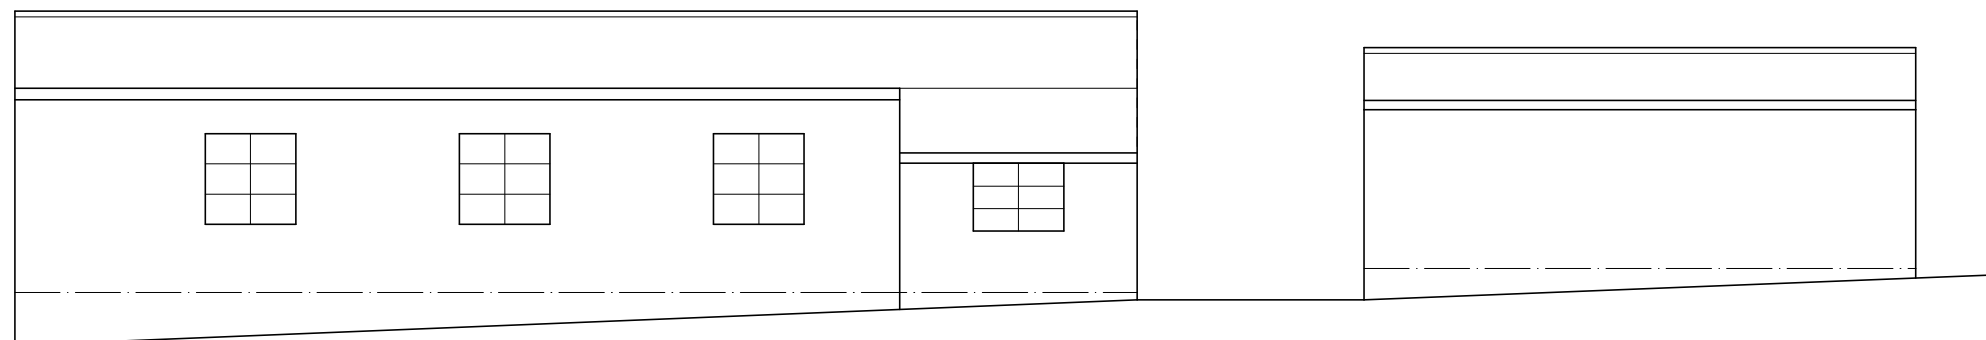

REAR ELEVATION (facing beacon close)

these plans & elevations depict the original community hall which has now been demolished

GREENWORKS LTD

ORIGINAL HALL
NOW DEMOLISHED
OFF BEACON CLOSE
SILKSTONE COMMON

ORIGINAL PLANS&ELEVATIONS

1:100@A3 AUG 24 Rev B

Peter Thompson

"Linwood"
Barnsley Road
Dodworth

Barnsley S75 3JR t&f. 01226 201391
m. 07973251730
e-mail peter-thompson@hotmail.co.uk

