



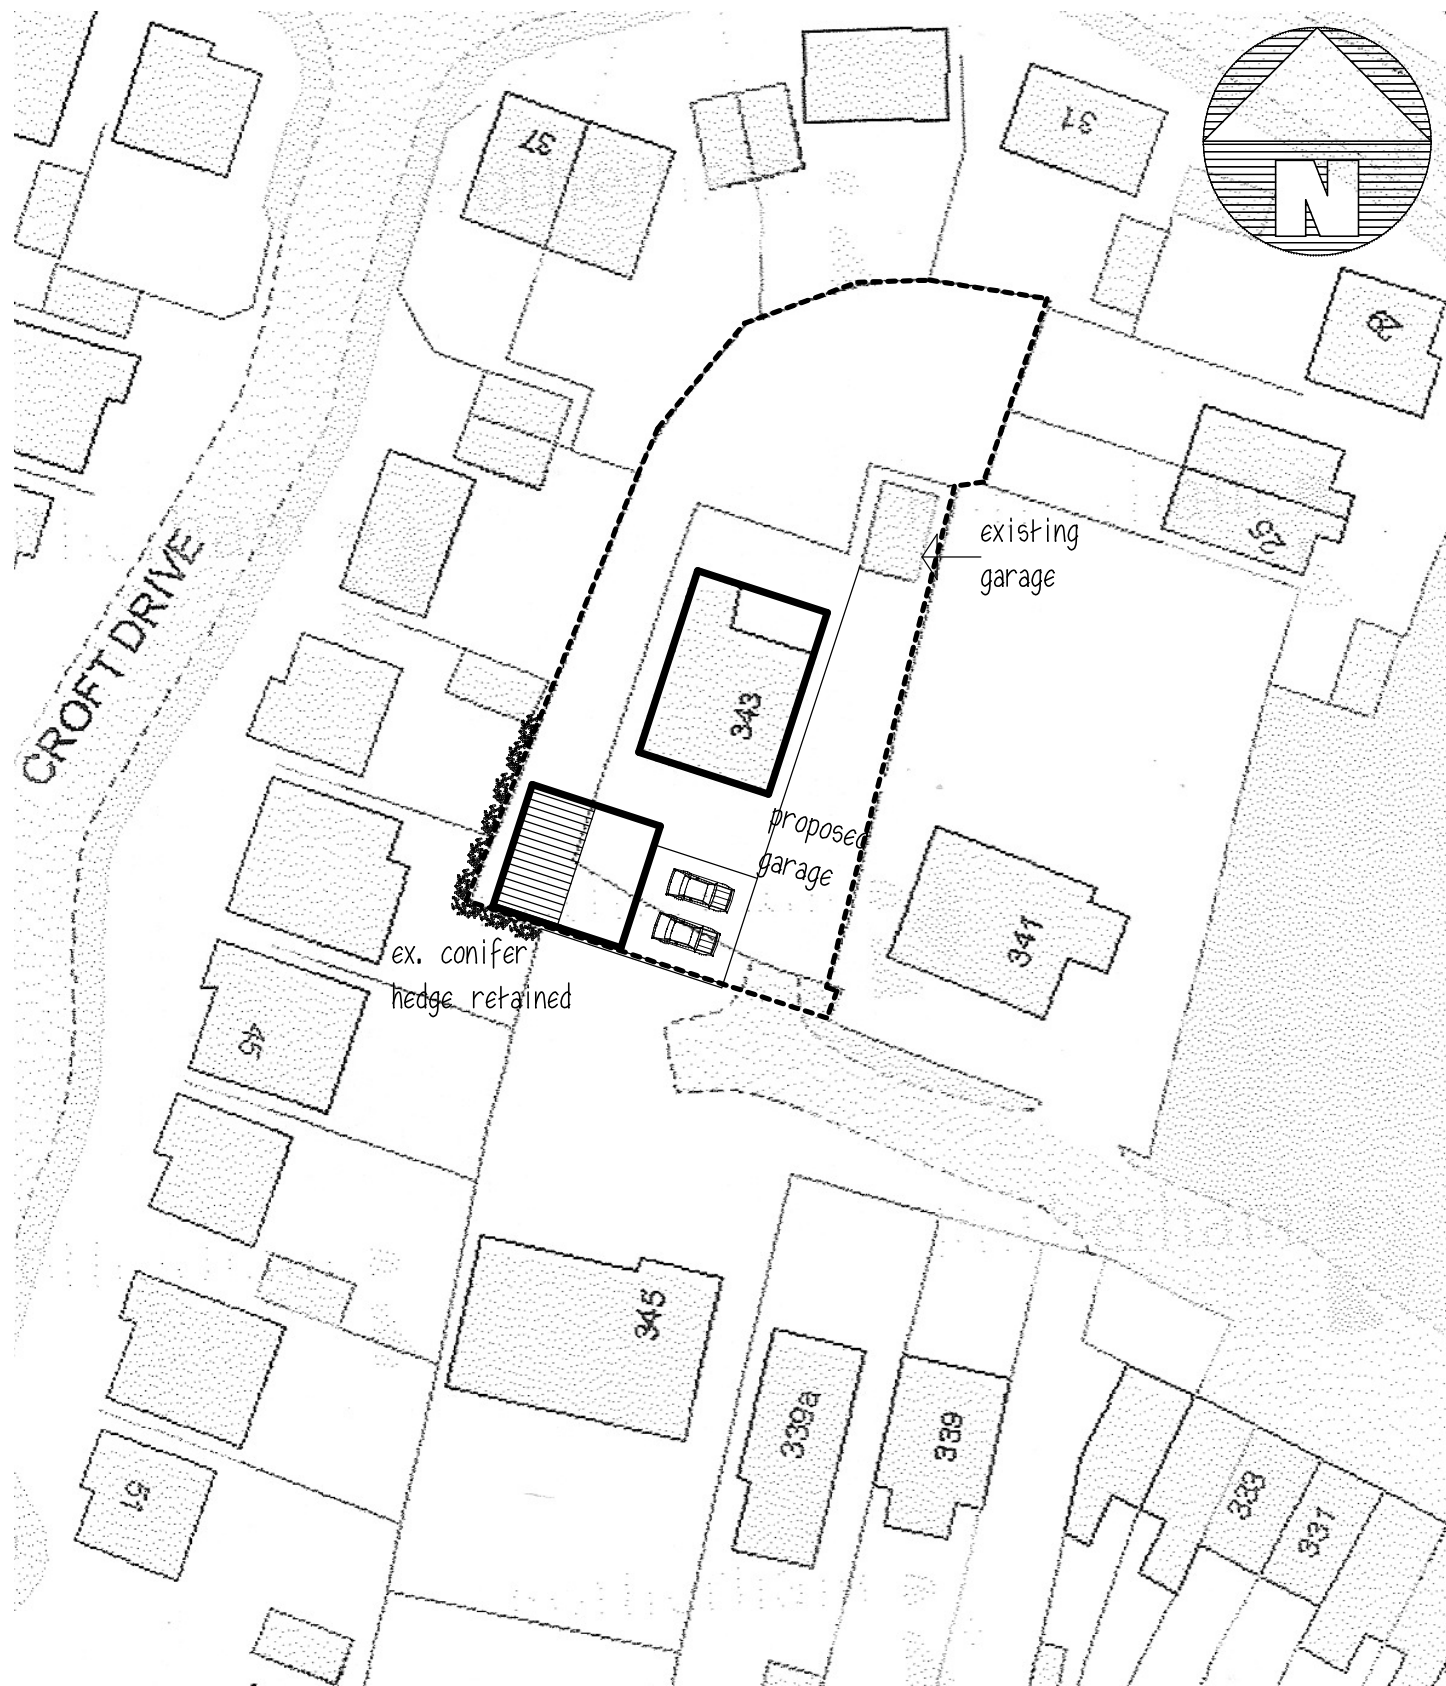

SITE PLAN 1:500

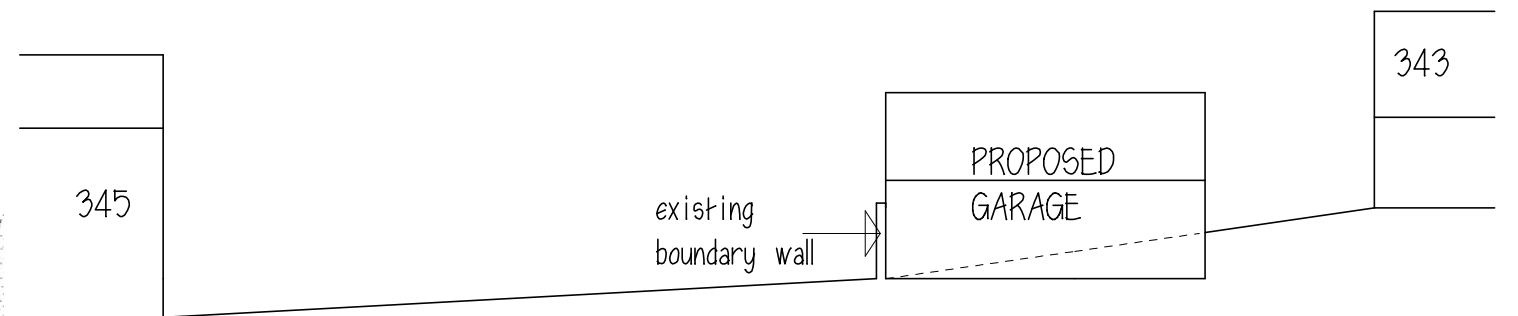

CROSS SECTION 1:200

Mr G WALKER


PROPOSED GARAGE
343 DARTON LANE
MAPPLEWELL

SITE PLAN & SECTION

1:200, 1:500 @ A3 OCT.12 Rev A

Peter Thompson

"Linwood"
Barnsley Road
Dodworth

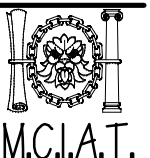

Barnsley S75 3JR t&f. 01226 201391
m. 07973251730
e-mail peter-thompson@hotmail.co.uk