

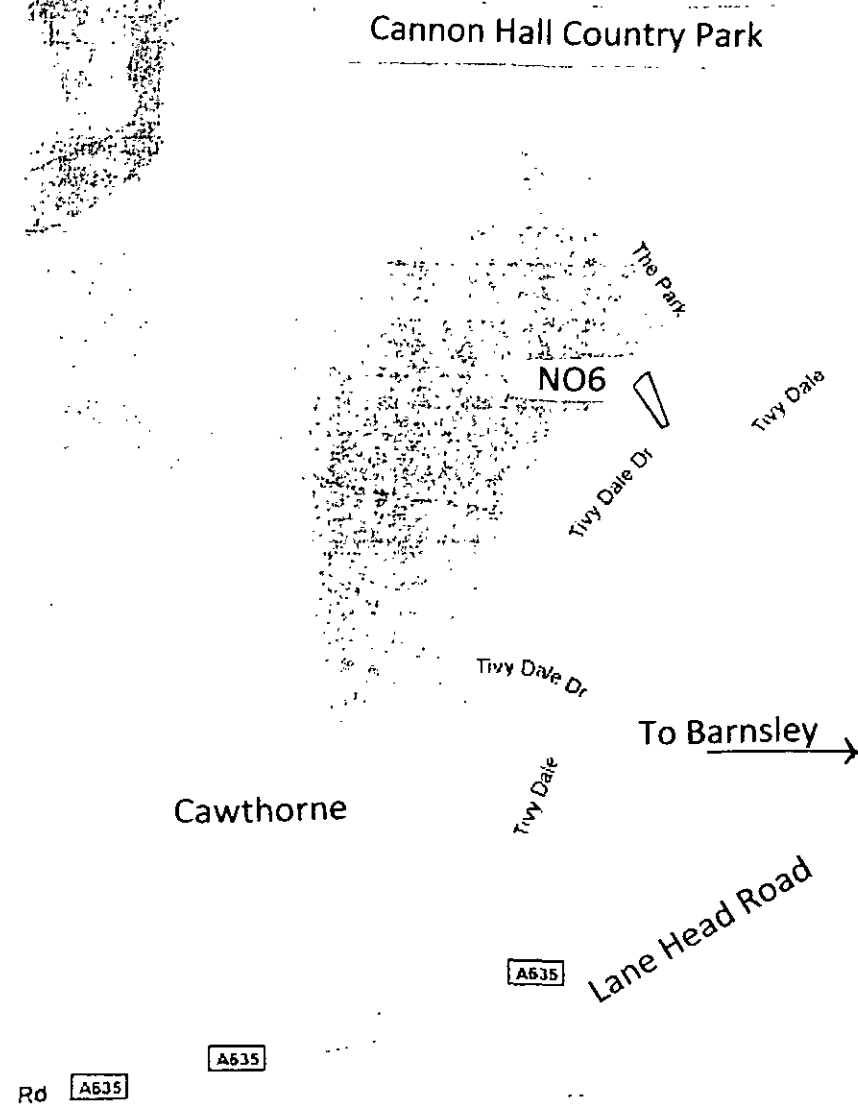


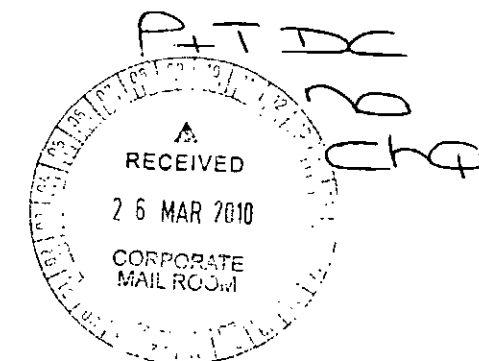

Location Plan Cawthorne Scale : 4"- 1 mile

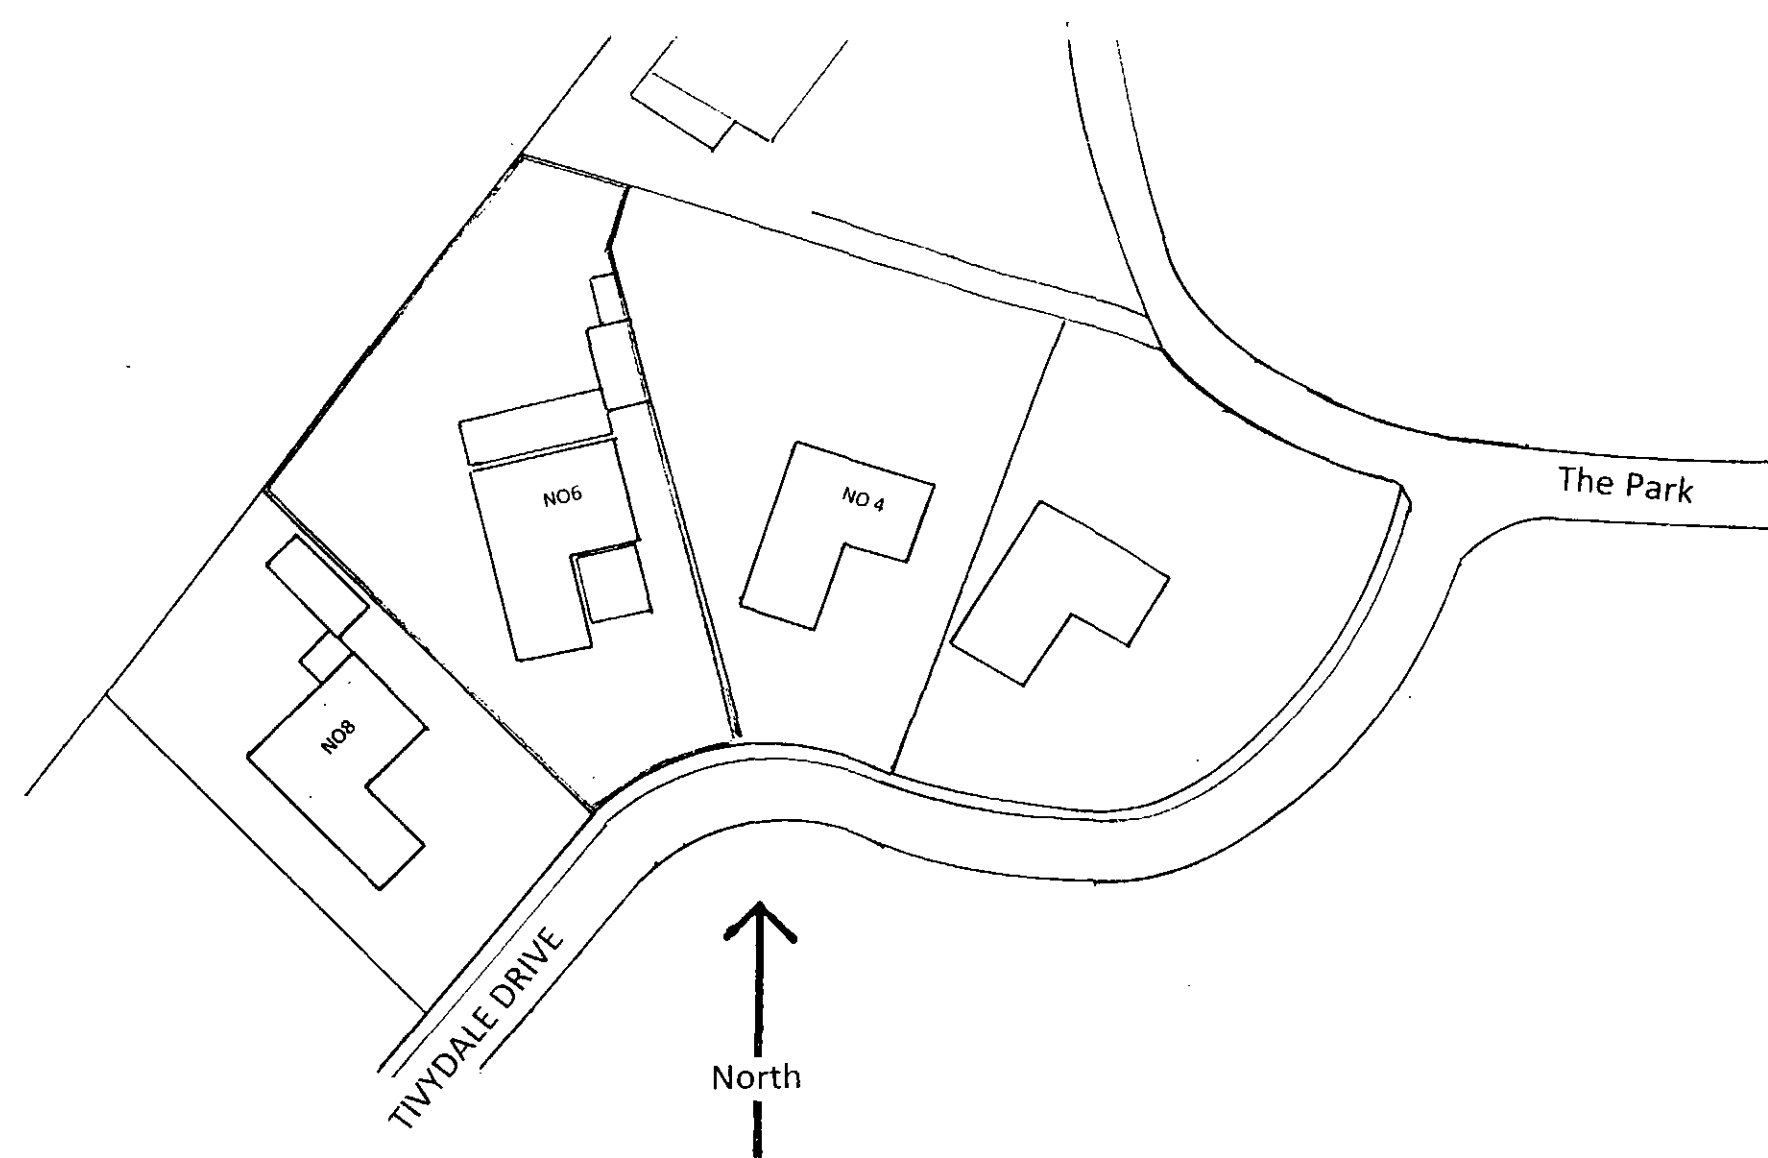

LOCATION PLAN

REPLACE EXISTING CONSERVATORY WITH PERMANENT BRICK STRUCTURE
REPLACE GARAGE ROOF AND PART CONSERVATORY ROOF WITH PITCHED
ROOF ALSO INTERNAL ALTERATIONS TO HOUSE.


MR & MRS P W BOWDEN

6, TIVYDALE DRIVE CAWTHORNE BARNSELY S75 4EN

PLAN NO 001

SCALE 4" to 1mile & 1 to 1

DATE JANUARY 2010

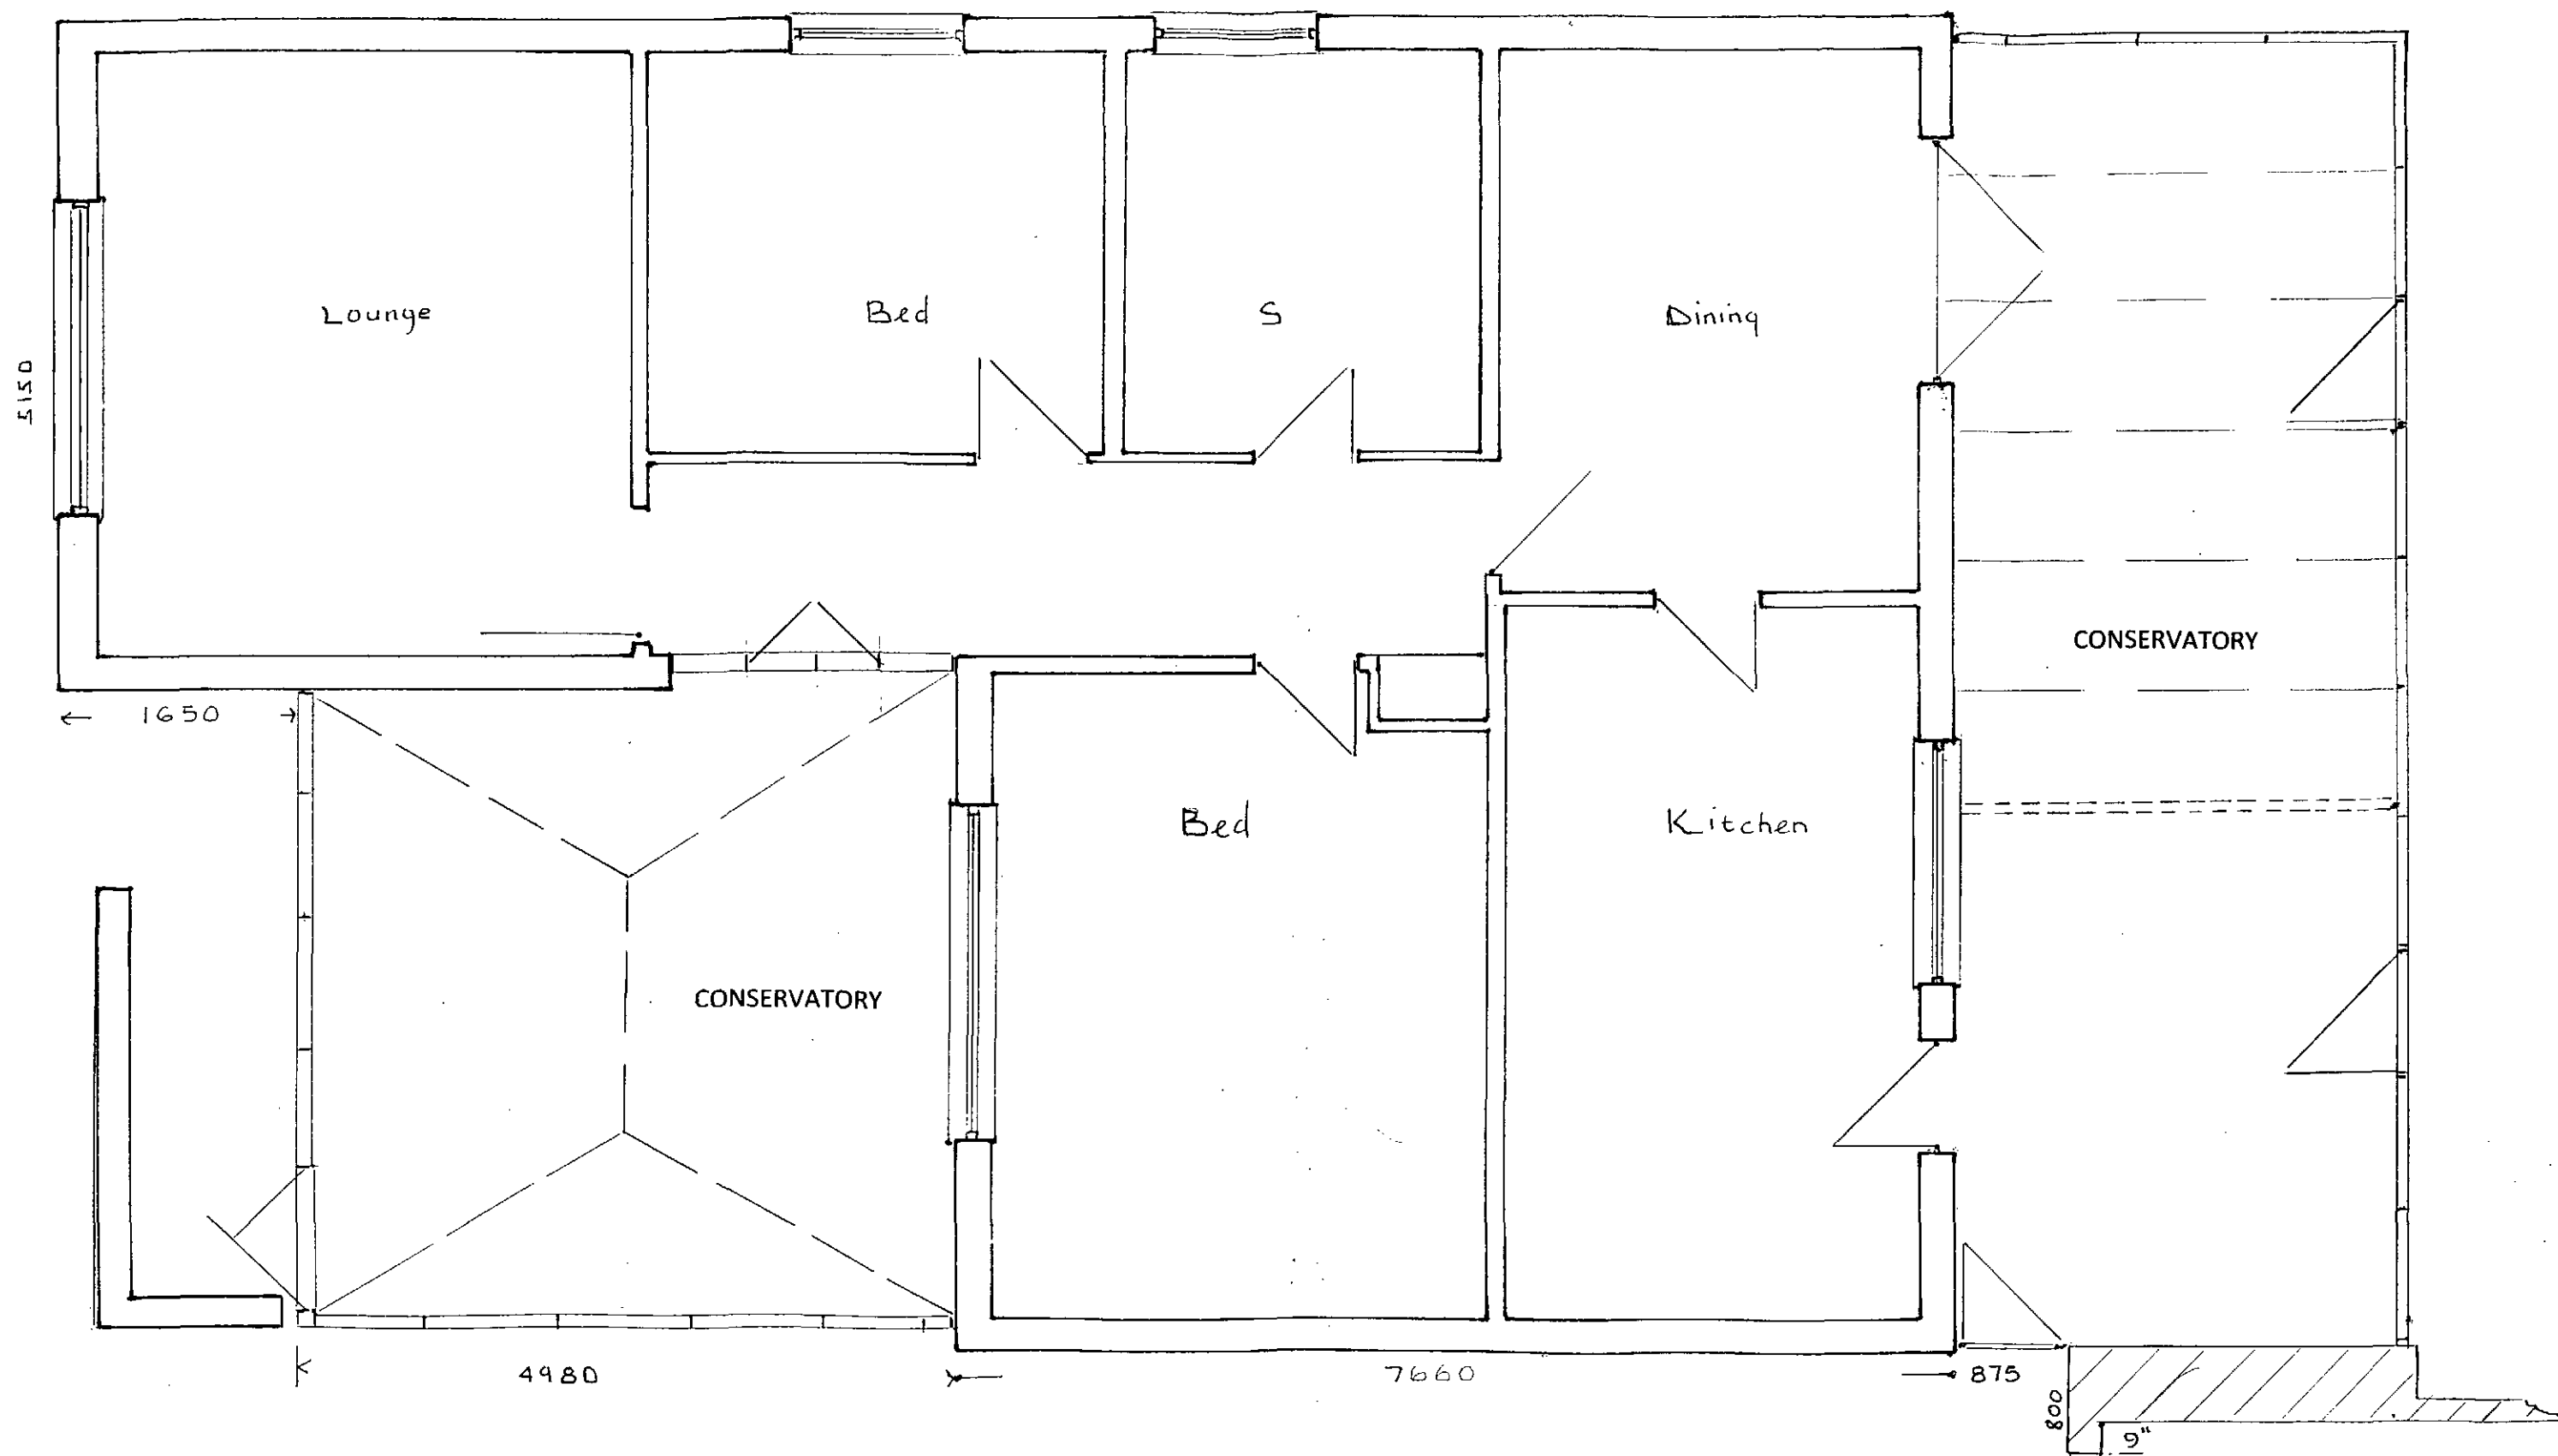

EXISTING GROUND
FLOOR PLAN


REPLACE EXISTING CONSERVATORY WITH PERMANENT BRICK STRUCTURE
REPLACE GARAGE ROOF AND PART CONSERVATORY ROOF WITH PITCHED
ROOF ALSO INTERNAL ALTERATIONS TO HOUSE.

MR & MRS P W BOWDEN

6, TIVYDALE DRIVE CAWTHORNE BARNSELY S75 4EN

PLAN NO 002



SCALE 1 to 50

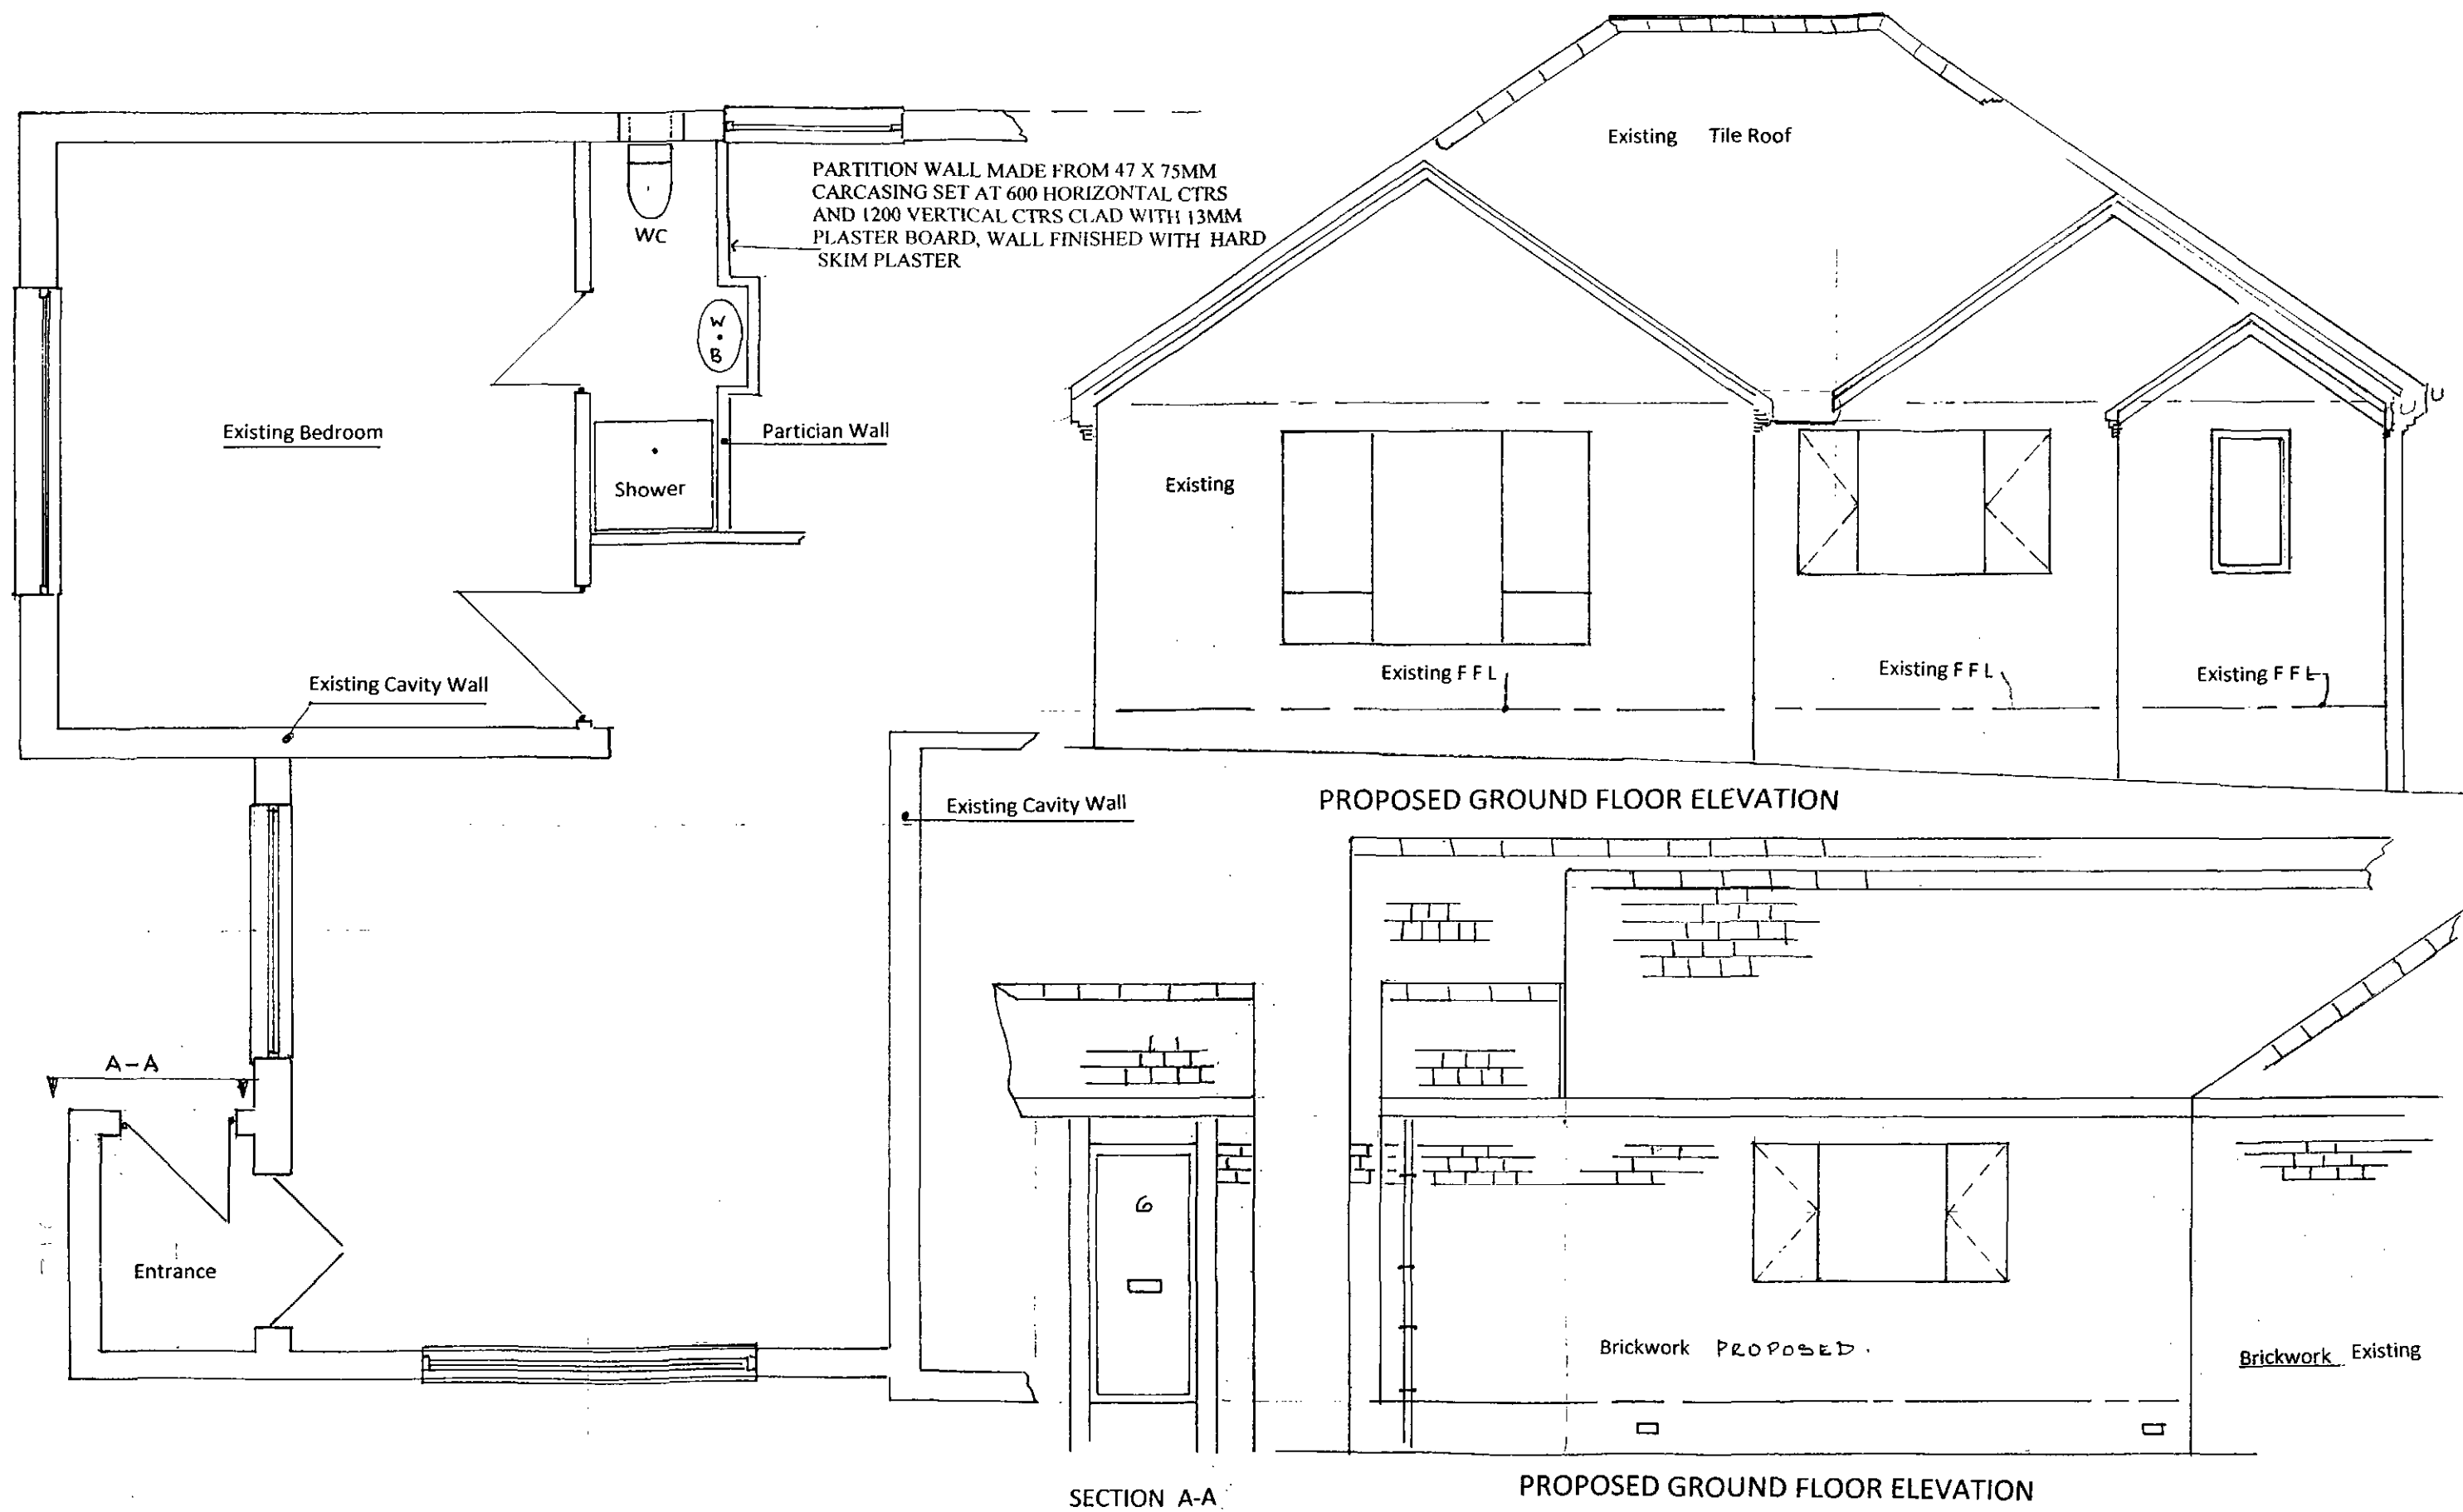

Built up Felt Roofing

Three Layers of Hot Applied

Adhesive with Mineral Chippings Finish


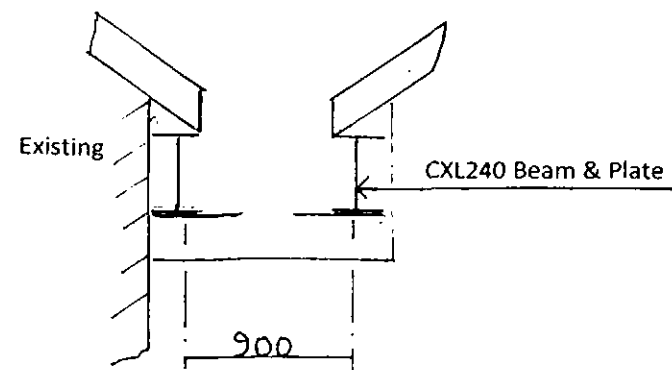
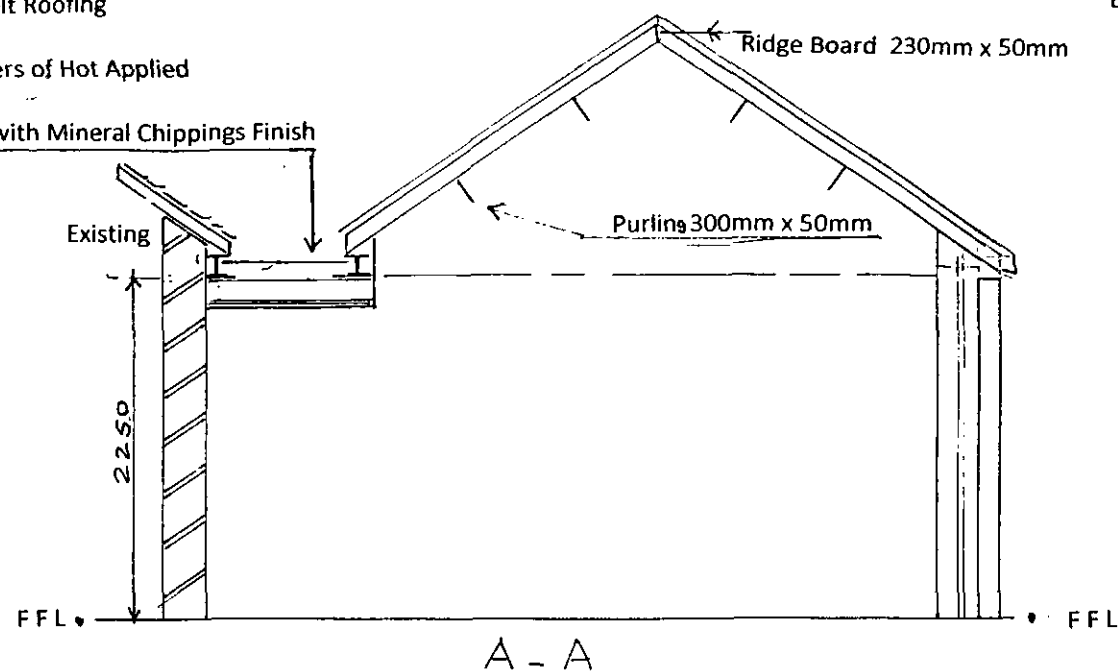


Roof Construction

Timber Purlins Timber Rafter's

Waterproof membrane

Clay Tiles supported on Laths & Nails

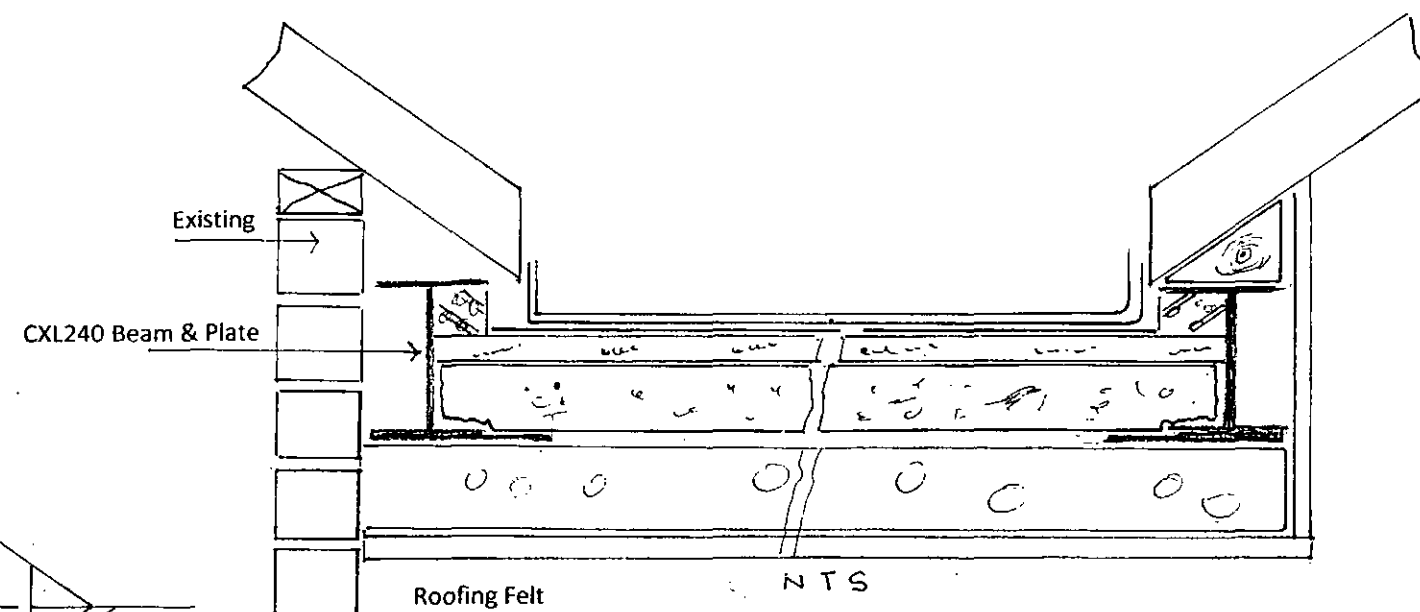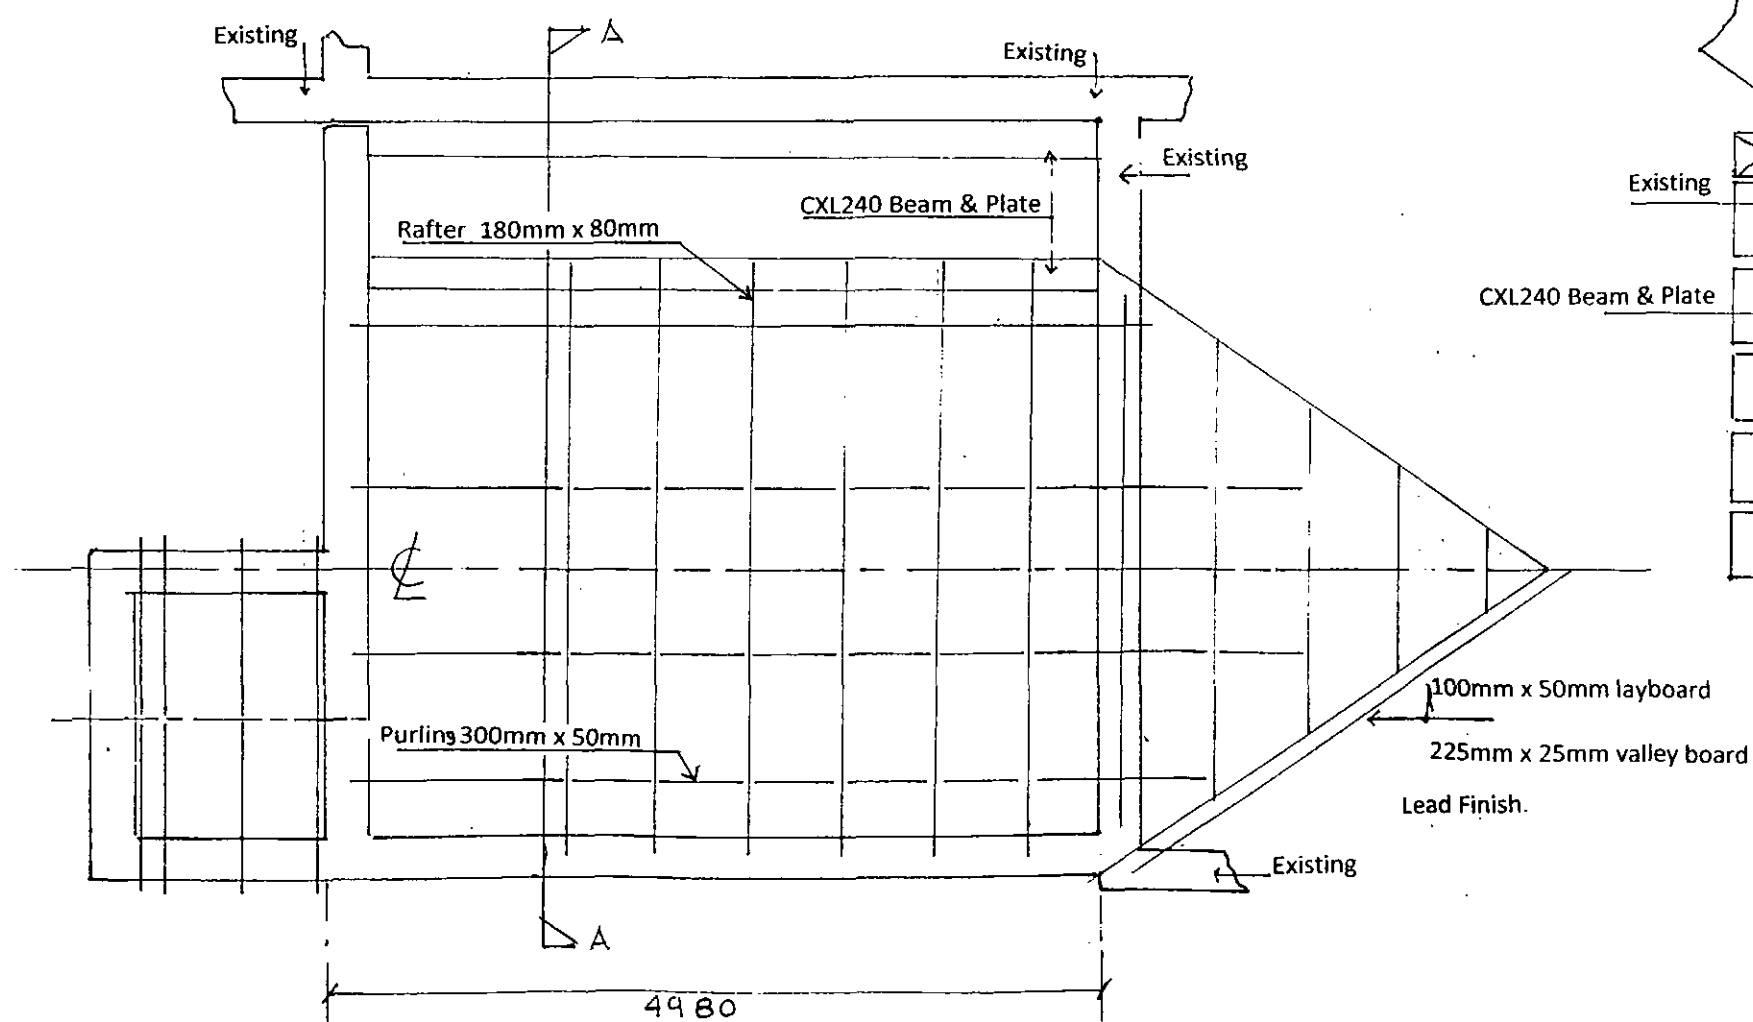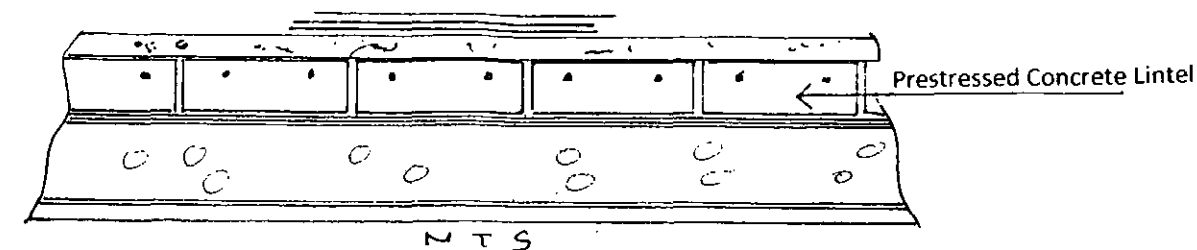

Roofing Felt
Concrete Screed
Insulation
Prestressed Concrete Lintel
Beam
Insulation
Plaster Board & Skim

PROPOSED ROOF
PLAN

REPLACE EXISTING CONSERVATORY WITH PERMANENT BRICK STRUCTURE
REPLACE GARAGE ROOF AND PART CONSERVATORY ROOF WITH PITCHED
ROOF ALSO INTERNAL ALTERATIONS TO HOUSE.


MR & MRS P W BOWDEN

6, TIVYDALE DRIVE CAWTHORNE BARNSELY S75 4EN

PLAN NO 004

SCALE 1 to 50

DATE: JANUARY 2010

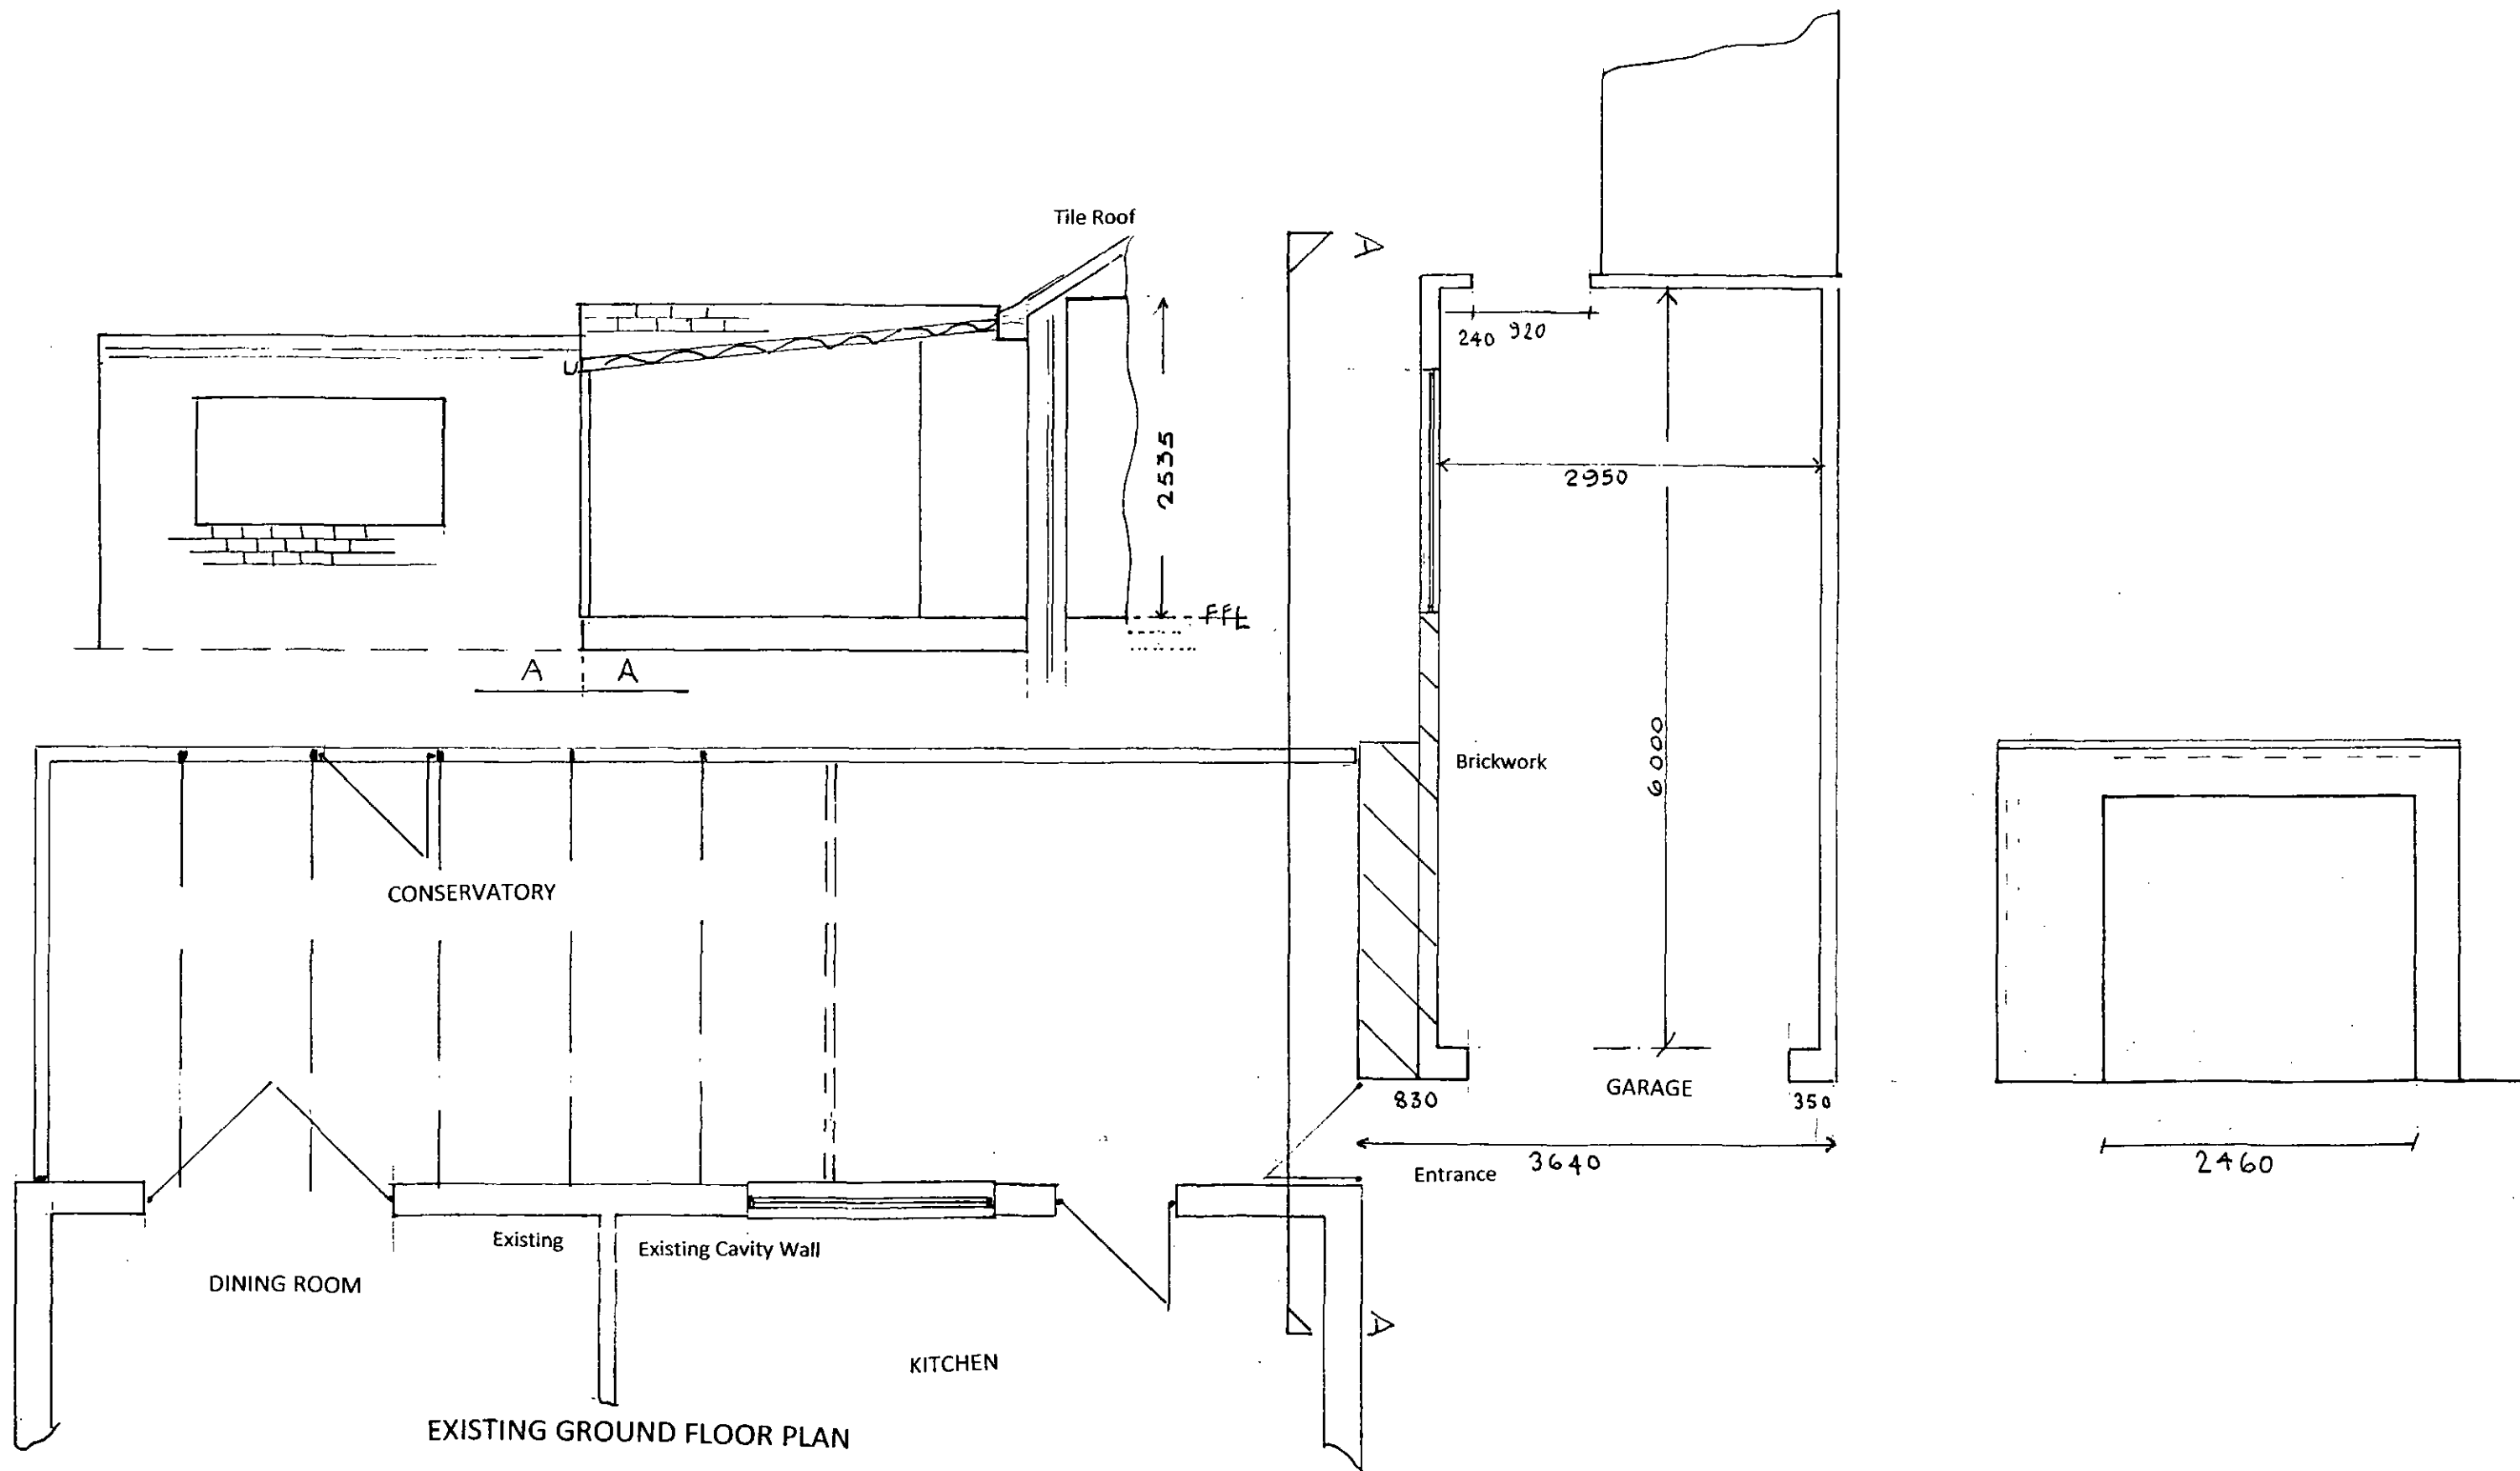

EXISTING REAR GROUND
FLOOR PLAN




REPLACE EXISTING CONSERVATORY WITH PERMANENT BRICK STRUCTURE
REPLACE GARAGE ROOF AND PART CONSERVATORY ROOF WITH PITCHED
ROOF ALSO INTERNAL ALTERATIONS TO HOUSE.

MR & MRS P W BOWDEN

6. TIVYDALE DRIVE CAMTHORNE BARNOLDS

PLAN NO 005

SCALE 1 to 50

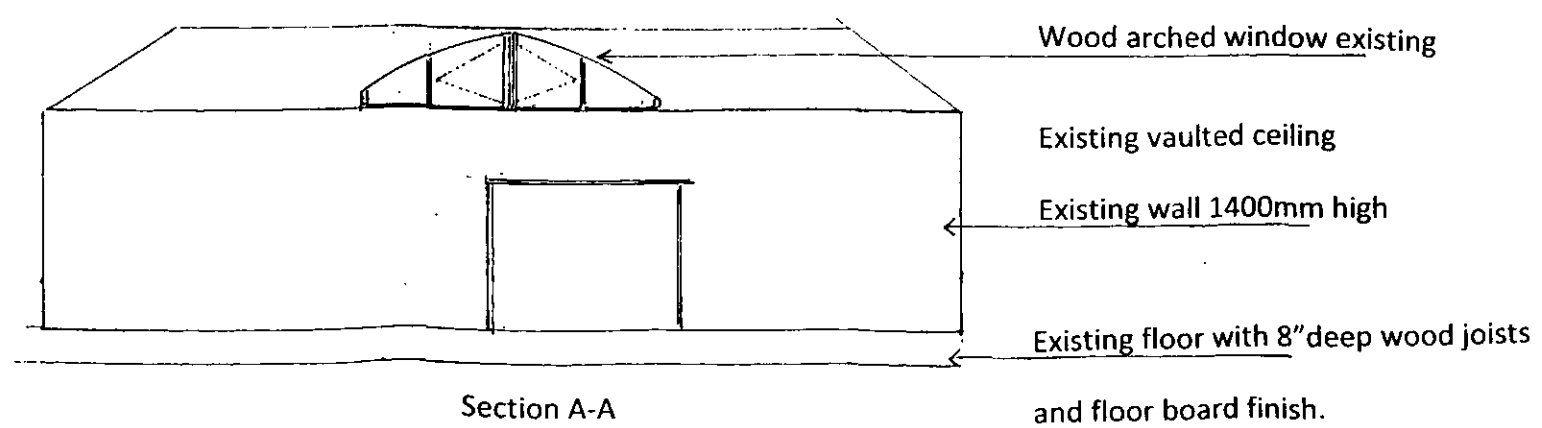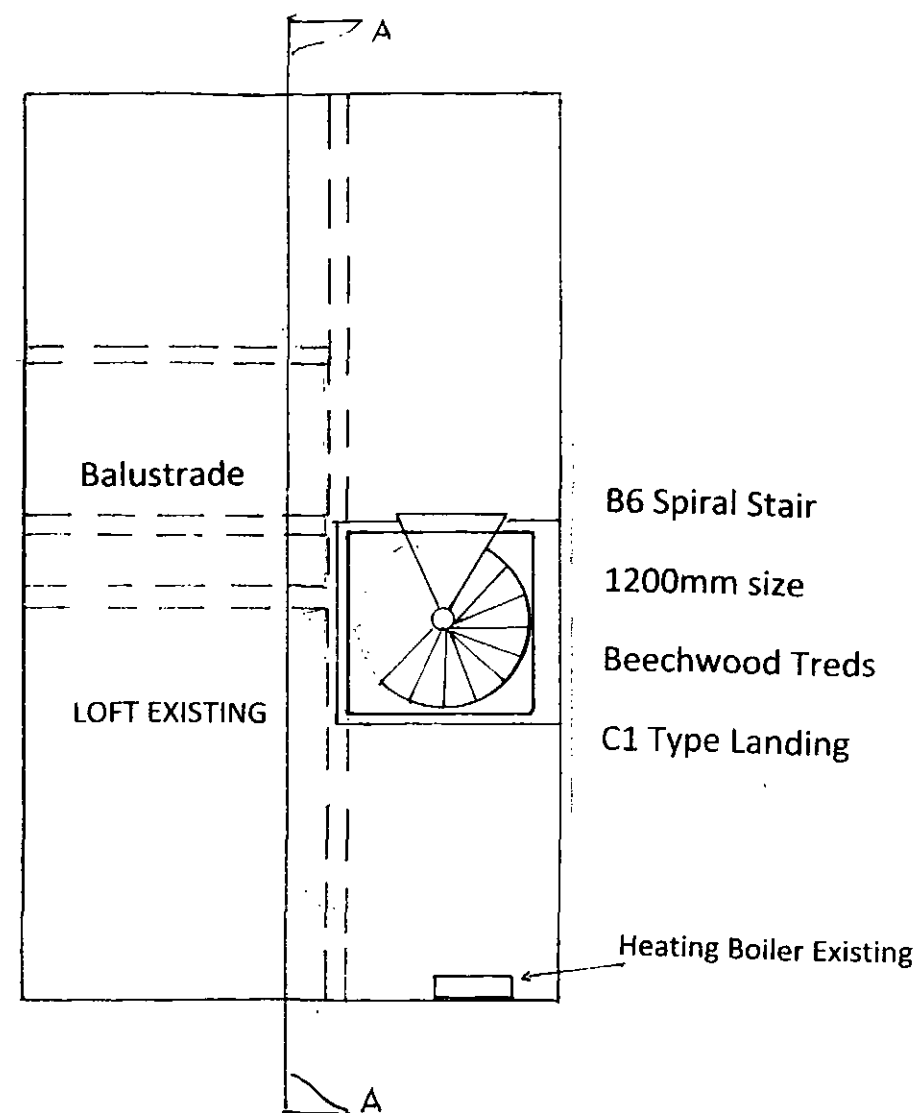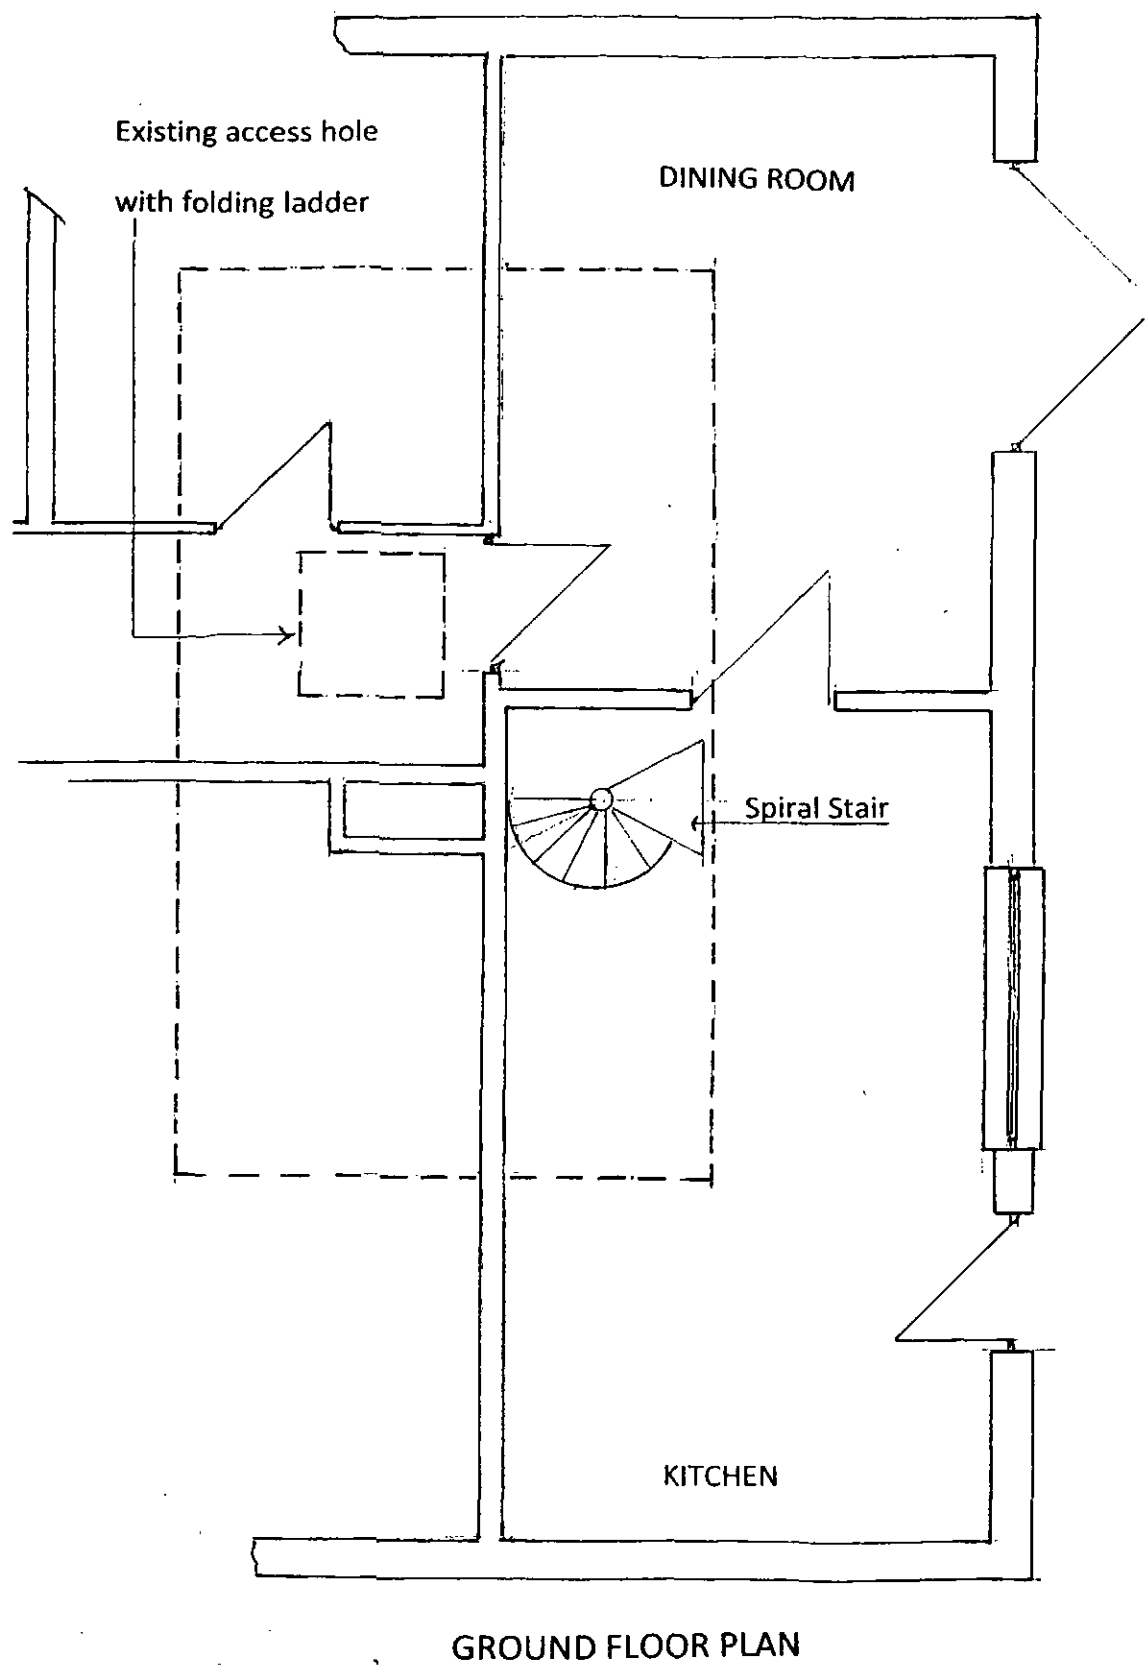

PROPOSED SPIRAL STAIRCASE
G F / EX LOFT PLAN

REPLACE EXISTING CONSERVATORY WITH PERMANENT BRICK STRUCTURE
REPLACE GARAGE ROOF AND PART CONSERVATORY ROOF WITH PITCHED
ROOF ALSO INTERNAL ALTERATIONS TO HOUSE.

MR & MRS P W BOWDEN
6, TIVYDALE DRIVE CAWTHORNE BARNSELEY S75 4EN

PLAN NO 007
SCALE 1 to 5