HOUSE EXTENSION ELEVATIONS

MATERIALS :
1. WALLS BRICKWORK TO MATCH EXISTING
2. HP ROOF MEMBRANE (GREY)
3. UPVC WINDOWS (WHITE)
4. UPVC DOORS (WHITE)
5. GARAGE DOOR (WHITE)
6. VELUX ROOF LIGHT S (GREY)
7. FLAT ROOF LIGHT

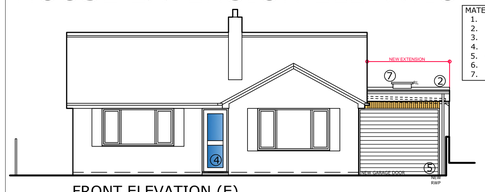

FRONT ELEVATION (E)
SCALE 1:100

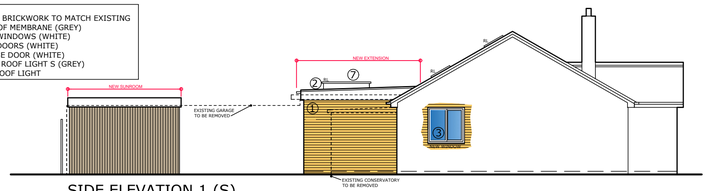

SIDE ELEVATION 1 (S)
SCALE 1:100

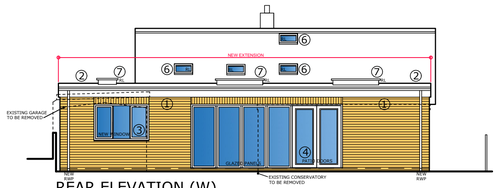

REAR ELEVATION (W)
SCALE 1:100

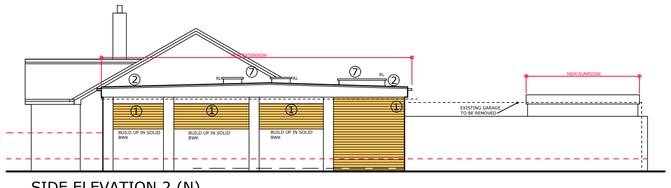

SIDE ELEVATION 2 (N)
SCALE 1:100

SUNROOM ELEVATIONS

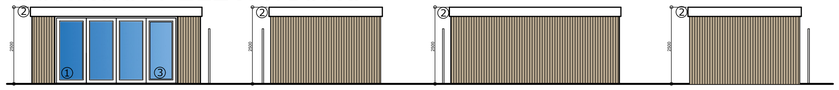

FRONT ELEVATION (E)
SCALE 1:100

SIDE ELE (S)
SCALE 1:100

REAR ELEVATION (W)
SCALE 1:100

SIDE ELE (N)
SCALE 1:100

MATERIALS :
1. WALLS TIMBER CLADDING
2. HP ROOF MEMBRANE (GREY)
3. BI-FOLD DOORS (GREY)

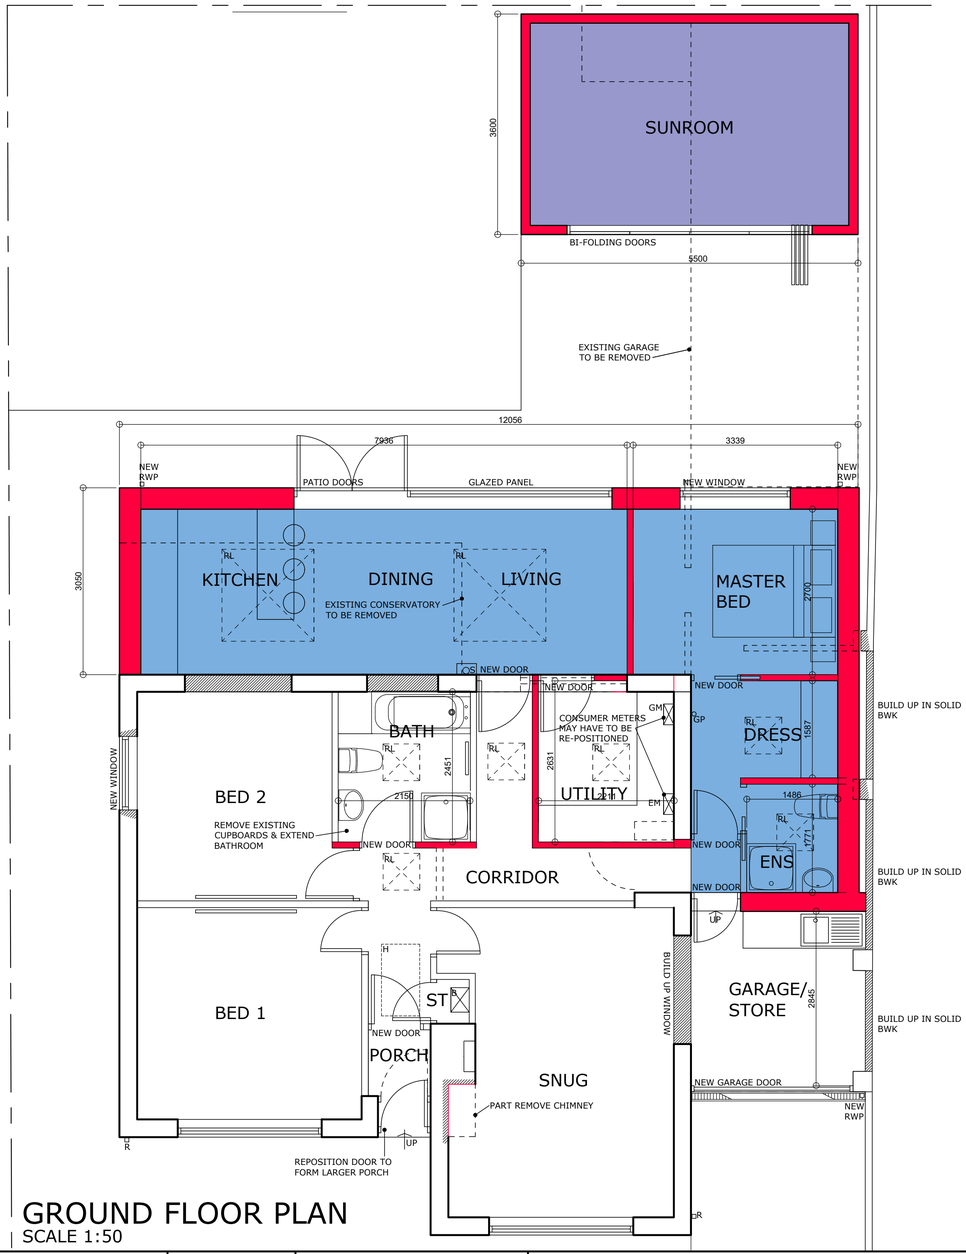

GROUND FLOOR PLAN
SCALE 1:50

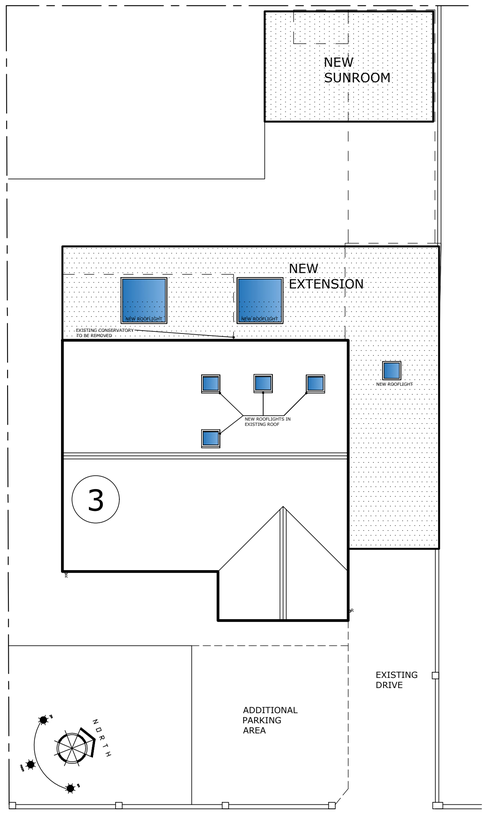

SITE PLAN SCALE 1:100

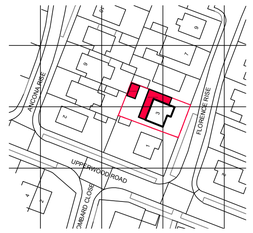

LOCATION PLAN
SCALE 1:1250

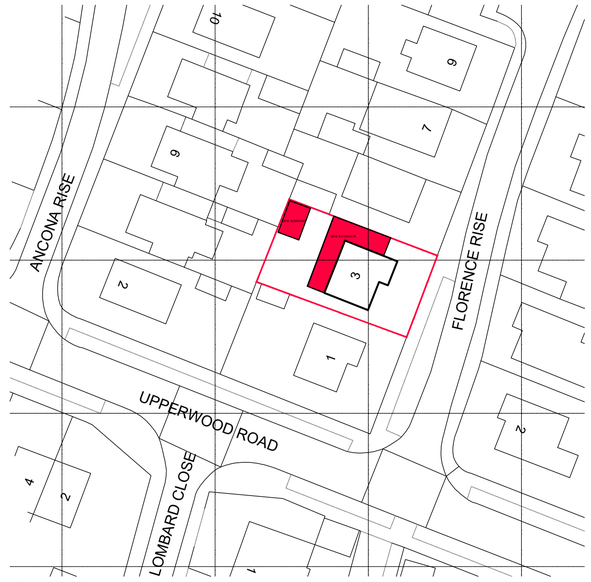

BLOCK PLAN SCALE 1:500

NYP

Chartered Institute of Architectural Technologists
Registered Practice

1. THIS DRAWING AND THE COPYRIGHTS AND PATENTS THEREIN ARE THE PROPERTY OF NYP ARCHITECTURAL SERVICES LLP REGISTERED IN ENGLAND AND WALES: No. 4631338 AND MAY BE USED OR REPRODUCED ONLY UNDER CONTRACT.

2. CONTRACTORS AND SUB-CONTRACTORS MUST CHECK AND AGREE ALL DIMENSIONS BEFORE PREPARING SHOP DRAWINGS OR COMMENCING WORK ON SITE

3. CONTRACTORS ARE RESPONSIBLE FOR INFORMING THE DESIGNER OF ANY DISCREPANCY DISCOVERED ON THIS DRAWING OR BETWEEN THIS DRAWING AND ANY OTHER RELATED DOCUMENT ISSUED UNDER THE STANDARD FORM OF CONTRACT IN RESPECT OF THE WORK.

4. WRITTEN DIMENSIONS ONLY ARE TO BE USED FROM THIS DRAWING. IF IN ANY DOUBT ASK FOR CLARIFICATION.

Notes.

Revisions.

Date	Suffix	Description	Date	Suffix	Description

NYP ARCHITECTURAL SERVICES LIMITED
BBIC, Innovation Way, Barnsley, S75 1JL. Tel: 01226 200989. E-mail : scott@nypas.co.uk / stephen@nypas.co.uk

Project. 3 FLORENCE RISE , DARFIELD BARNSLEY, S73-9PW		Client. D. HILL	
Drawing Title. SKETCH PROPOSAL PLANS. ELEVATIONS & SITE PLANS	Date. APRIL 2024	Scale. AS INDICATED	
	Ref. 105/38	Dwg. No. P01	Rev. A

SHEET SIZE A1