


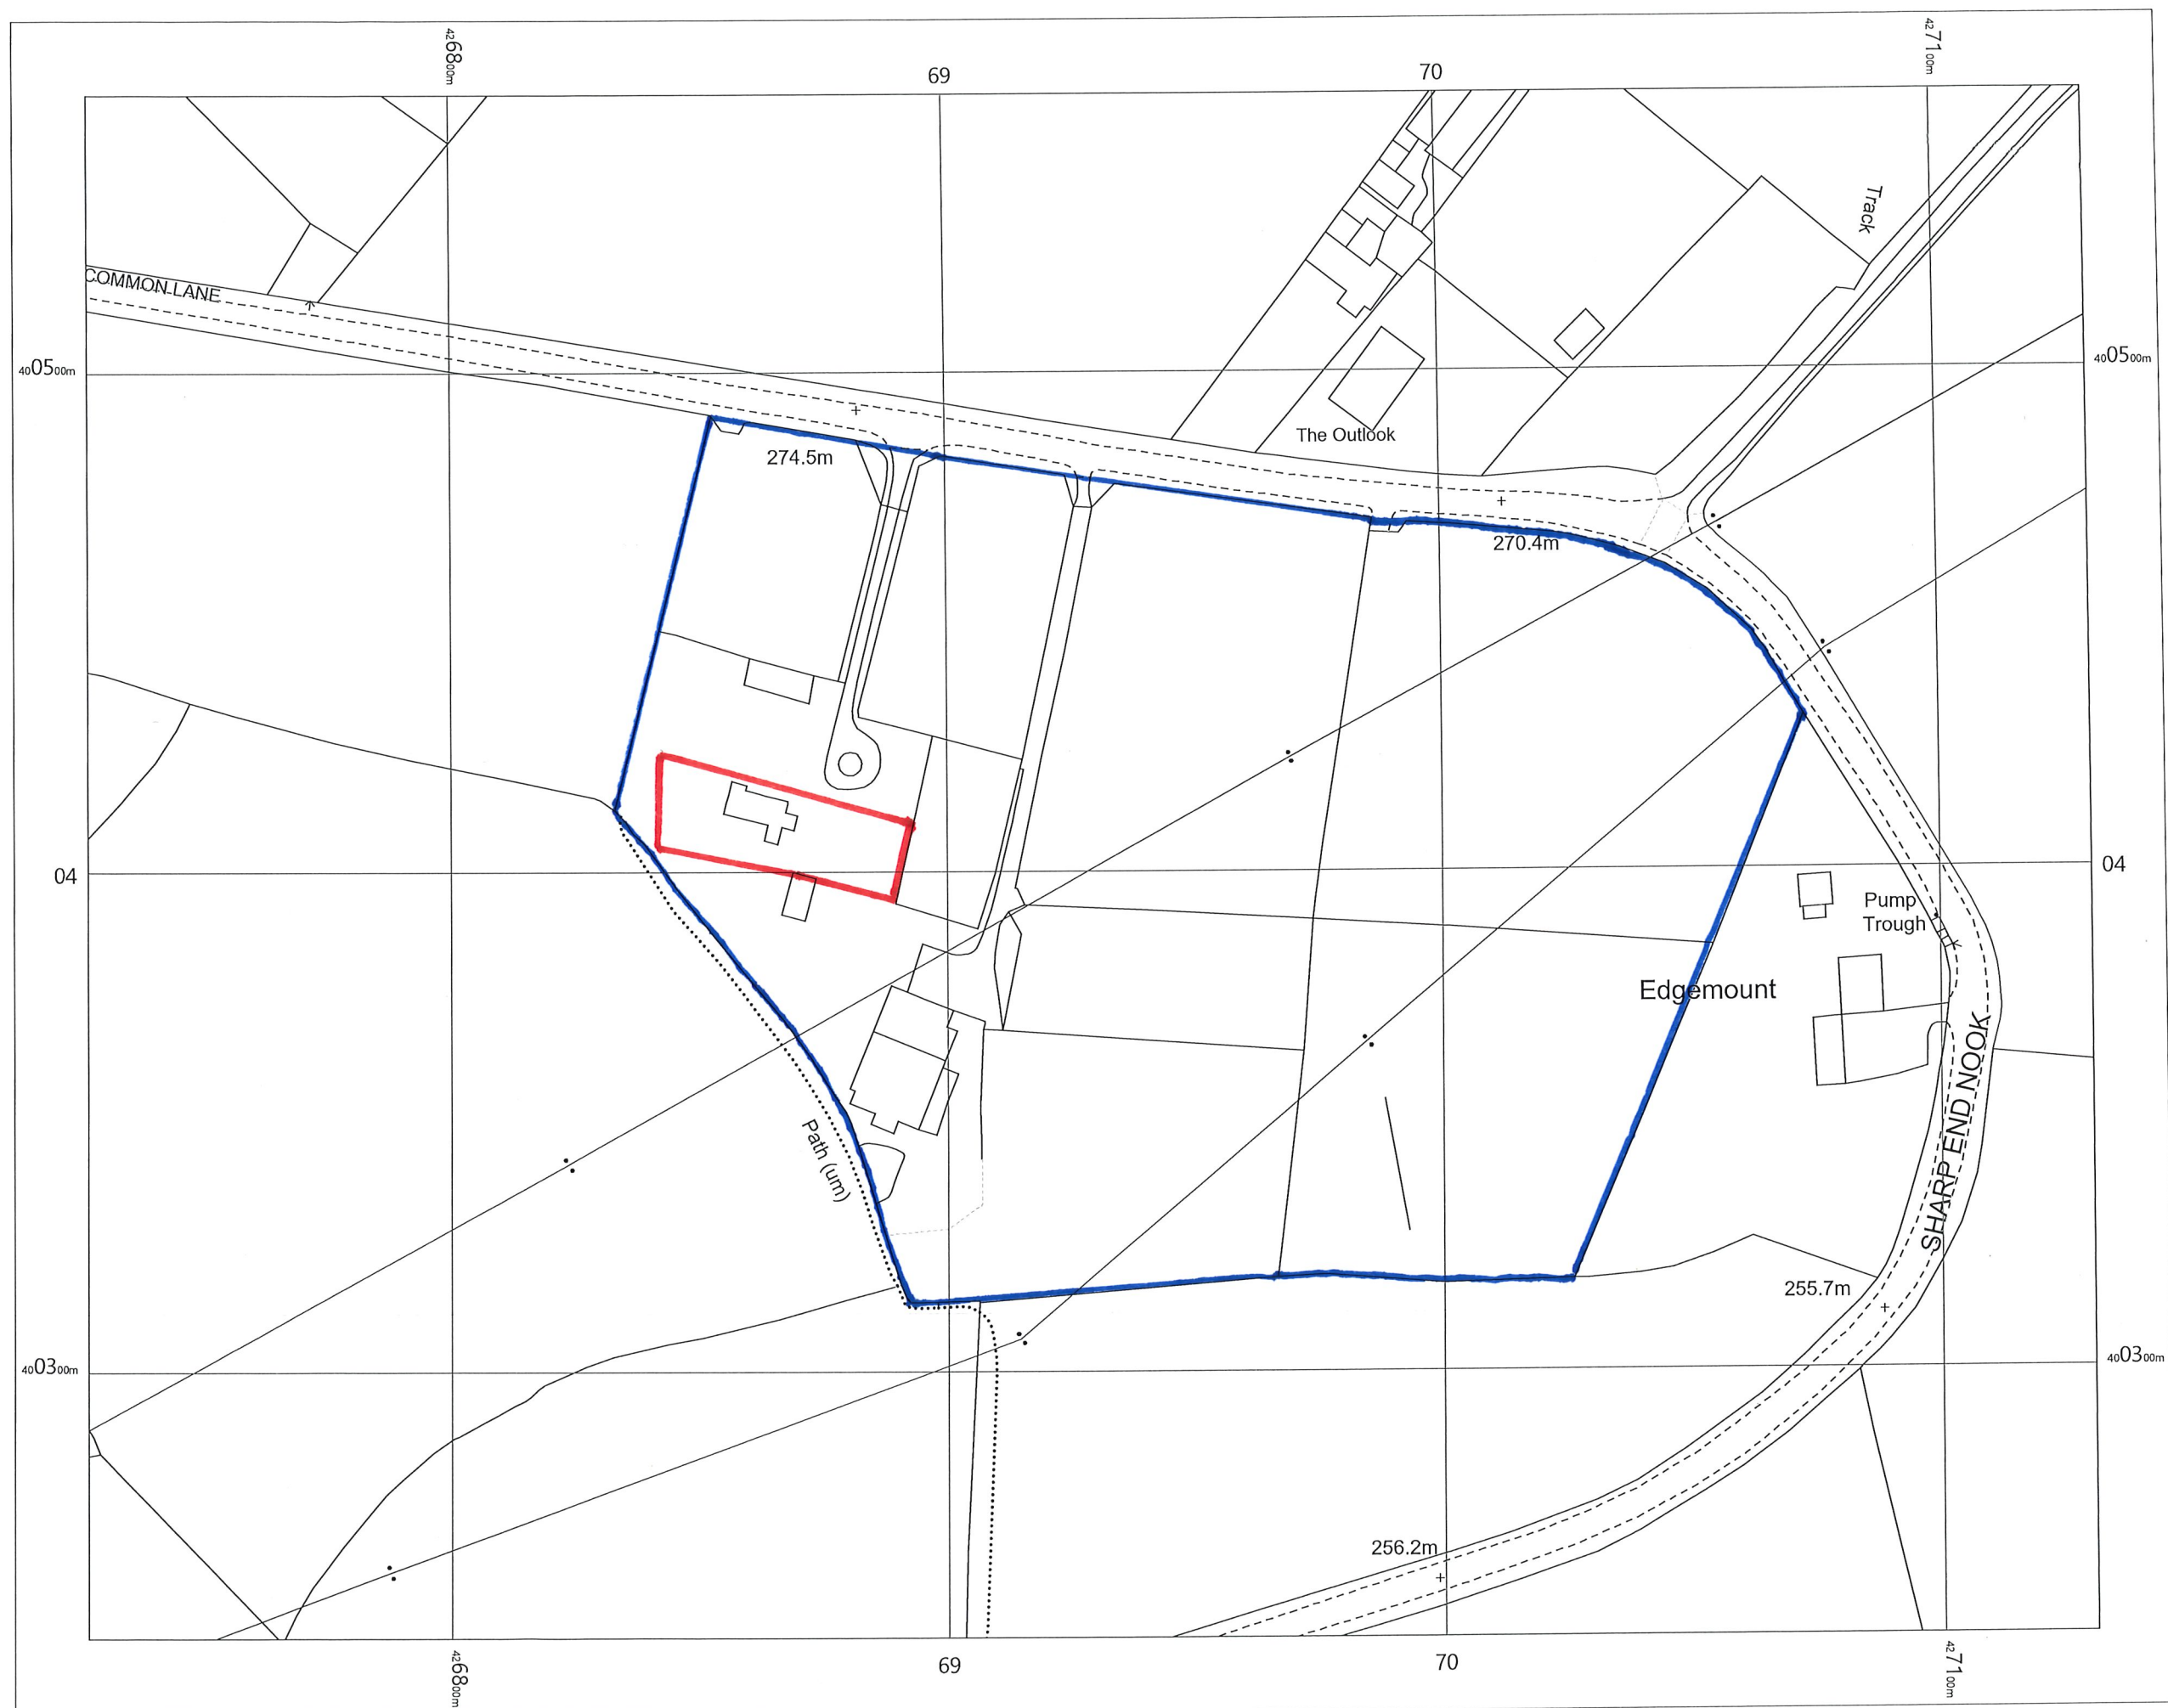

OS MasterMap 1250/2500/10000
scale
Thursday, May 27, 2021, ID:
CM-00965692
www.centremapslive.co.uk

1:1250 scale print at A3, Centre:
426929 E, 400401 N

©Crown Copyright Ordnance Survey.
Licence no. 100019980



**CENTRE
MAPS
LIVE.**

FOR A BETTER POINT OF VIEW