
DENOTES INTERPOLATED
SITE BOUNDARY
(SUBJECT TO CONFIRMATION)

DENOTES PLANNING
APPLICATION BOUNDARY

APPROX SITE AREA WITHIN
REDLINE BOUNDARY

AREA = 0.171 HECTARES

(0.423 ACRES)

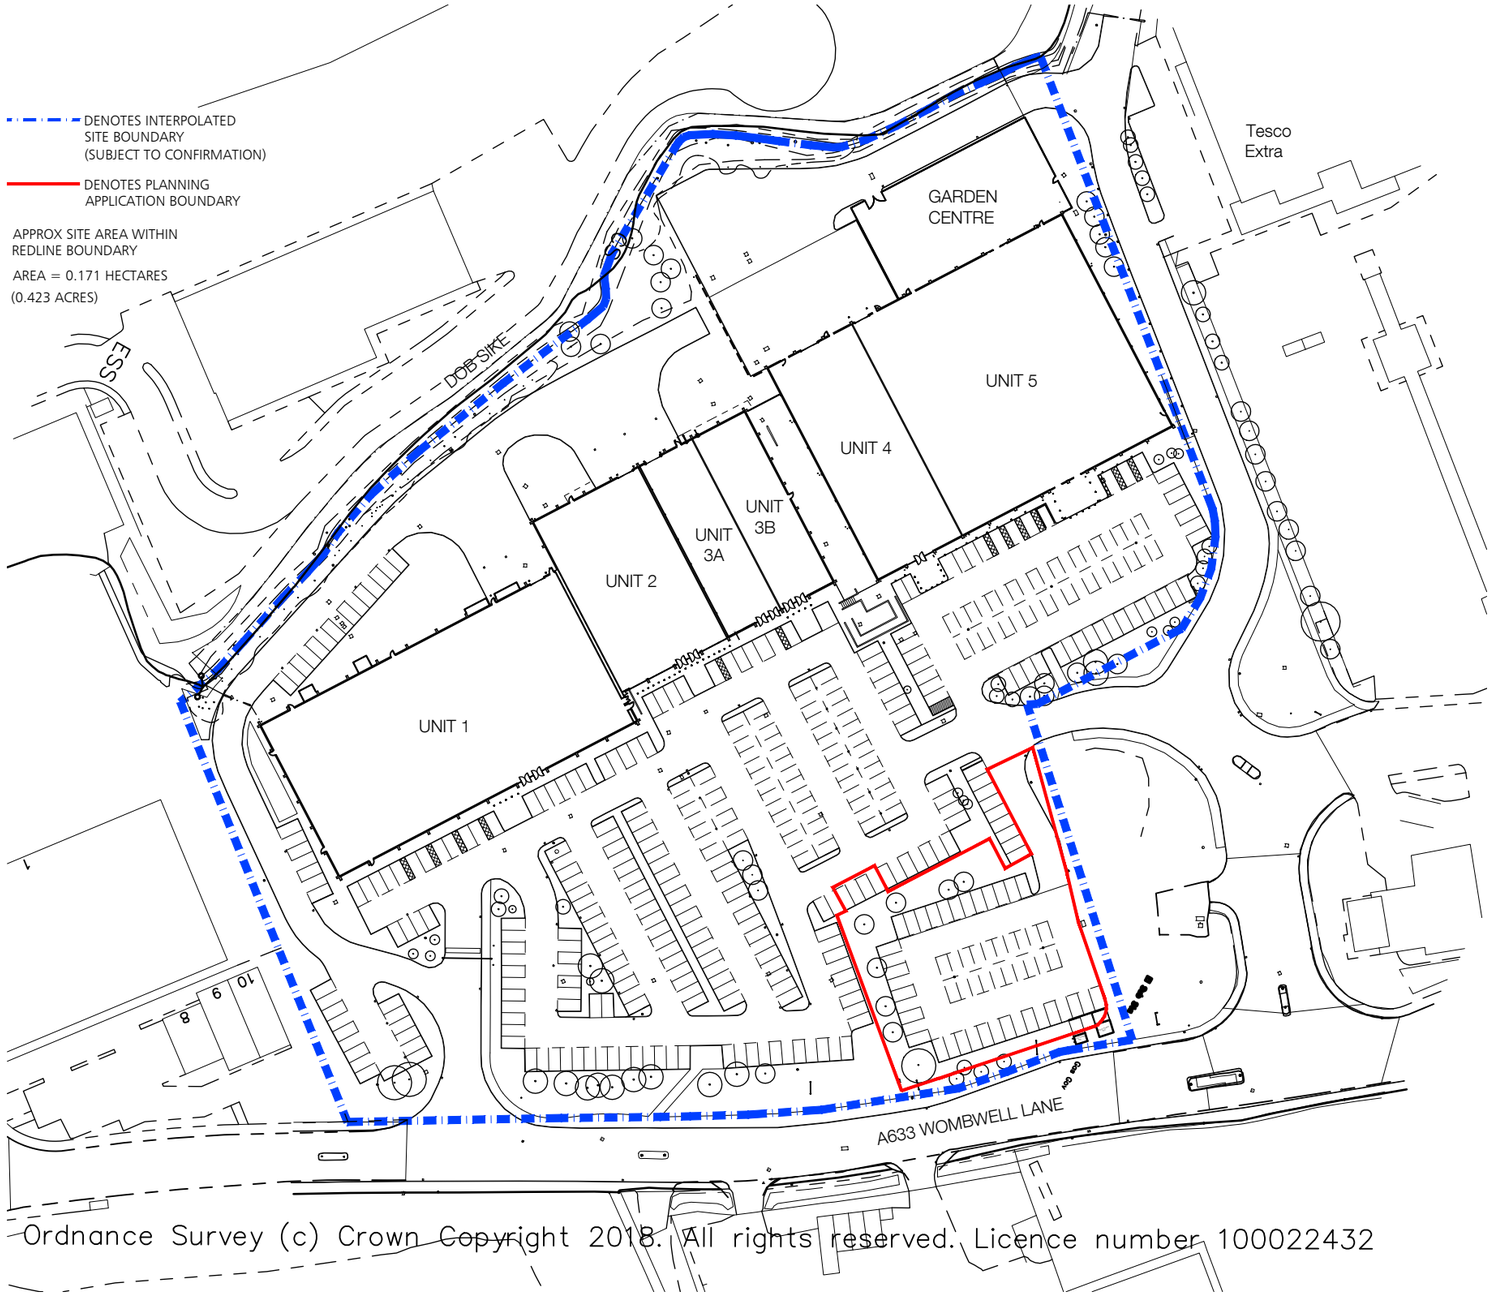

Ordnance Survey (c) Crown Copyright 2018. All rights reserved. Licence number 100022432

THE INFORMATION ON THIS DRAWING HAS BEEN INTERPOLATED FROM THE SURVEY UNDERTAKEN BY LANDMARK SURVEYS (MARCH 2009).

0 10 20 30 40 60 80 100 120 150

Note: This is a colour drawing, in order to ensure any subsequent reproduction is viewed correctly it is to be re-printed in full colour

north

DLA DESIGN

REVISIONS

A	25/09/18	ML	ML
APPLICATION BOUNDARY AND SITE AREA ADDED. ISSUED FOR PLANNING.			
B	31/10/18	GMD	-
PLANNING SET			
C	02/11/18	GMD	-
O.S. UPDATE ADDED			
D	22/01/19	GMD	-
TITLE SHEET EXCHANGED			
E	22/03/19	GMD	-
PLANNING BOUNDARY ADJ TO NEW LOCATION			
F	02/01/20	CF	JB
RED LINE BOUNDARY REALIGNED TO ACCORD WITH PROPOSED TREES PLANTED SITE AREA WITHIN RED LINE BOUNDARY UPDATED			
G	14/02/20	EE	JB
RED LINE BOUNDARY UPDATED TO INCLUDE ALL SITE SIGNAGE.			

ARCHITECTURE
No.55 | St Pauls Street | Leeds | LS1 2TE
0113 887 3100 www.dla-design.co.uk

PROJECT
WOMBWELL LANE RETAIL PARK
PROPOSED DRIVE THRU UNIT

TITLE
LOCATION PLAN

SCALE
1:1250 @ A3

DATE
13/09/18

DRAWN
ML

REVIEWED
ML

DRAWING NO
2018-036/100

REVISION
G

FILE PATH
T:\2018\2018-036\CAD\05-Autocad\Dwgs\100

STATUS