



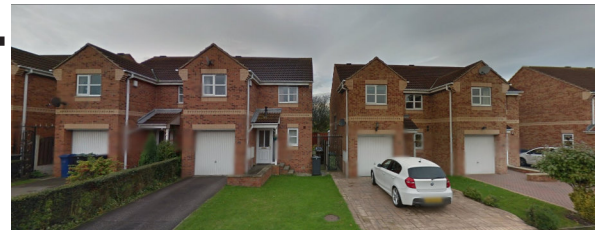

7579-SMR-00-XX-RP-A-8009-S3-P1

Local Character

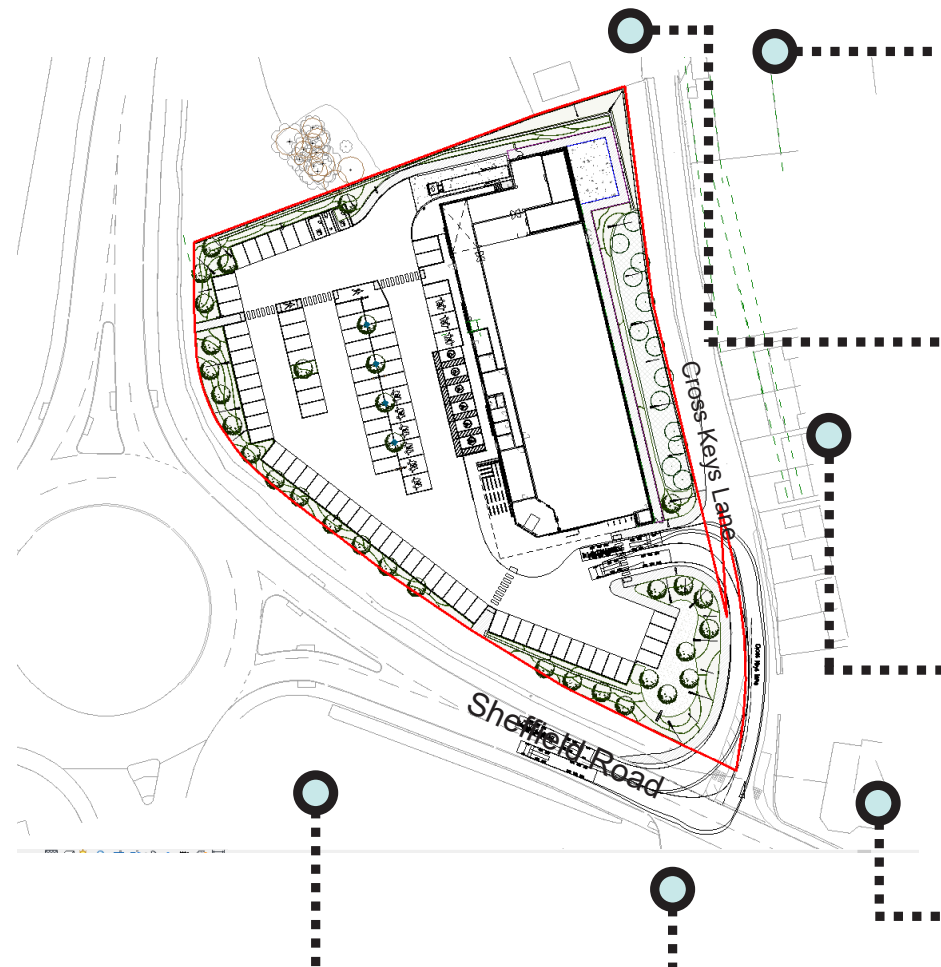

Red Brick with buff brick banding



Timber Cladding



Render with timber cladding





Render with painted timber cladding




Local Character: Many buildings in this area use split face stone brick with many roofs with gable end, giving the area a traditional feel.

Split face Stone brick with composite cladding

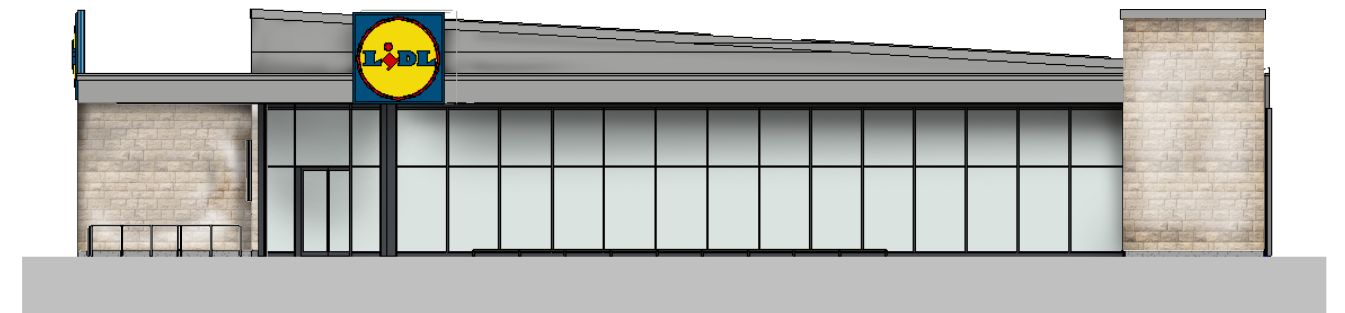
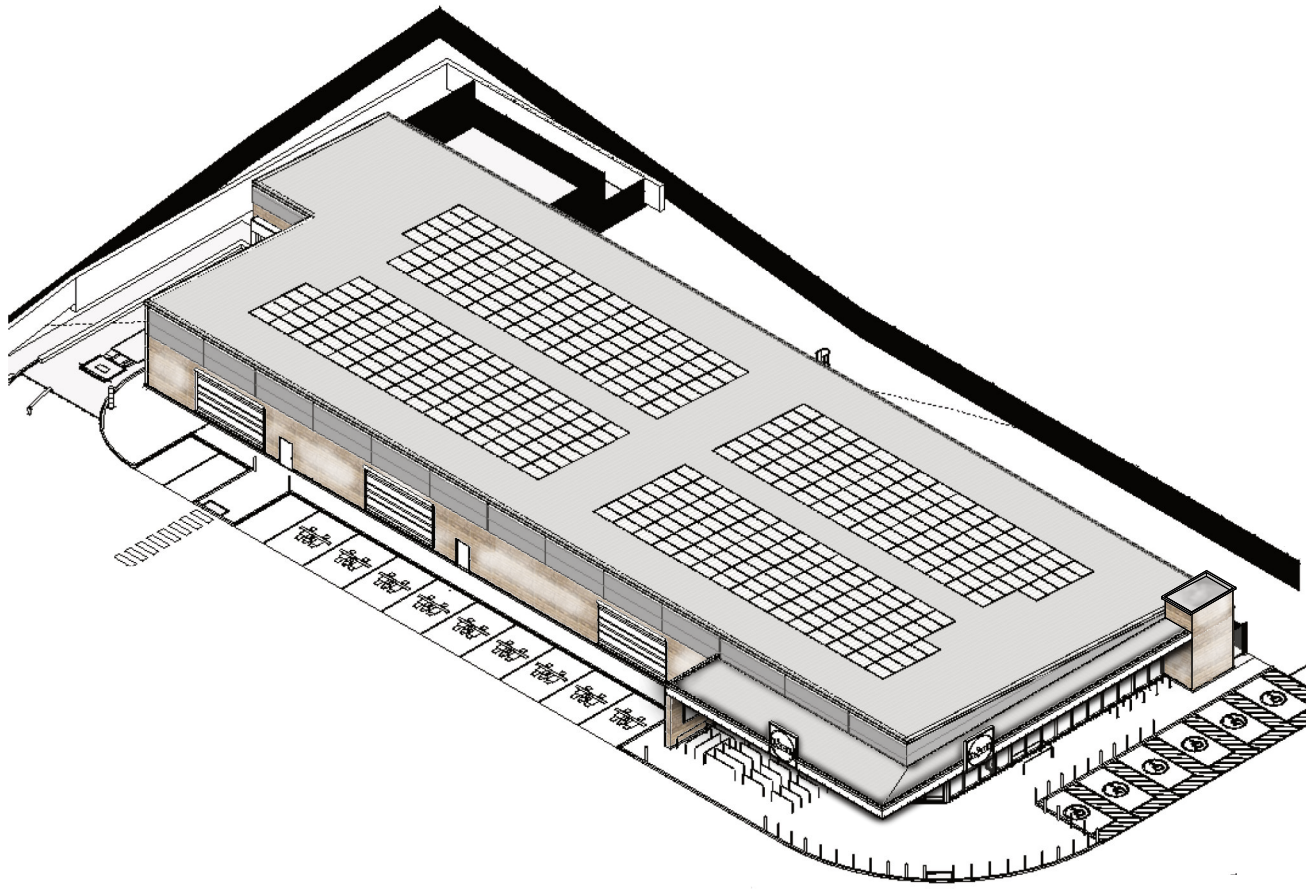


E04 GLAZING ELEVATION
1 : 100

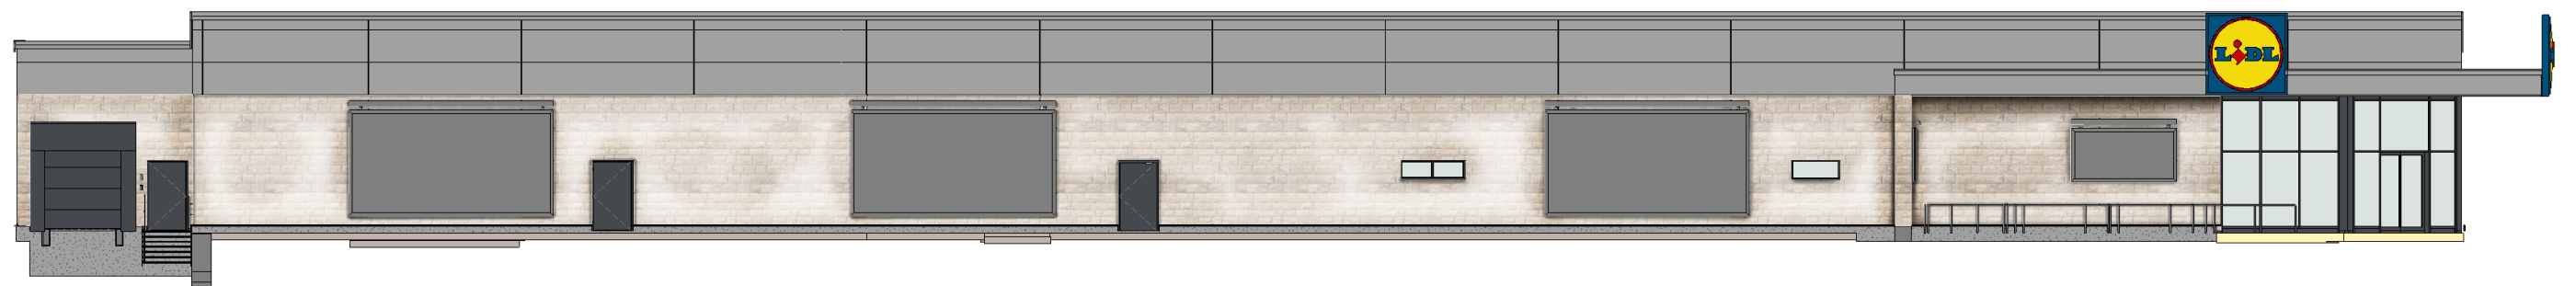


ZZ-A-PL-FrontElevation
1 : 100

Split face Stone brick & render with composite cladding

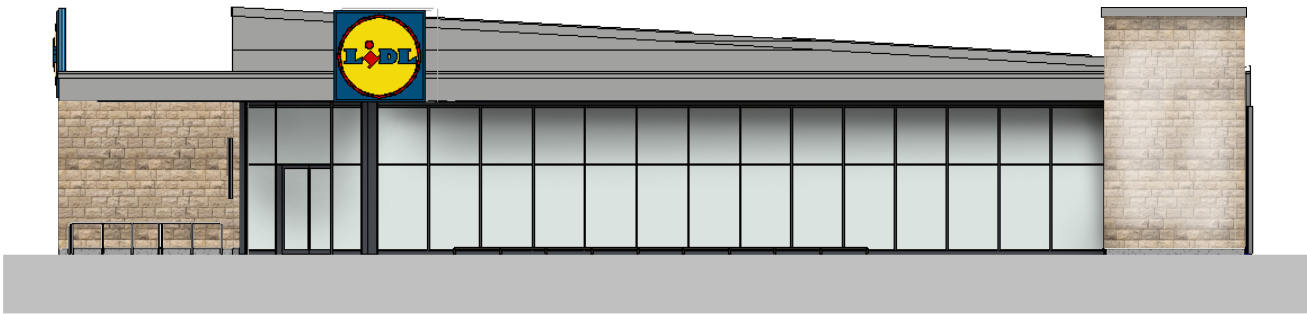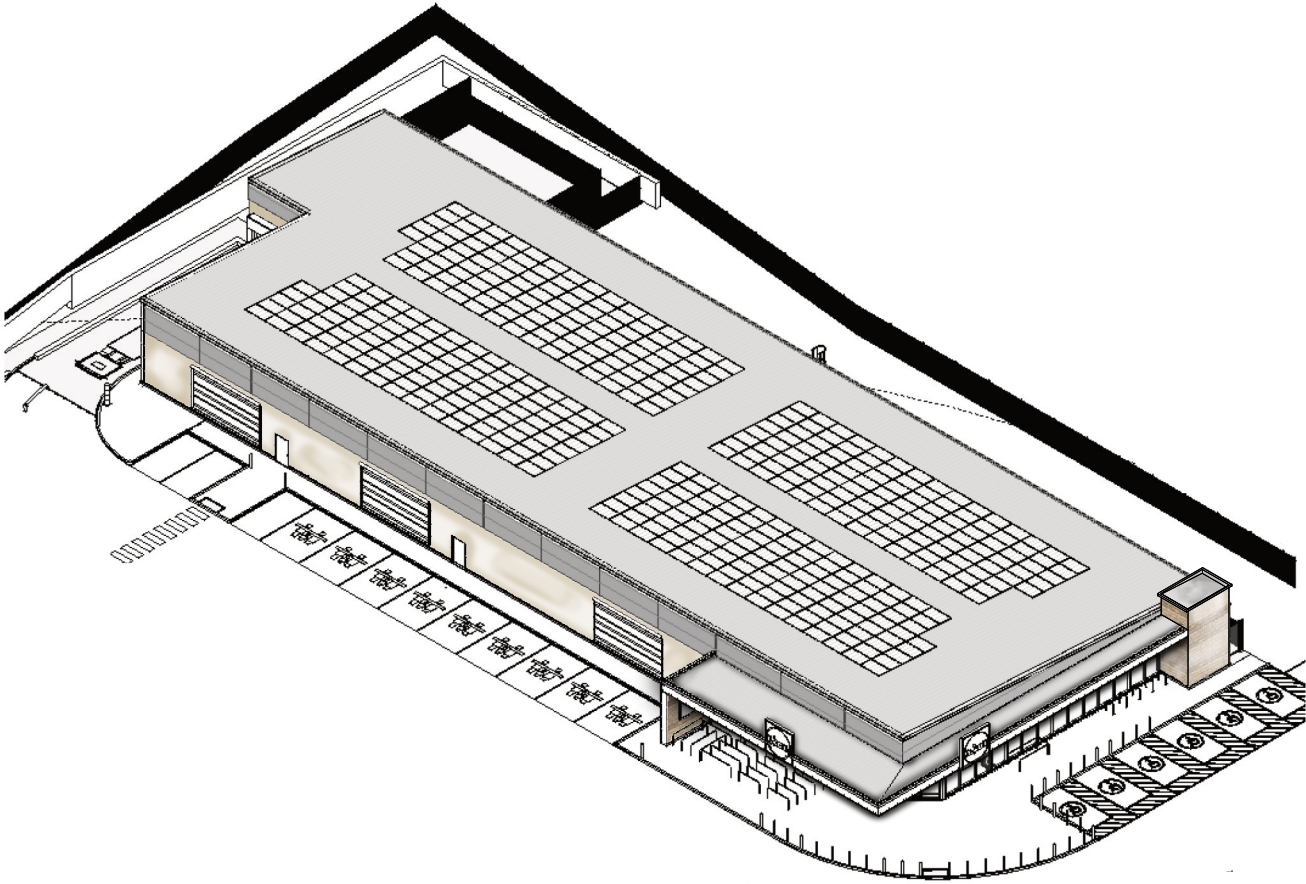

E04 GLAZING ELEVATION
1 : 100

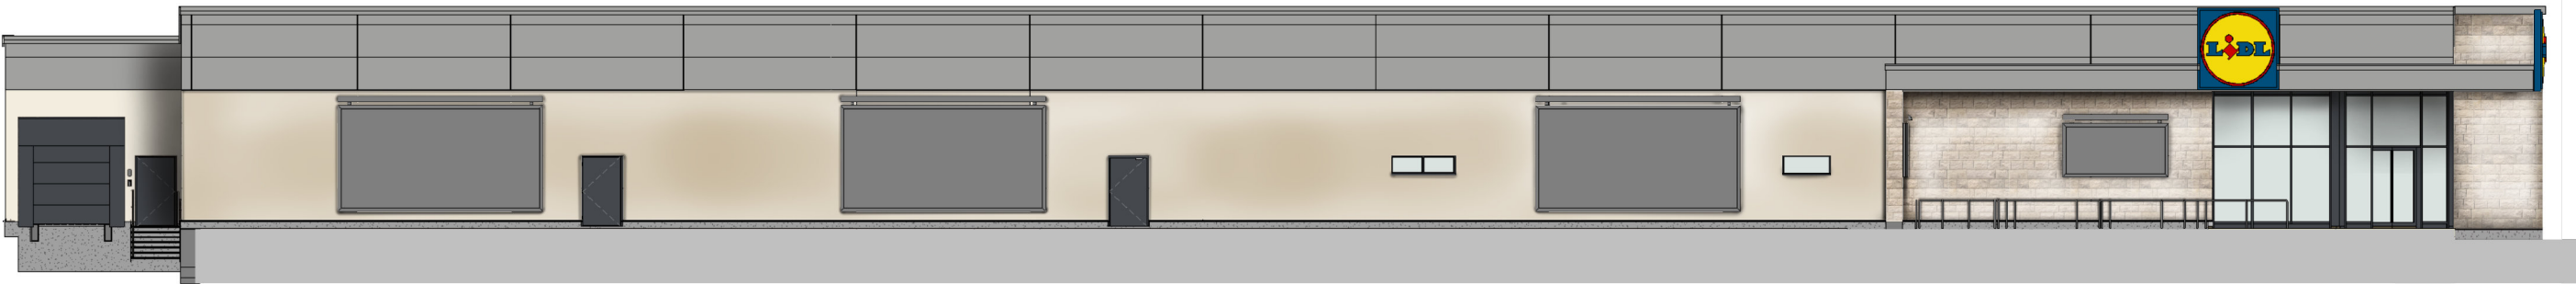


ZZ-A-PL-FrontElevation
1 : 100

The design of the store to have similar features towards the local area

In the area, many roof are gable so with these examples, gable roofs have been used as well as blending with the local area.



The Lidl store in Shipley, have integrated with entrance, facing the main road, towards the local design, whilst the rest of the building keeps to specification, thus the drawings below have been carefully considered to have the same idea.

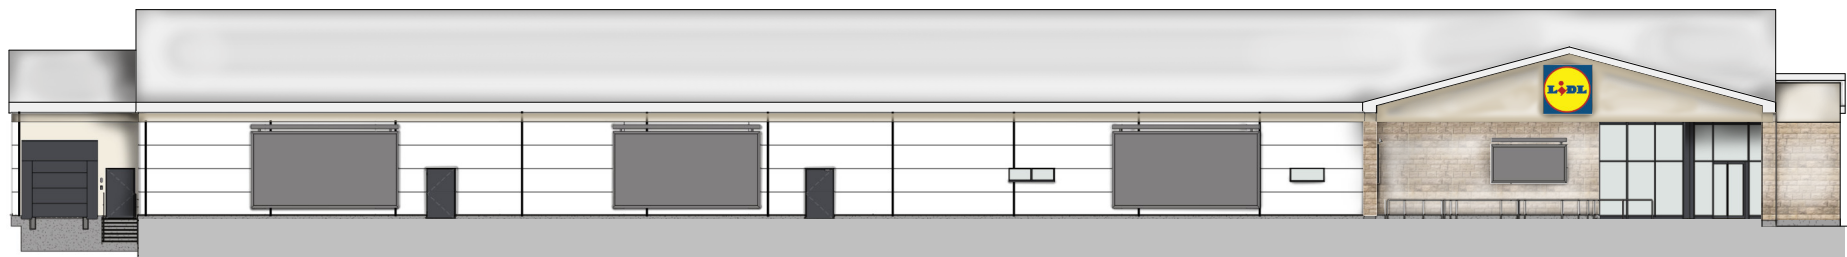

ZZ-A-PL-FrontElevation
1 : 100

TRADITIONAL SPLIT FACE STONE & RENDER WITH COMPOSITE CLADDING



E04 GLAZING ELEVATION
1 : 100




ZZ-A-PL-FrontElevation
1 : 100

TRADITIONAL SPLIT FACE STONE WITH COMPOSITE CLADDING



E04 GLAZING ELEVATION
1 : 100

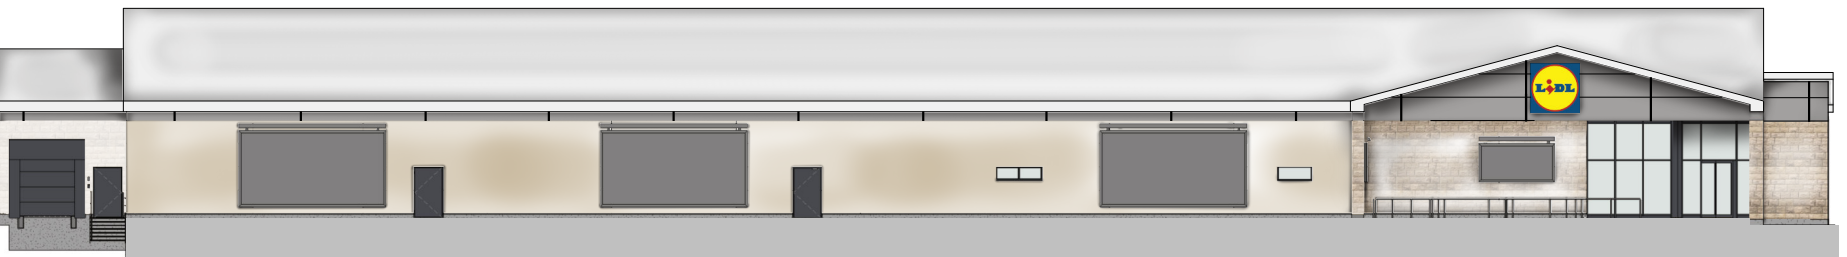

ZZ-A-PL-FrontElevation
1 : 100

TRADITIONAL SPLIT FACE STONE & RENDER WITH COMPOSITE CLADDING



E04 GLAZING ELEVATION
1 : 100