

Notes:

Copyright Reserved. This drawing must only be used for the client and location specified in the title block. It may not be copied by any third party without prior written consent from Walker Associates.

This drawing is only for the purposes described below and must not be used for any other purpose.

Do not scale from this drawing, all dimensions are in millimetres unless otherwise stated and should be considered as guides subject to on-site confirmation.

Prior to any work on site Walker Associates, must be contacted to check the validity of the drawing.

Rev	Date	Amendment	By

PLANNING 02

Client:
Angela Pears
Crabtree Farm House
Hoylandswaine

Job:
Alteration to Entrance Lobby

Drawing Title:
Elevations

Drawing No:
WA040/PL/202

Scale:
1/100 @ A3

Date:
May 2014

Drawn By:
eddm




WALKER ASSOCIATES


5 New Hagg,
Oldfield Road,
Honley, Holmfirth,
Huddersfield,
West Yorkshire,
HD9 6RN

Tel: 01484 303800


Email:
enquiries@walkerassociates@gmail.com

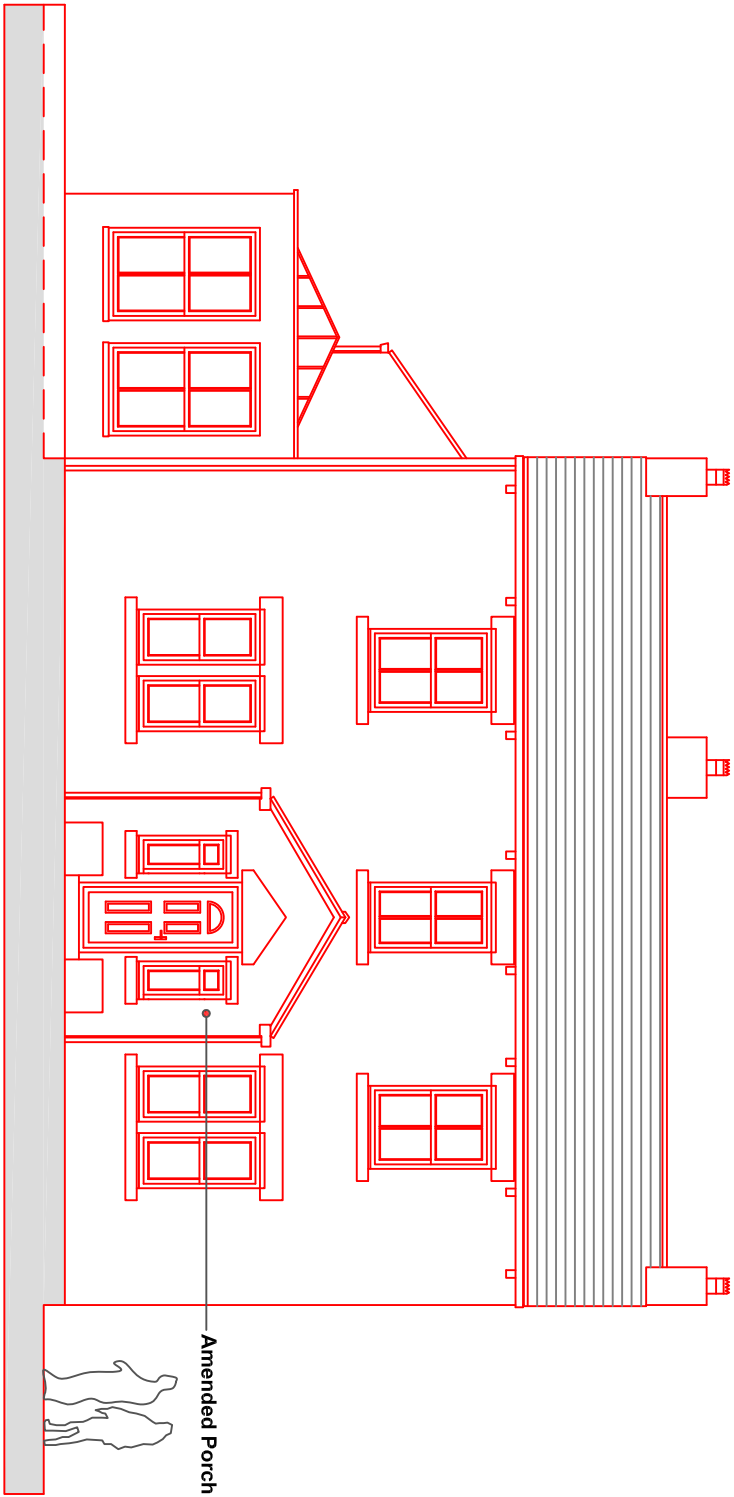


South- East Elvation

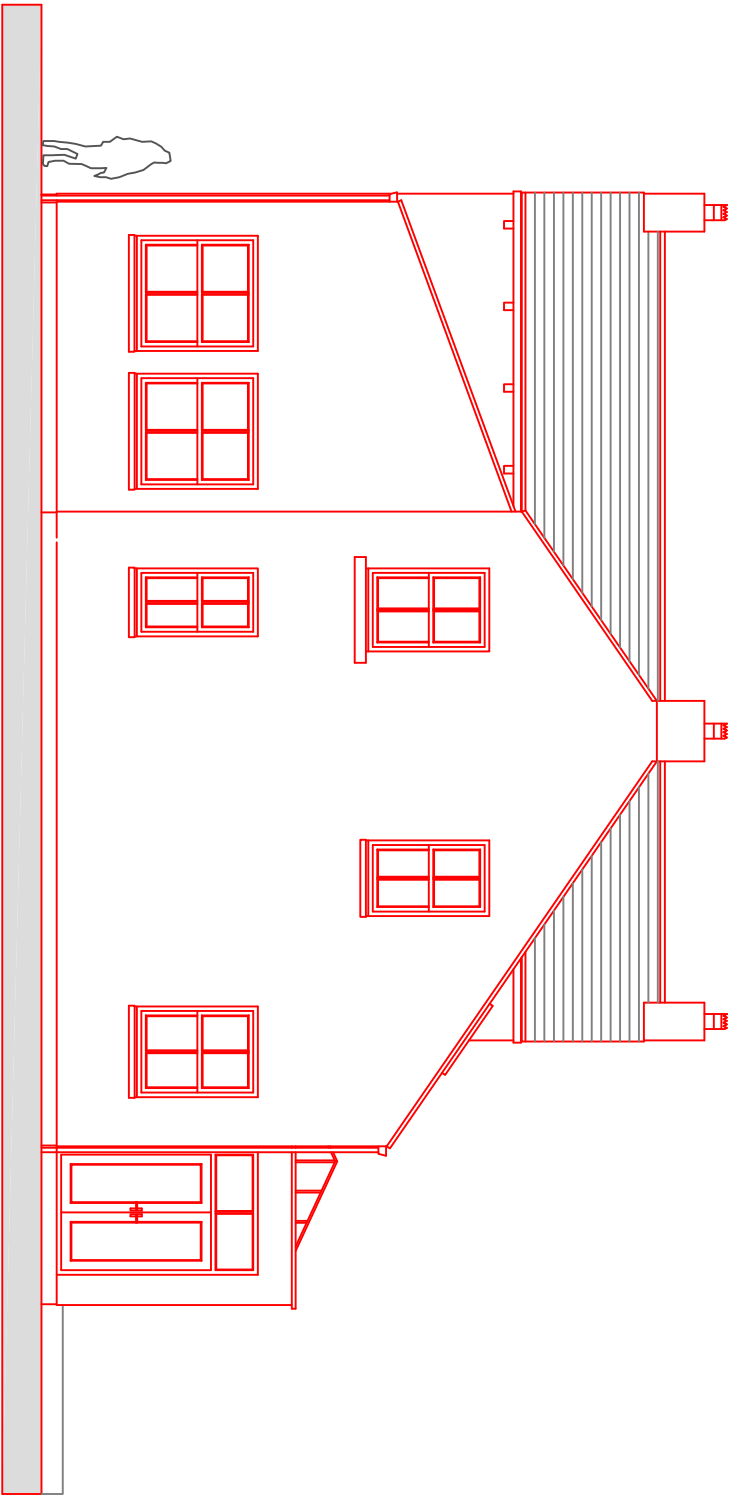

North - West Elvation

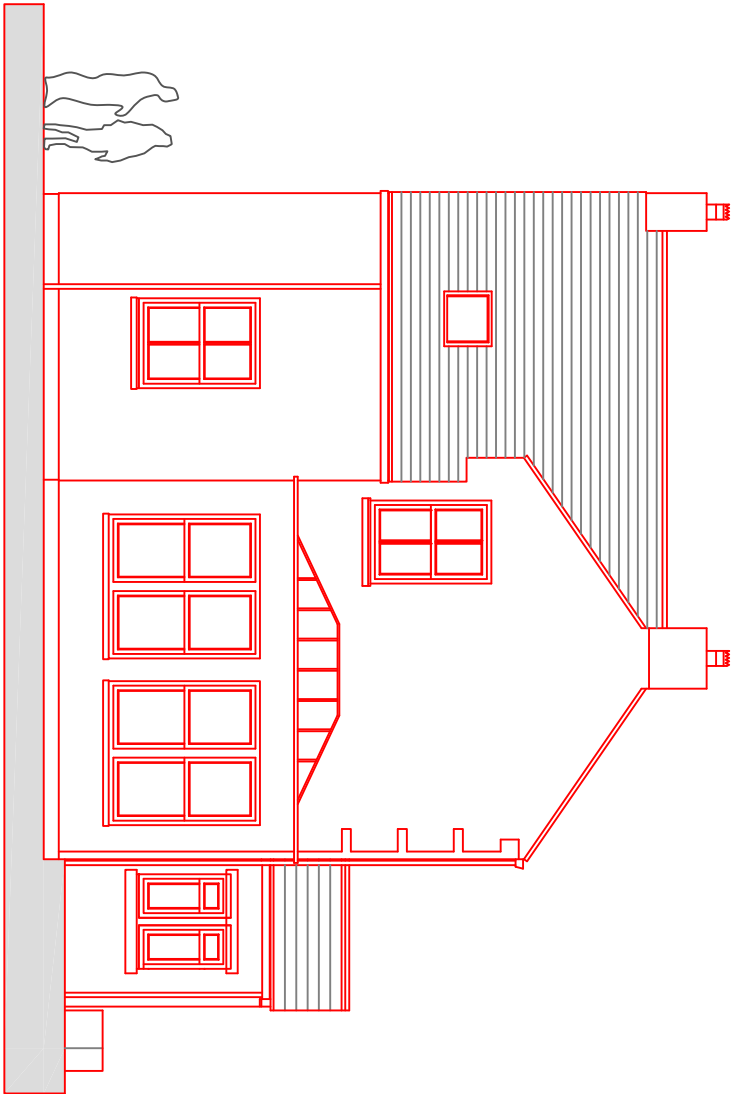

South - West Elvation

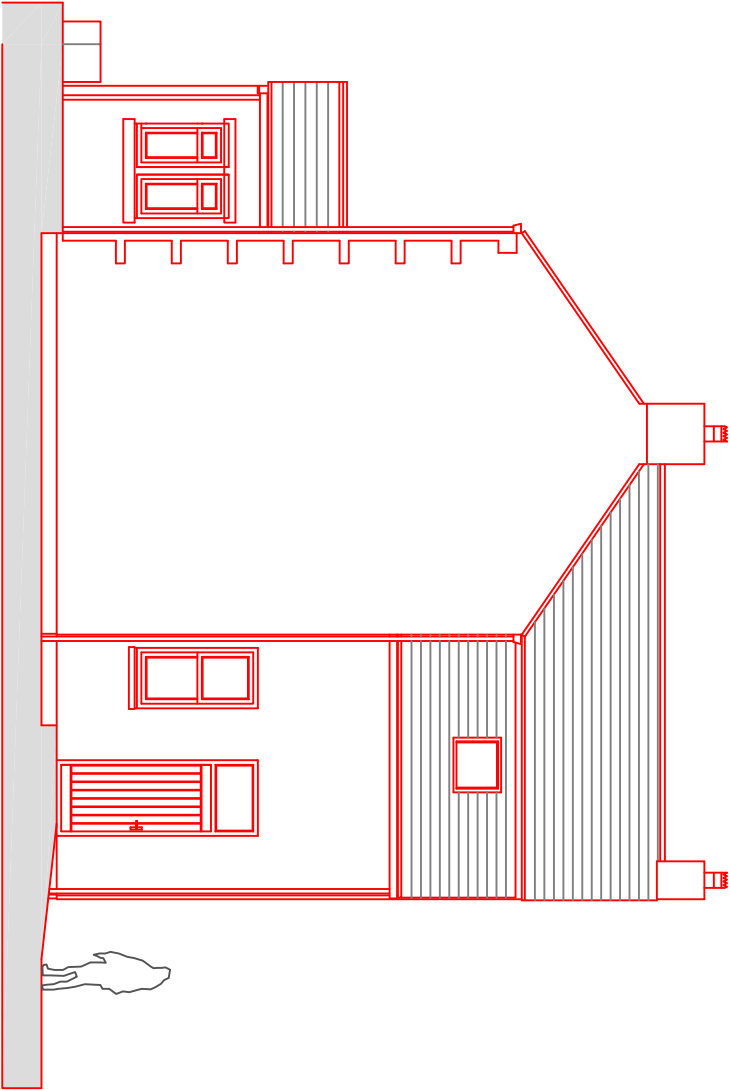

North - East Elvation

Elevations

scale 1/100