




Elevations are for illustrative purposes only. (They are not exact scale).

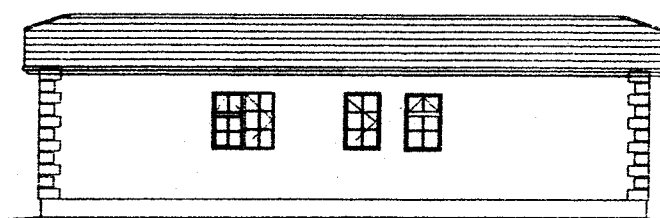


Side Elevation

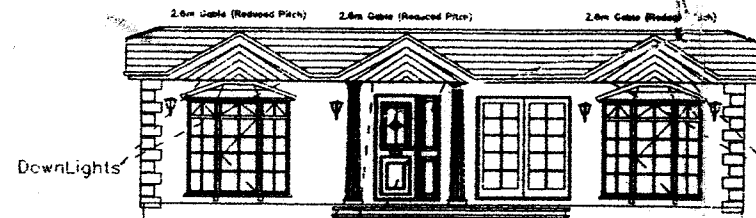

Side Elevation

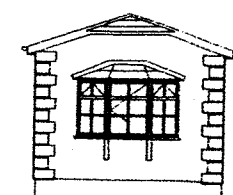


Front Elevation

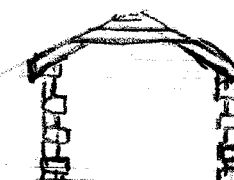

REAR ELEVATION

ALL WINDOWS TO BE OBSCURE GLASS ON THIS ELEVATION

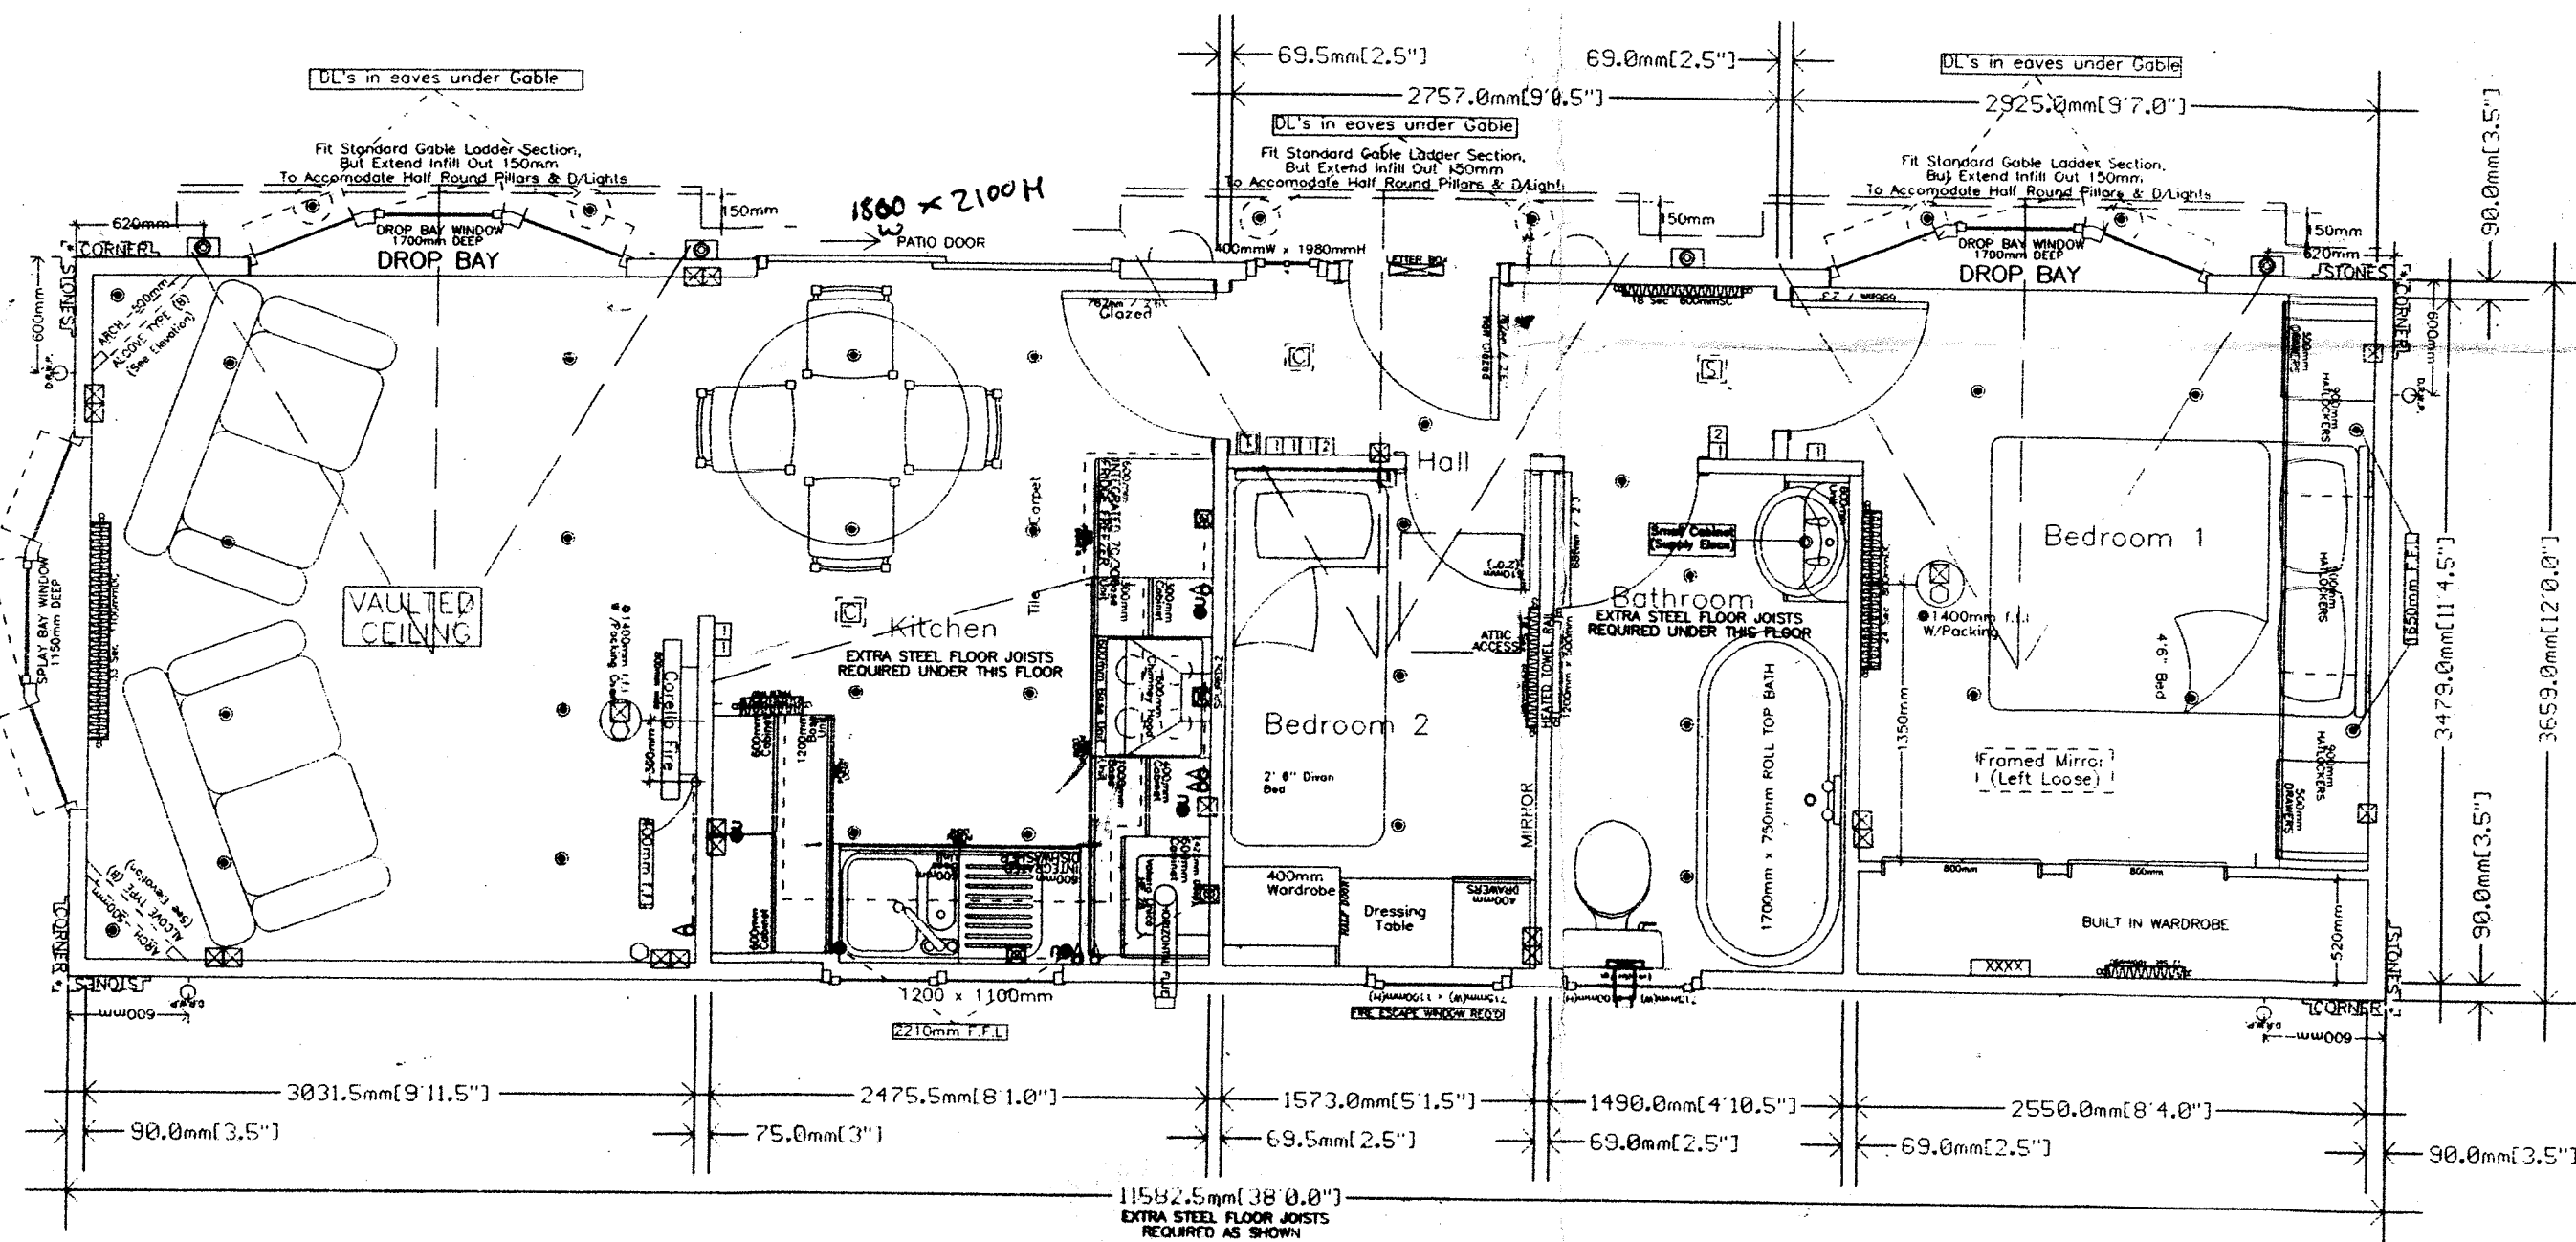

LEGEND

SYMBOL	DESCRIPTION	SYMBOL	DESCRIPTION	SYMBOL	DESCRIPTION	SYMBOL	DESCRIPTION
	radiator		External light		Light switch		Rainwater down pipe
	Single power point		Ceiling Rose (Light)		Two-way light switch		Extractor fan
	Double power point		Wall light		Three-way light switch		Soil and vent pipe
	T.V. Point		Tri light (under cabinet/pelmet)		Thermostat		Smoke Detector
	Sky Point		Recessed Downlighter		Electric meter box		Carbon Monoxide Detector
	Spur operable to a switch (above worktop)		Recessed Downlighter (under cabinet/fly pelmet etc)		Consumer unit		

PLEASE NOTE

FOR CONSTRUCTION PURPOSES REFER TO THE DIMENSIONS IN MILLIMETRES. (DIMENSIONS IN BRACKETS ARE APPROXIMATIONS).

REVISIONS

Revised: **/**/**

PLAN 1
32A MICHAELS
ESTATE
GRIMETHORPE
PLANS SHOWING
ELEVATIONS
OF CHALET
TO BE ERECTED