



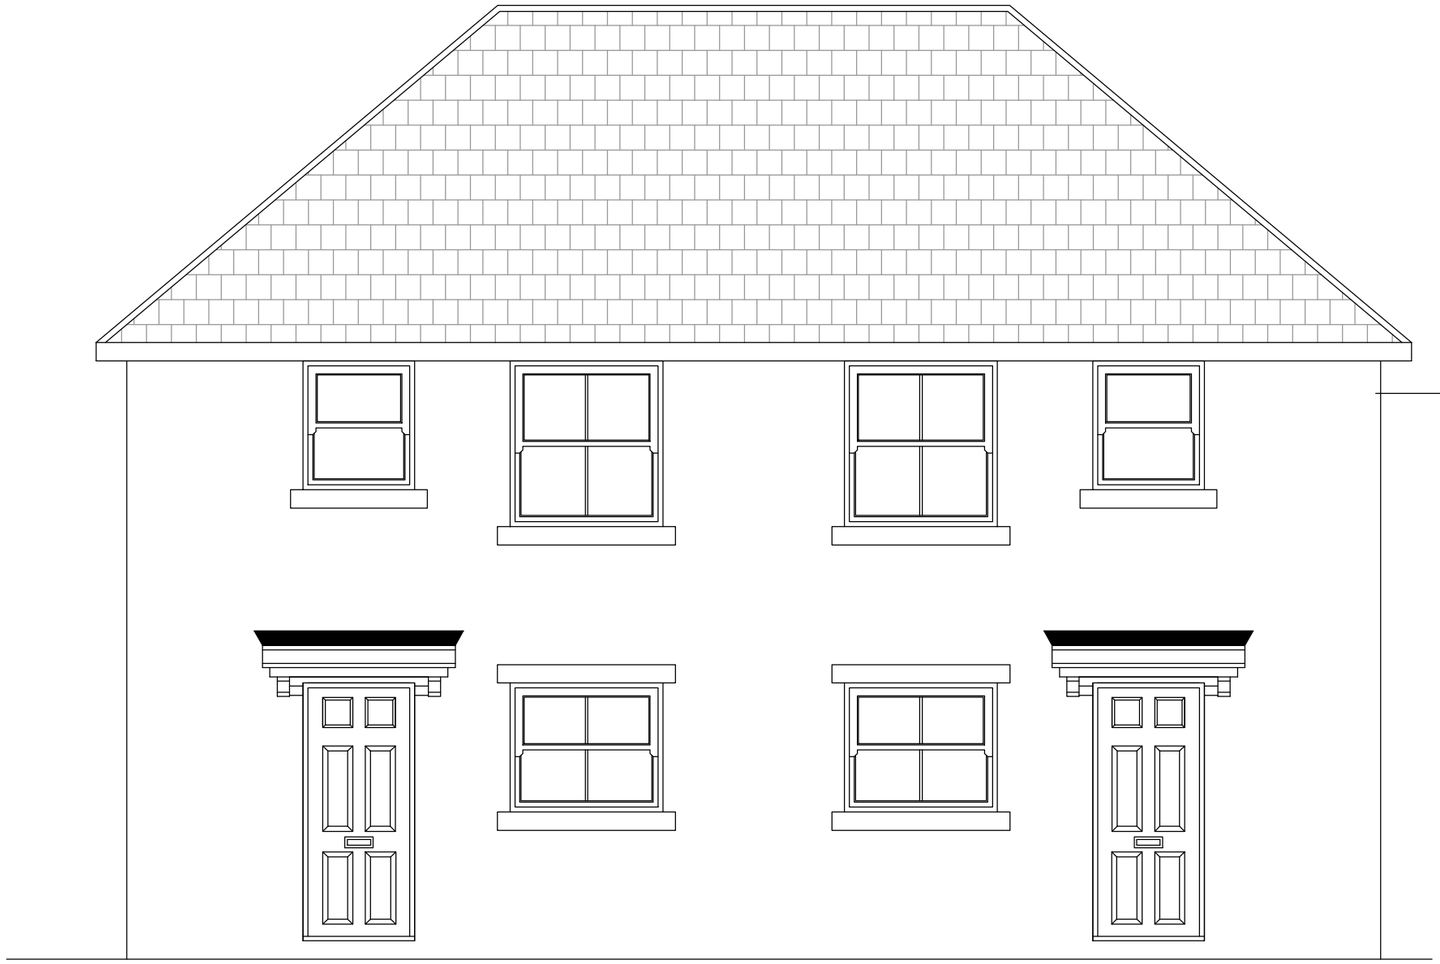

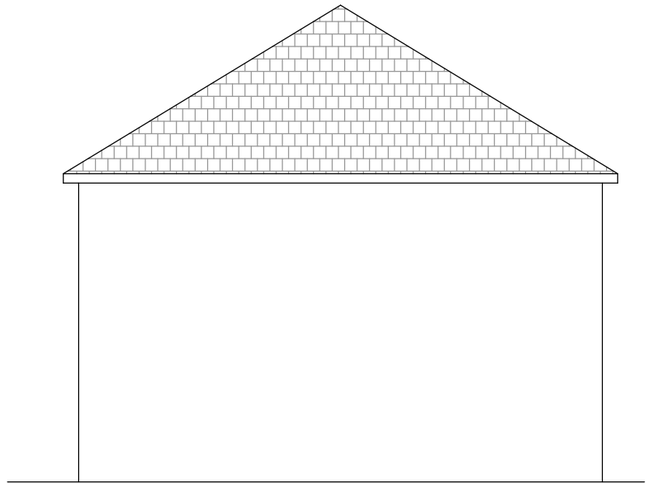

Kings Road, Wombwell, 3 Bed semi detached
Elevations, 1:50 & 1:100 scale.
July 2011