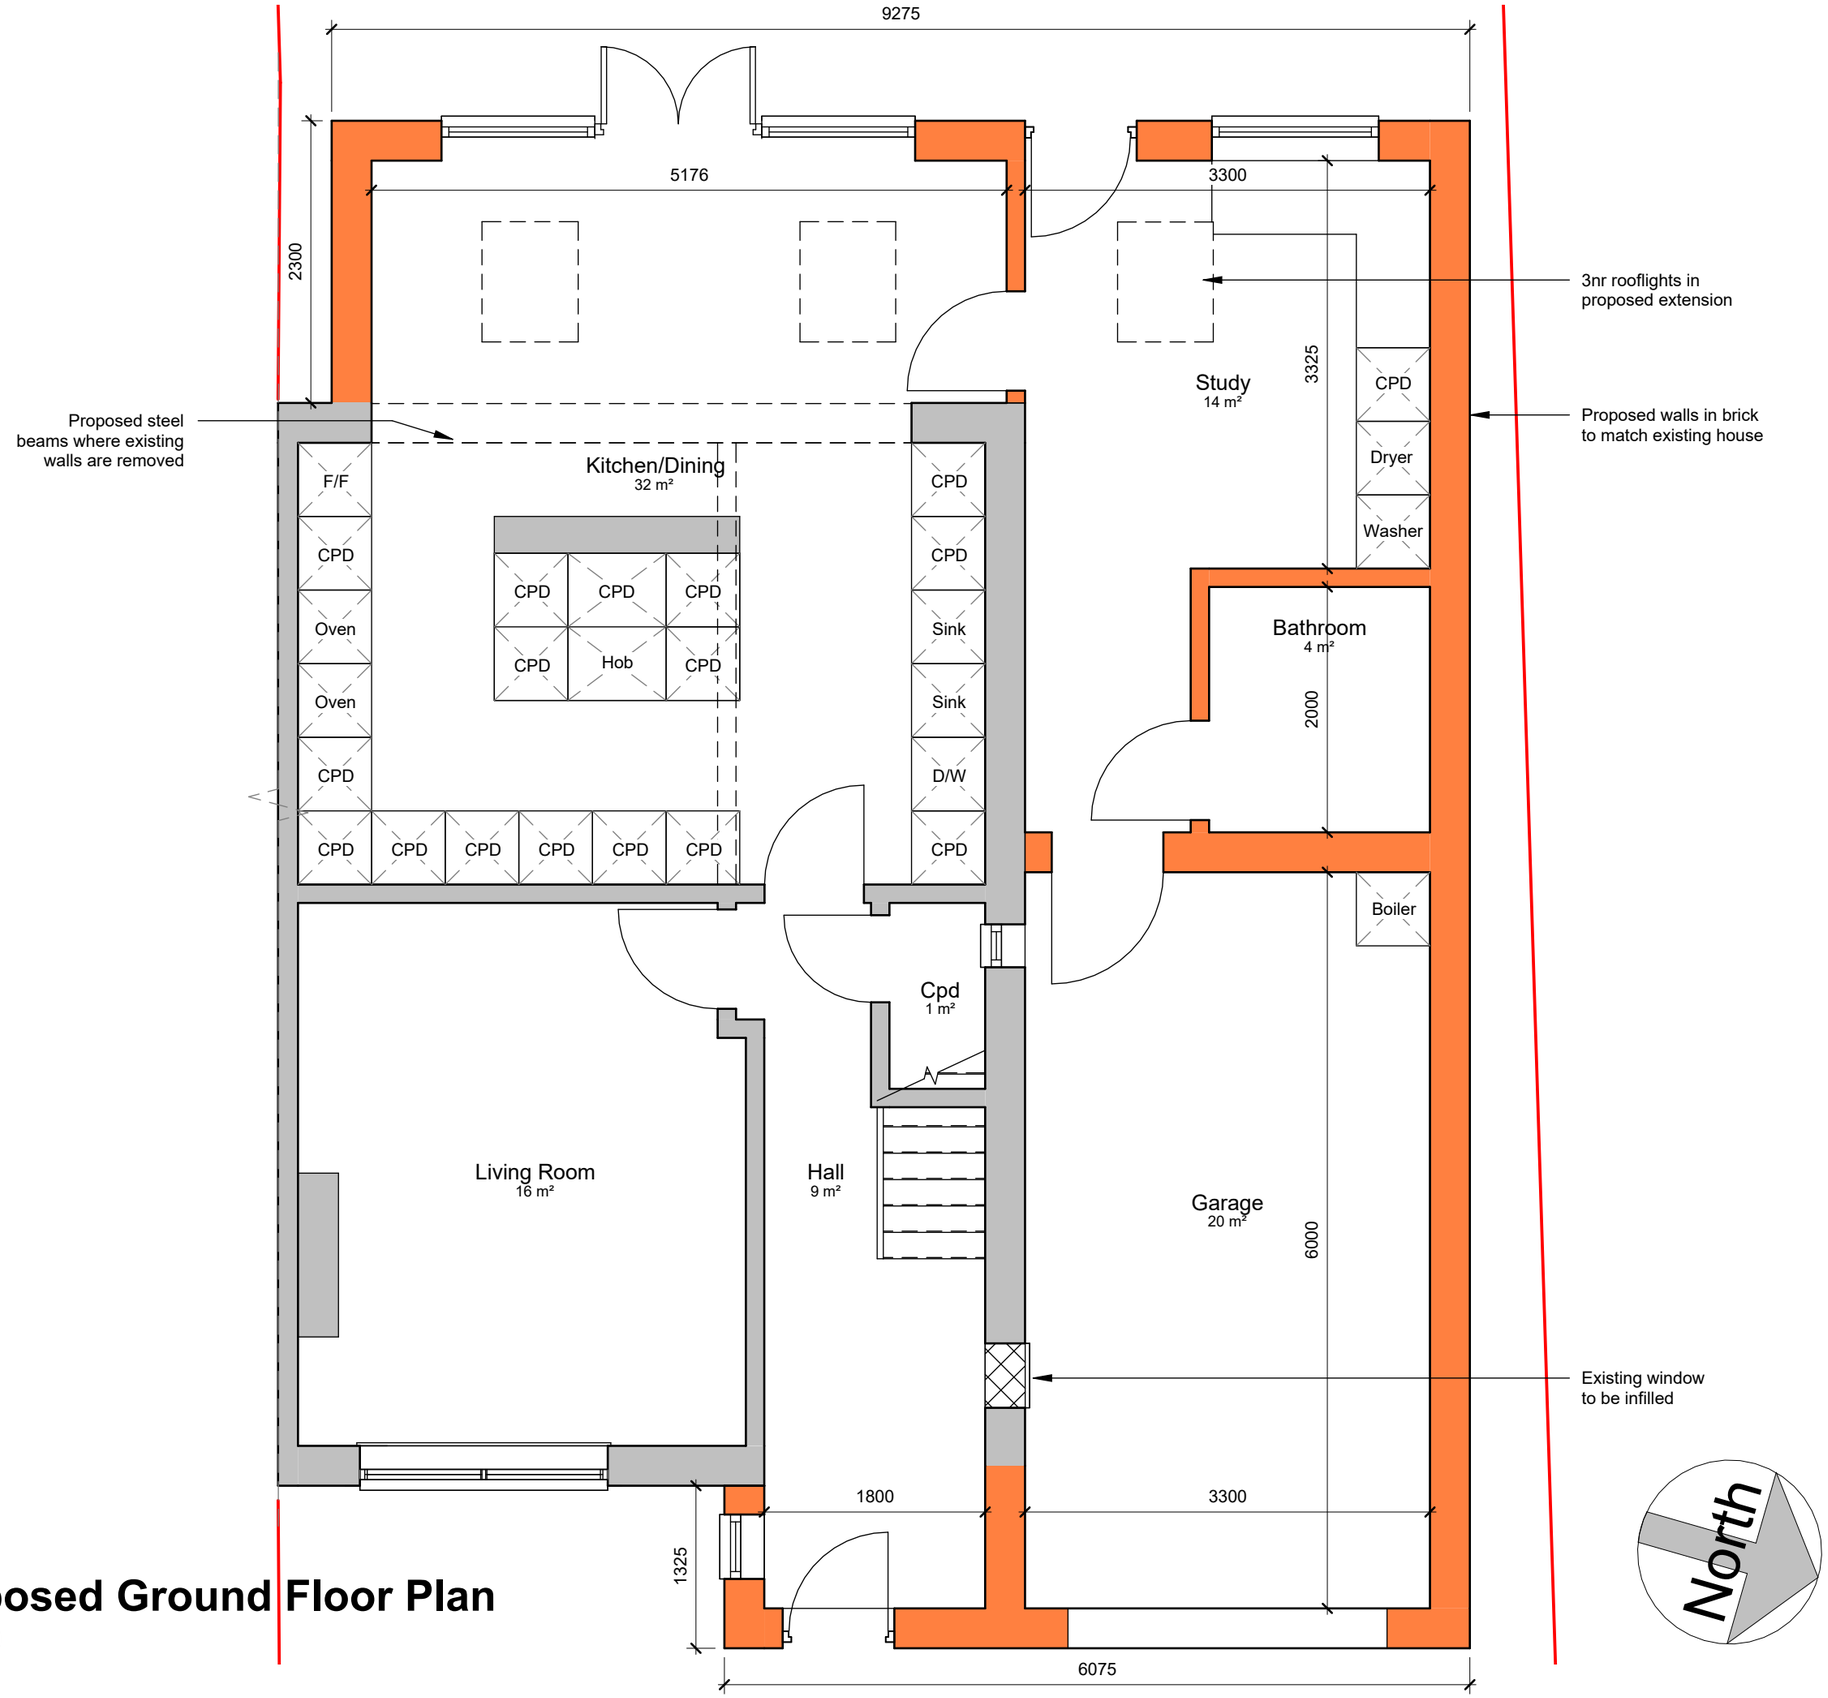

1 **Proposed Ground Floor Plan**
1 : 50

PROJECT :
Single Storey Extension
24 Manor Park, Silkstone
S75 4NE

TITLE :
Proposed Ground Floor Plan

ORIGINAL DRAWING SIZE
420 x 294 - A3

DO NOT SCALE FROM DRAWING

DATE : 06/04/26

SCALE : 1 : 50

DRAWING No : 2601-LEA-00-DR-A-100

REV : P01