


EXISTING AND PROPOSED SIDE ELEVATION AT UNIT 5 ELDON ARCADE, MIDLAND STREET, BARNSLEY, S70 2JP - A2 - 1to50

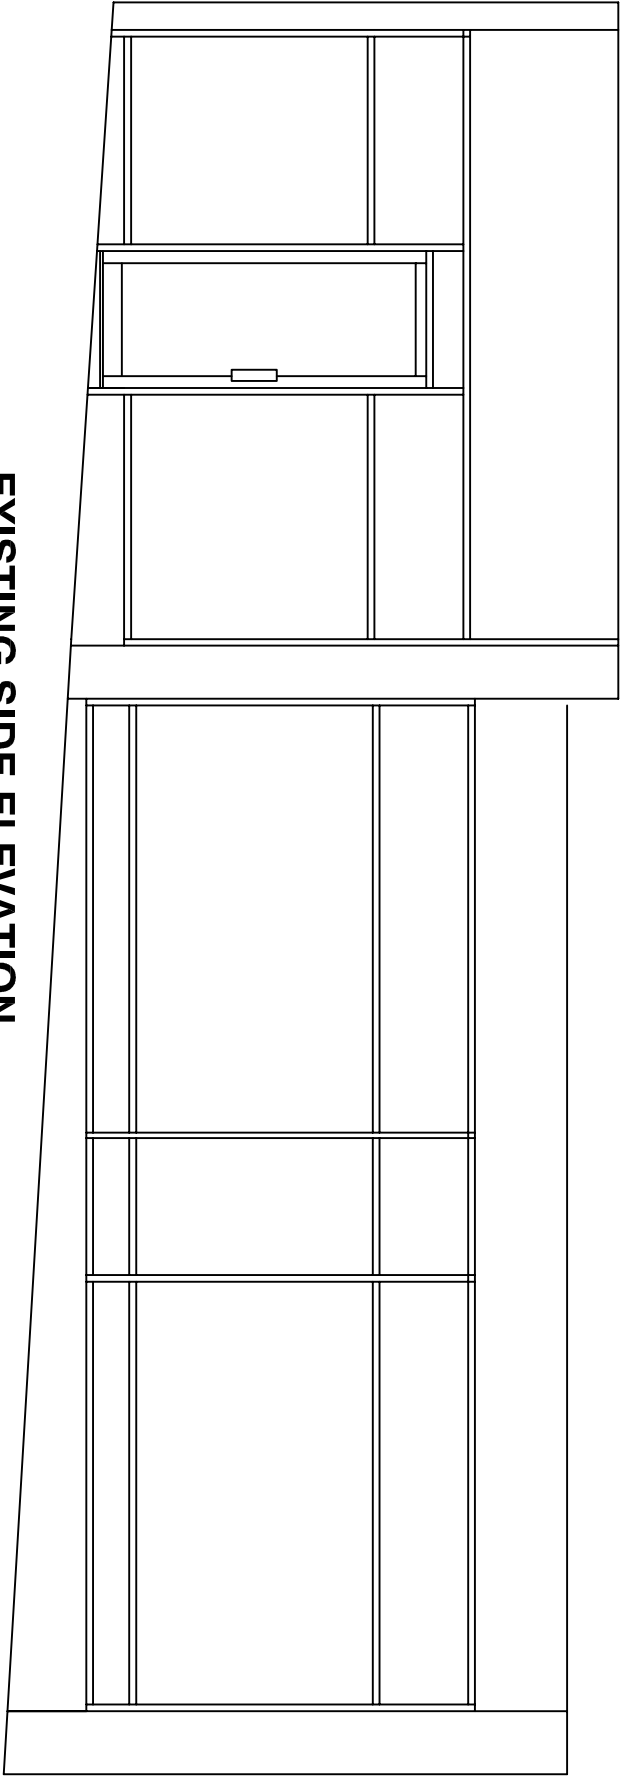

EXISTING SIDE ELEVATION

NEW SLIMLINE BADGE SIGN BOX ~ 2450x600mm. SIGN CONSTRUCTED FROM 10g ALUMINIUM STOVE ENAMELLED BLUE TO BS 1853. 'GREGGS' LETTERING IN FRET CUT OPAL PERSPEX WITH NON-ILLUMINATED 25mm RETURNS. QUATRO DOTS FRET CUT PERSPEX TO PANTONE 471. LETTERS AND QUATRO DOTS ILLUMINATED ONLY.

EXISTING FASGIA PANEL TO BE PAINTED BEIGE TO MATCH RAL 1001

REMOVE EXISTING SIDE ENTRANCE DOOR. BUILD UP STALL RISER TO MEET EXISTING STALL RISER LEVEL. DOOR OPENING TO BE FILLED WITH NEW GLAZING PANEL. FRAMES TO BE FINISHED BLUE TO MATCH BS1853.

HATCHED GLAZING PANEL DENOTES AREAS OF GLAZING WHICH WILL BE FILLED WITH WINDOWS GRAPHICS TO OBSCURE CUSTOMER VIEW INTO REAR AREAS.

EXISTING SHOPFRONTS ARE TO REMAIN. TO BE POWDER COATED IN BLUE TO MATCH BS1853.

THOROUGHLY CLEAN BRICKWORK PLASTERS AND MAKE GOOD TO DAMAGED/AFFECTED AREAS.

EXISTING STALL RISER TO BE FACED IN FREE ISSUE TILES (300 x 150mm) FINISHED BEIGE.

**PROPOSED SIDE ELEVATION**