N

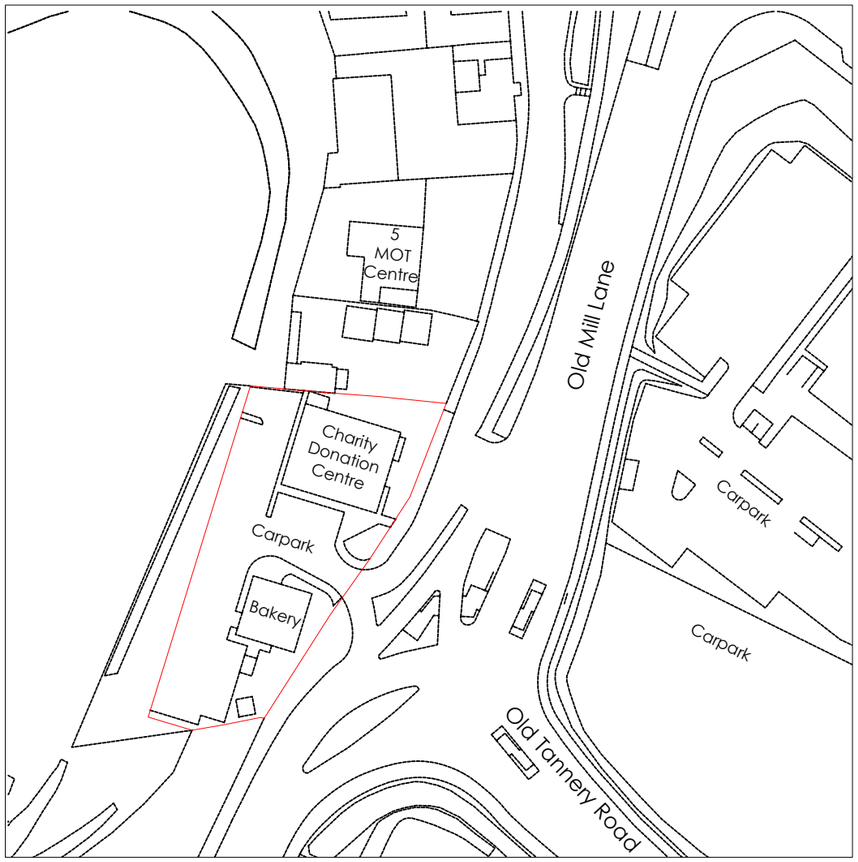

Crown copyright and database rights (2021) OS (100063368)

0 20m 40m 100m

Title
Site Location Plan

Address
The Time And Place, Old Mill Lane, Barnsley, S71 1LL

Client

Job No.
011-0401-6421

Issued
09/03/22

Scale
1:1250 @ A3

Key

1. Site Boundary

All information is to be checked on site for accuracy and fit. Only drawings with WD status with the most recent revision are to be used for construction.

011-0401-6421 ¦ PA ¦ 01

N

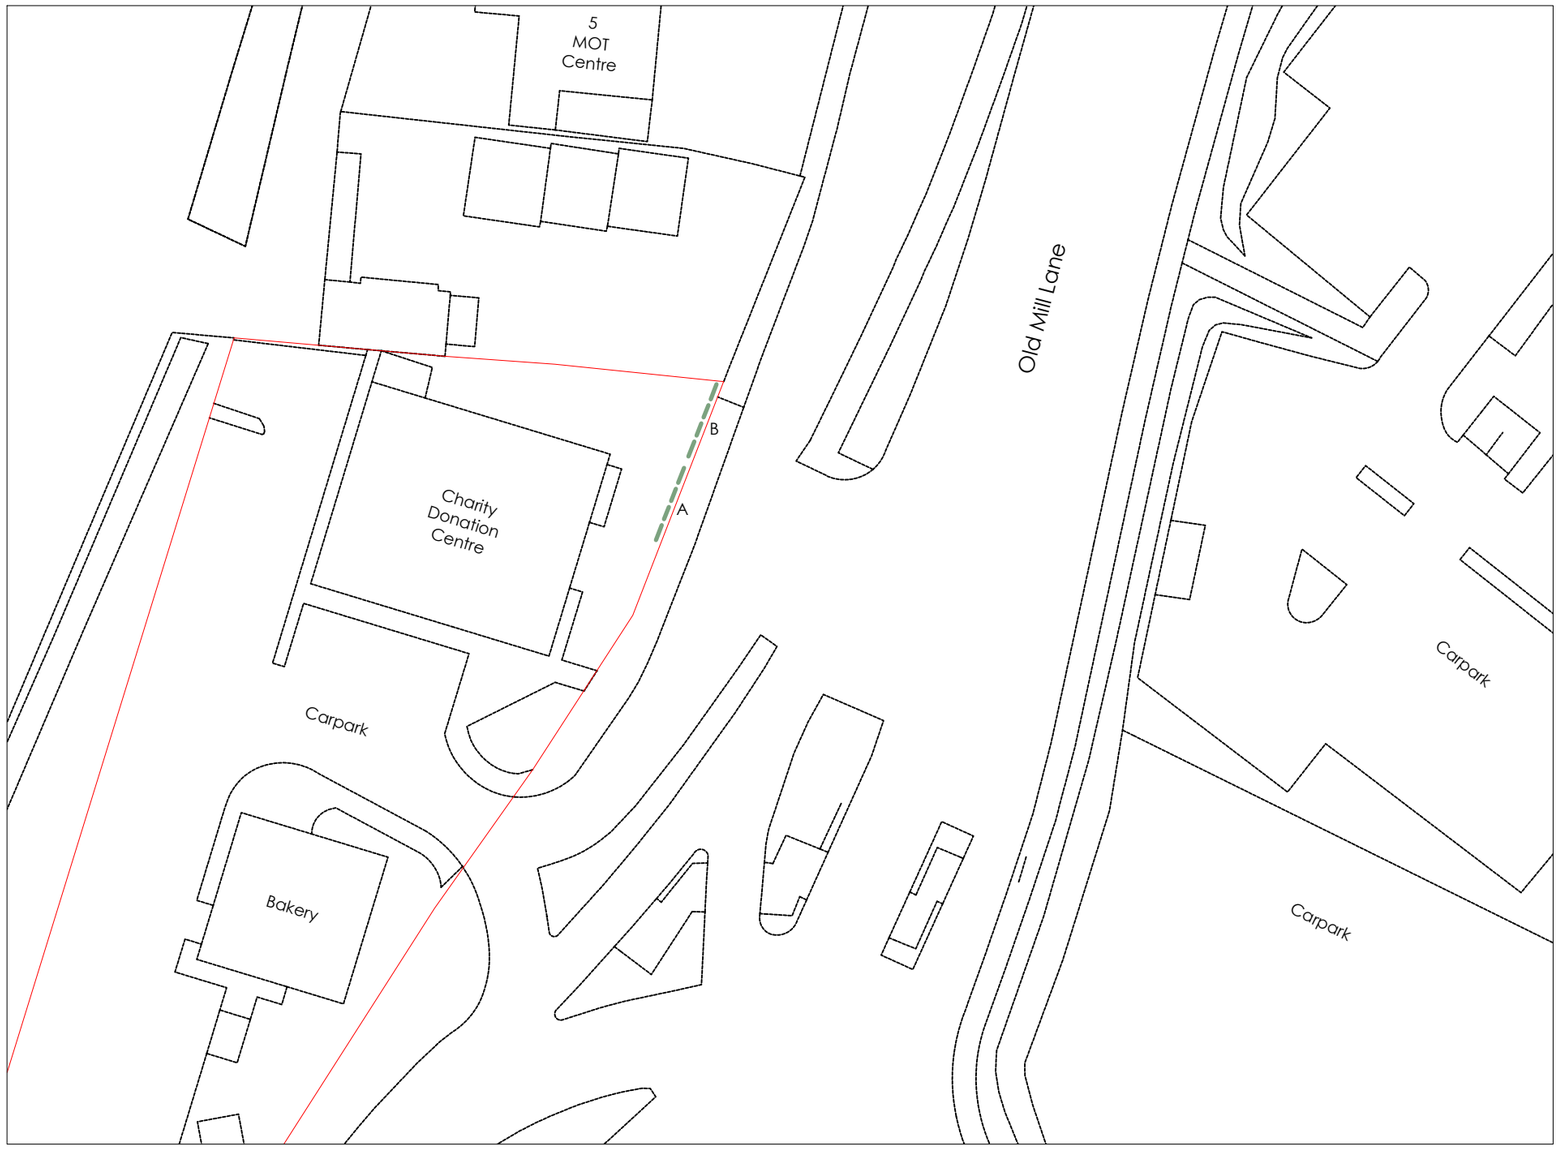

Crown copyright and database rights (2021) OS (100063368)

0 20m 40m

Title
Existing Site Plan

Address
The Time And Place, Old Mill Lane, Barnsley, S71 1LL

Client

Job No.
011-0401-6421

Issued
09/03/22

Scale
1:500 @ A3

Key

1. Site Boundary
2. Former Illuminated Advertisement removed in advance of digitisation

All information is to be checked on site for accuracy and fit. Only drawings with WD status with the most recent revision are to be used for construction.

011-0401-6421 ¦ PA ¦ 02

N

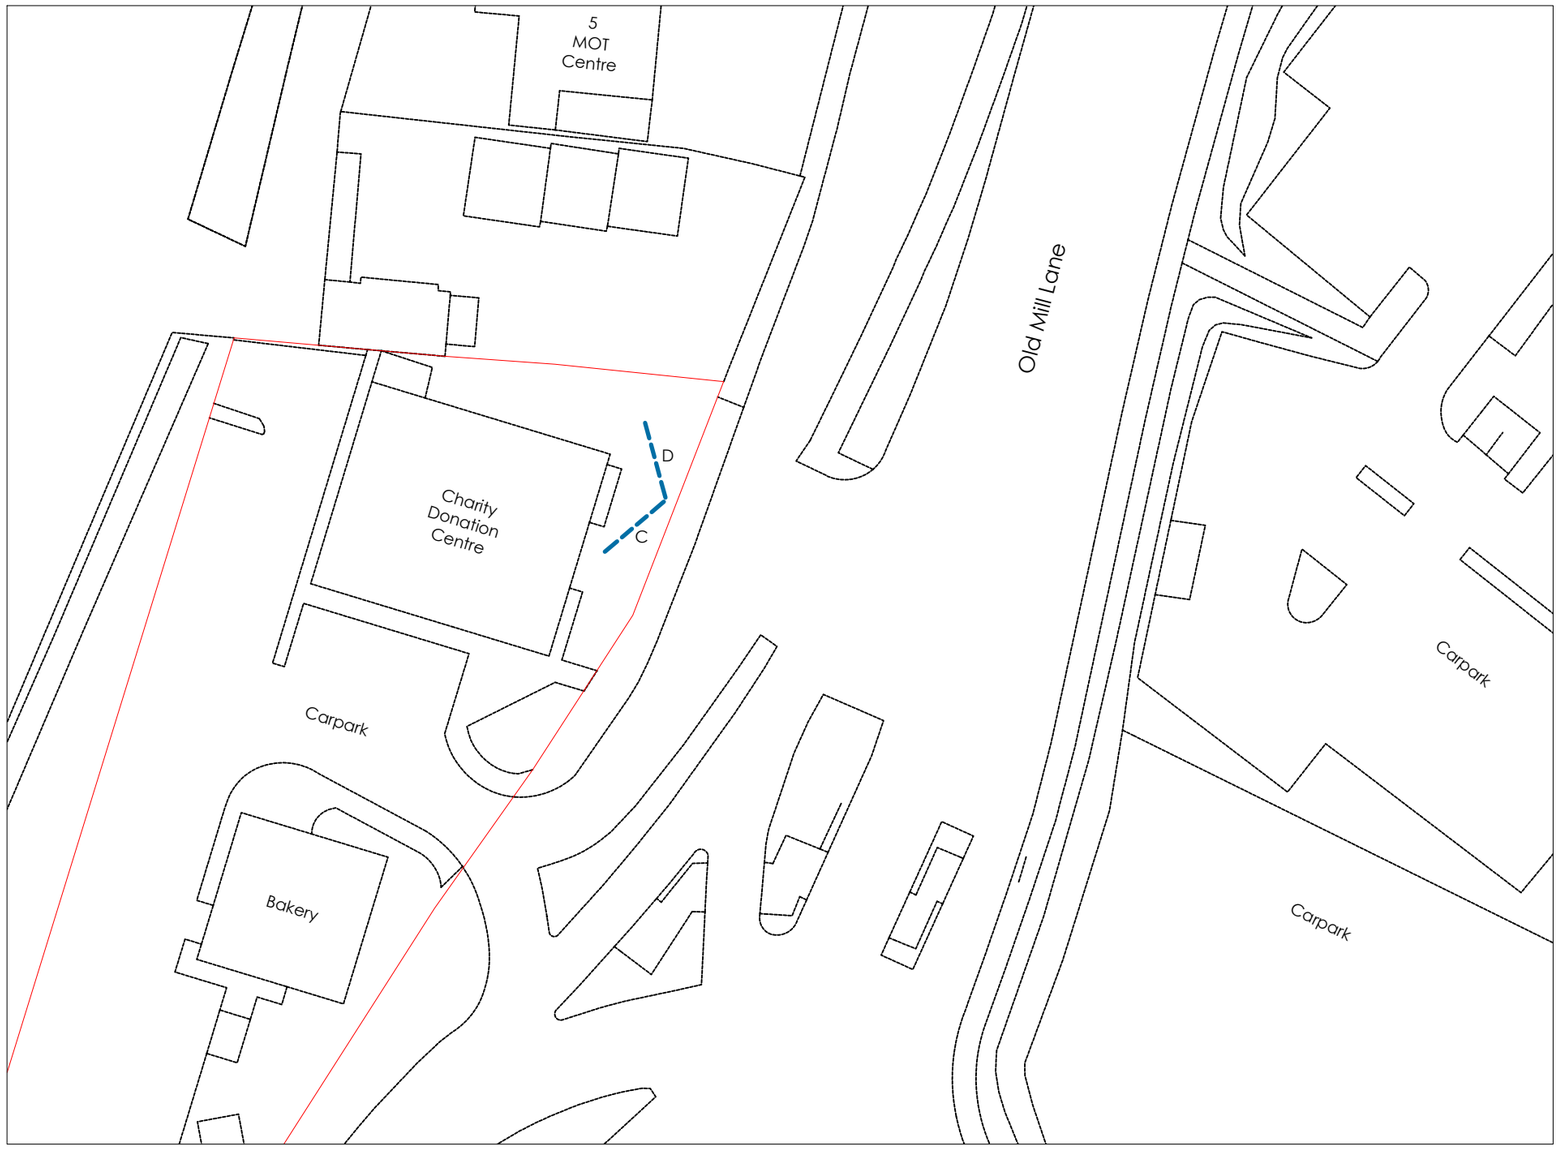

Crown copyright and database rights (2021) OS (100063368)

0 20m 40m

Title
Proposed Site Plan

Address
The Time And Place, Old Mill Lane,
Barnsley, S71 1LL

Client

Job No.
011-0401-6421

Issued
09/03/22

Scale
1:500 @ A3

Key

1. Site Boundary
2. Proposed Digital Display

All information is to be checked on site for accuracy and fit. Only drawings with WD status with the most recent revision are to be used for construction.

011-0401-6421 ¦ PA ¦ 03

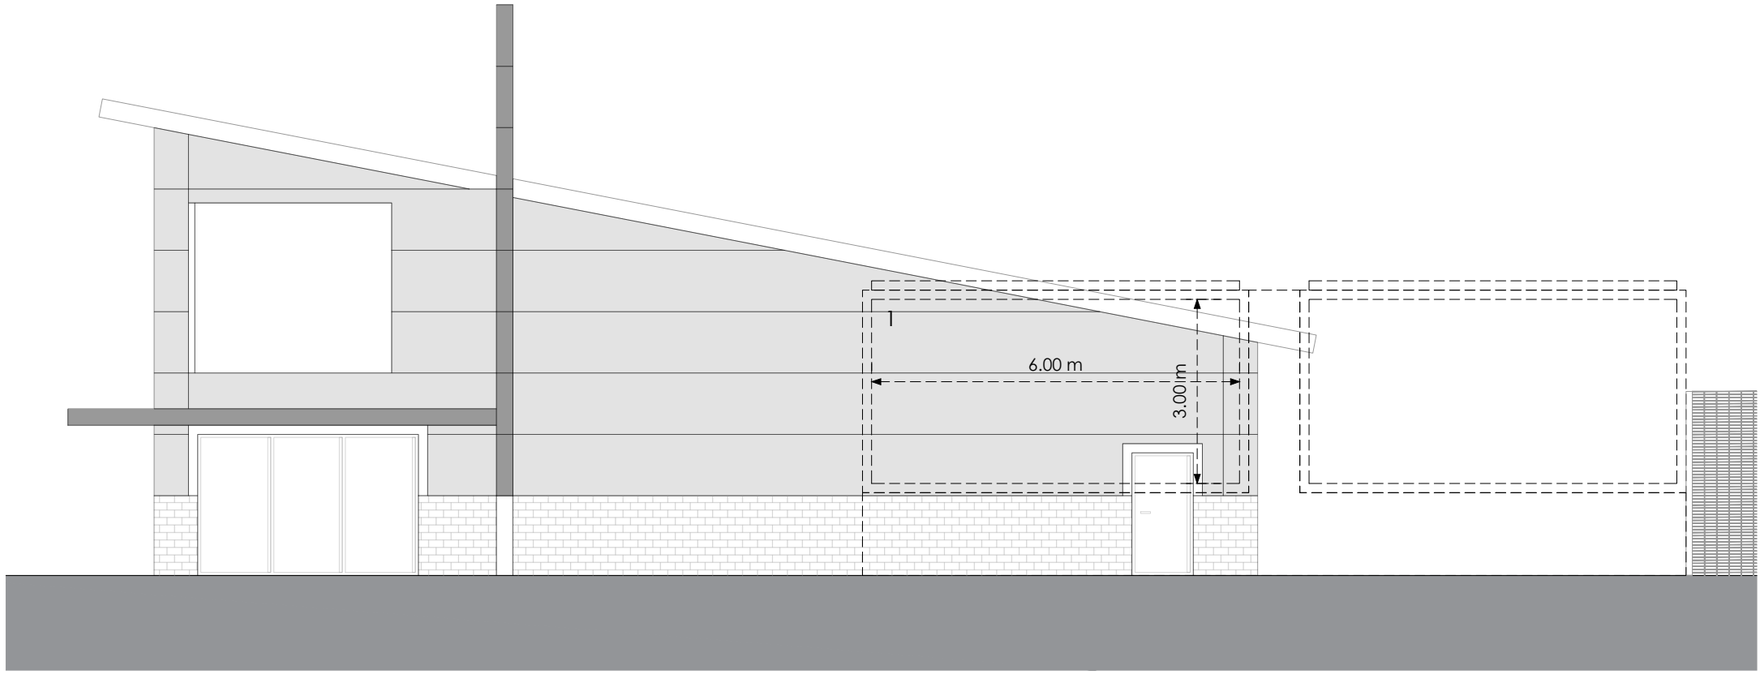

Front Panel A

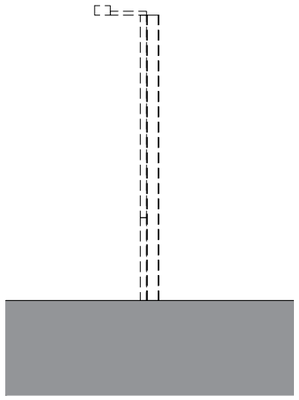

Side

Existing

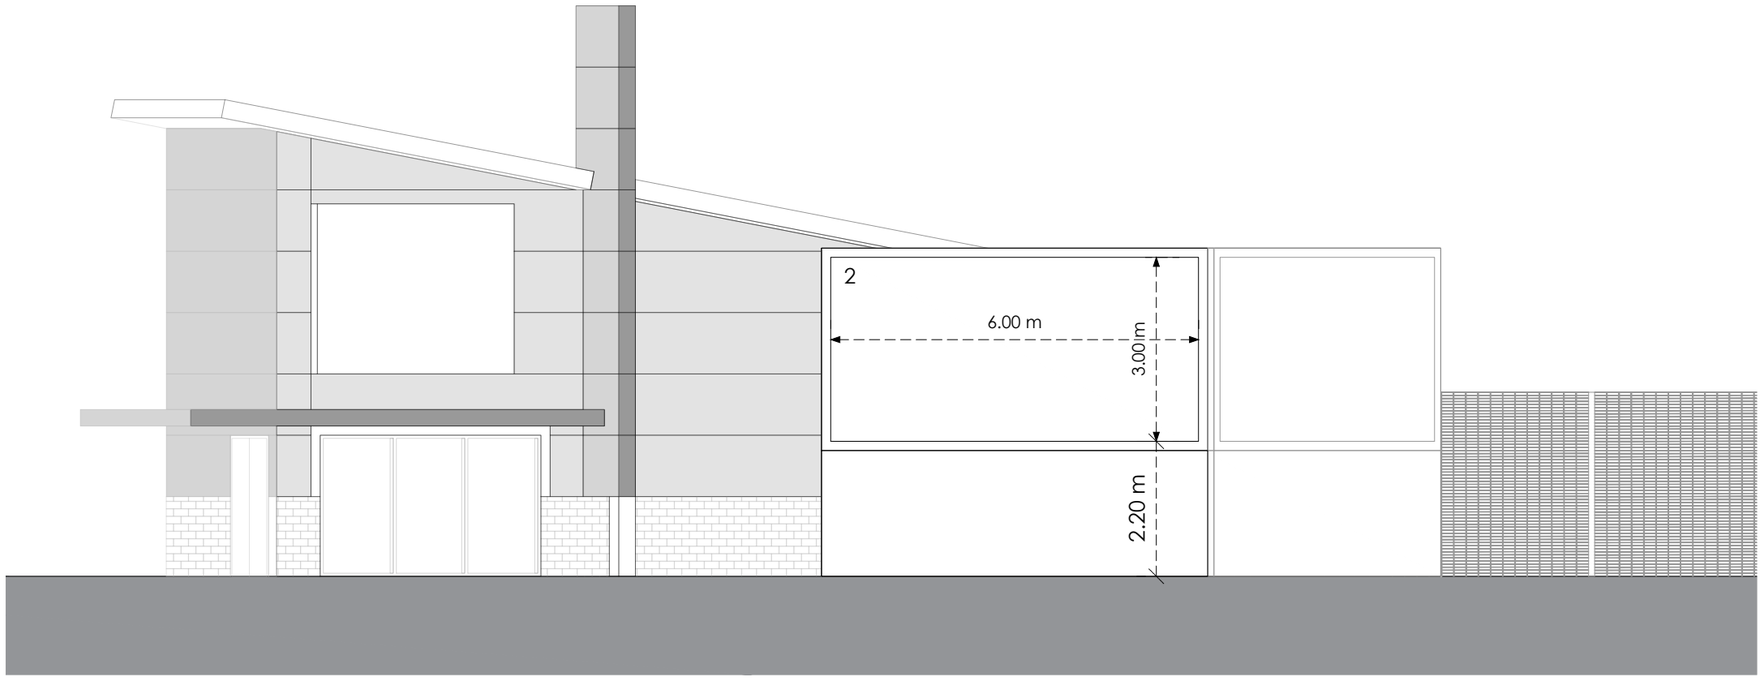

Front Panel C

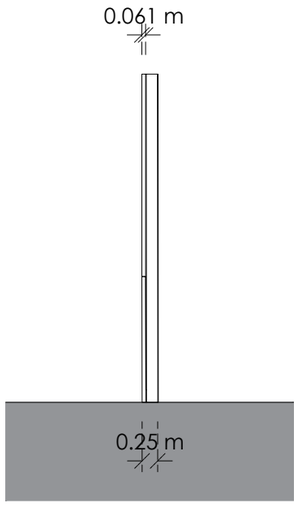

Side

Proposed

0 4m 8m

Title
Existing and Proposed Elevations

Address
The Time And Place, Old Mill Lane, Barnsley, S71 1LL

Client

Job No.
011-0401-6421

Issued
09/03/22

Scale
1:100 @ A3

Key

1. Former Illuminated Advertisement removed in advance of digitisation
2. Proposed Digital Display

All information is to be checked on site for accuracy and fit. Only drawings with WD status with the most recent revision are to be used for construction.

011-0401-6421 ¦ PA ¦ 04

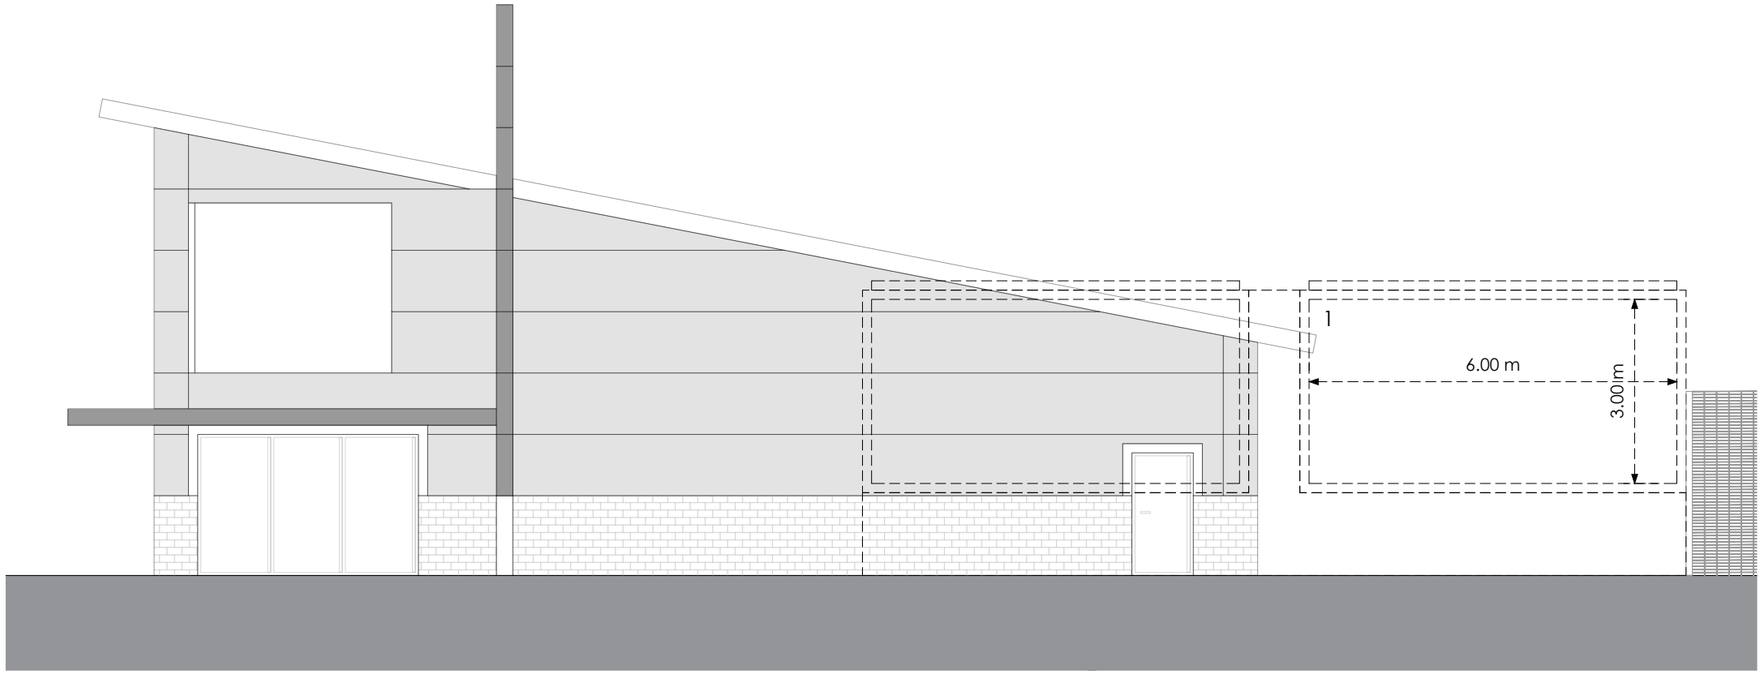

Front Panel B

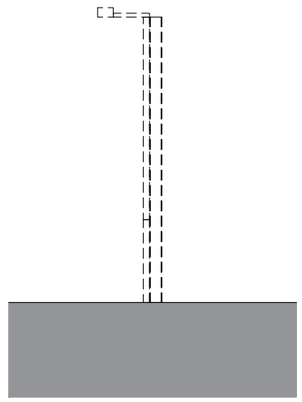

Side

Existing

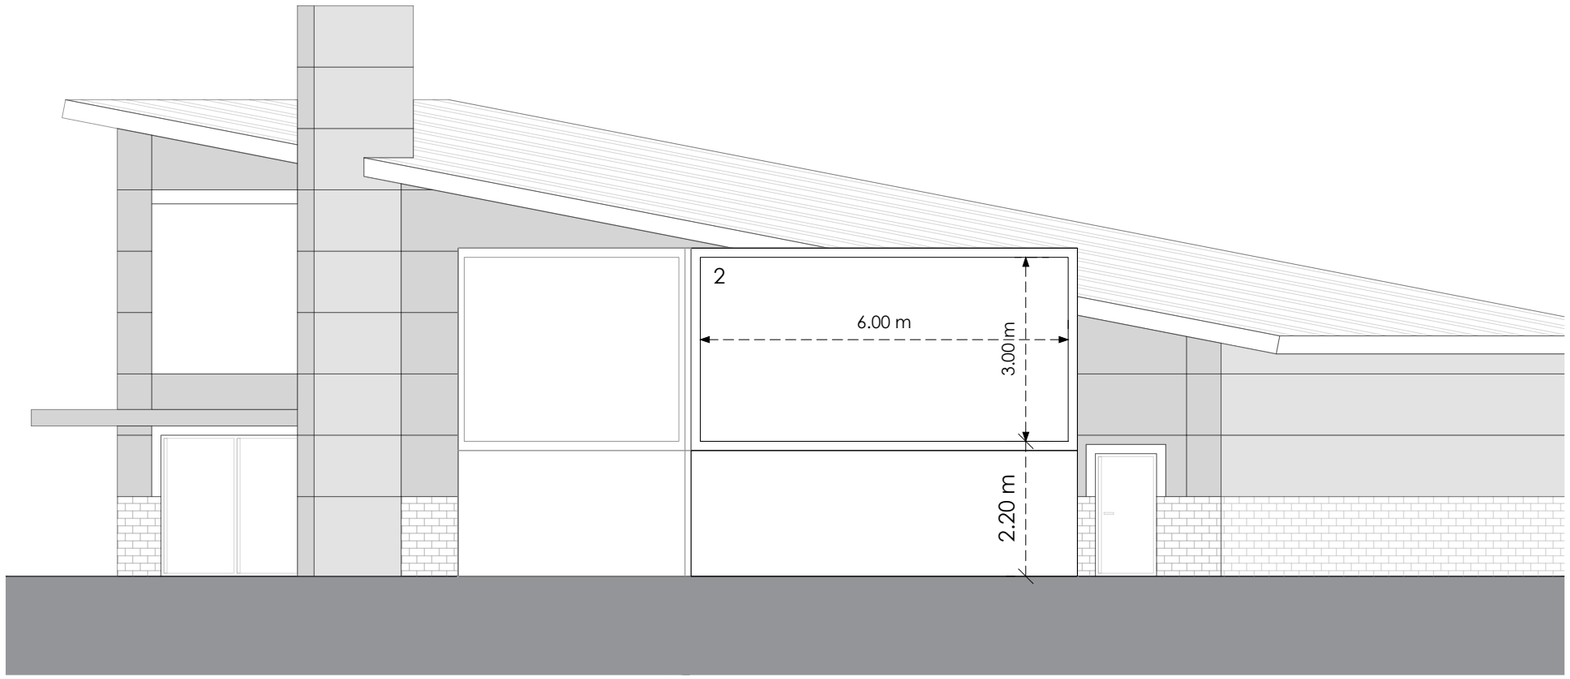

Front Panel D

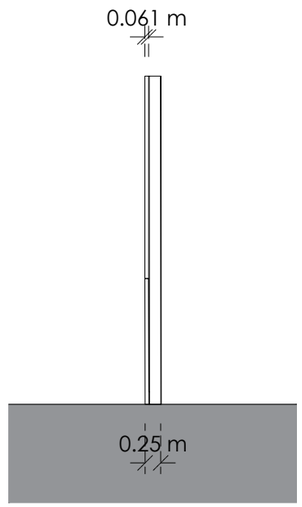

Side

Proposed

0 4m 8m

Title
Existing and Proposed Elevations

Address
The Time And Place, Old Mill Lane, Barnsley, S71 1LL

Client

Job No.
011-0401-6421

Issued
09/03/22

Scale
1:100 @ A3

Key

1. Former Illuminated Advertisement removed in advance of digitisation
2. Proposed Digital Display

All information is to be checked on site for accuracy and fit. Only drawings with WD status with the most recent revision are to be used for construction.

011-0401-6421 ¦ PA ¦ 05