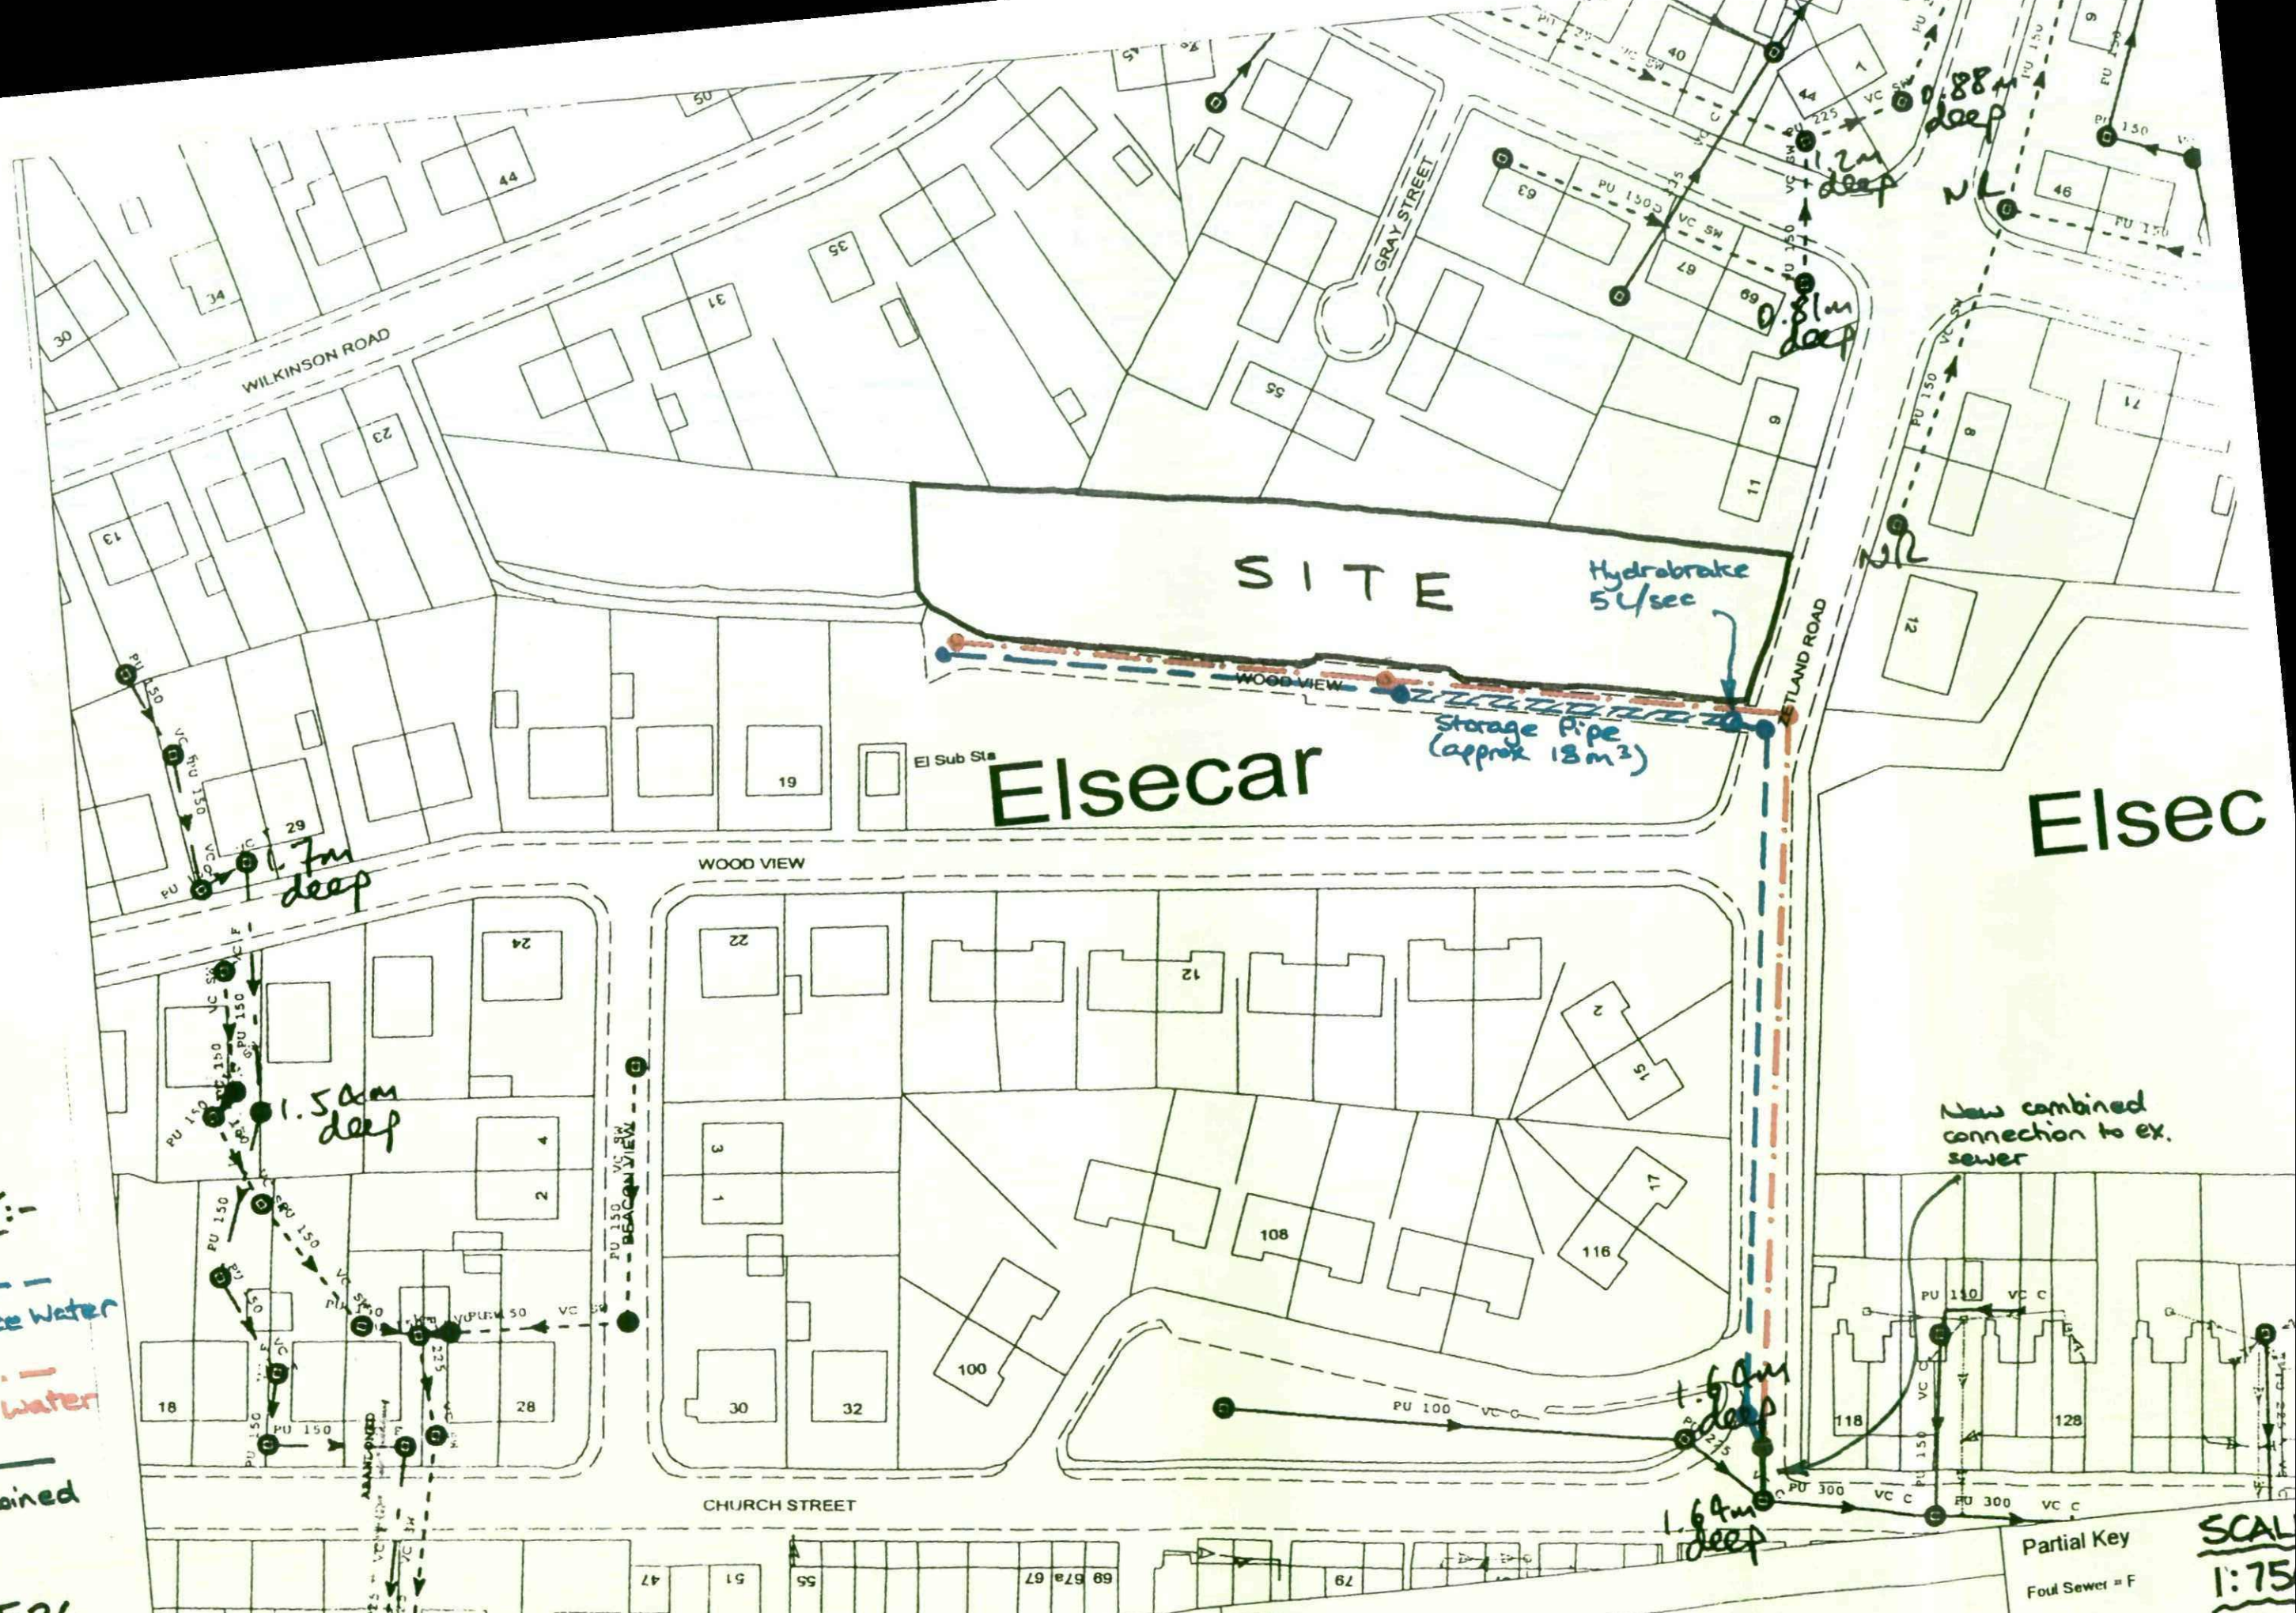

SITE
Elsecar
Elsec
WILKINSON ROAD
GRAY STREET
WOOD VIEW
BEACON VIEW
CHURCH STREET
EL Sub Sta
Hydrobrake 5 l/sec
Storage Pipe (approx 18m³)
1.7m deep
1.5 deep
1.2m deep
0.88m deep
0.81m deep
1.6m deep
1.64m deep
New combined connection to ex. sewer
ABANDONED
KEY:-
Surface Water
Foul Water
Combined
32526
Preliminary Drainage
438284 : 400179
Map Name : SE3800SW
Yorkshire Water,
Title
Notes
Partial Key
Foul Sewer = F
SCALE 1:75