
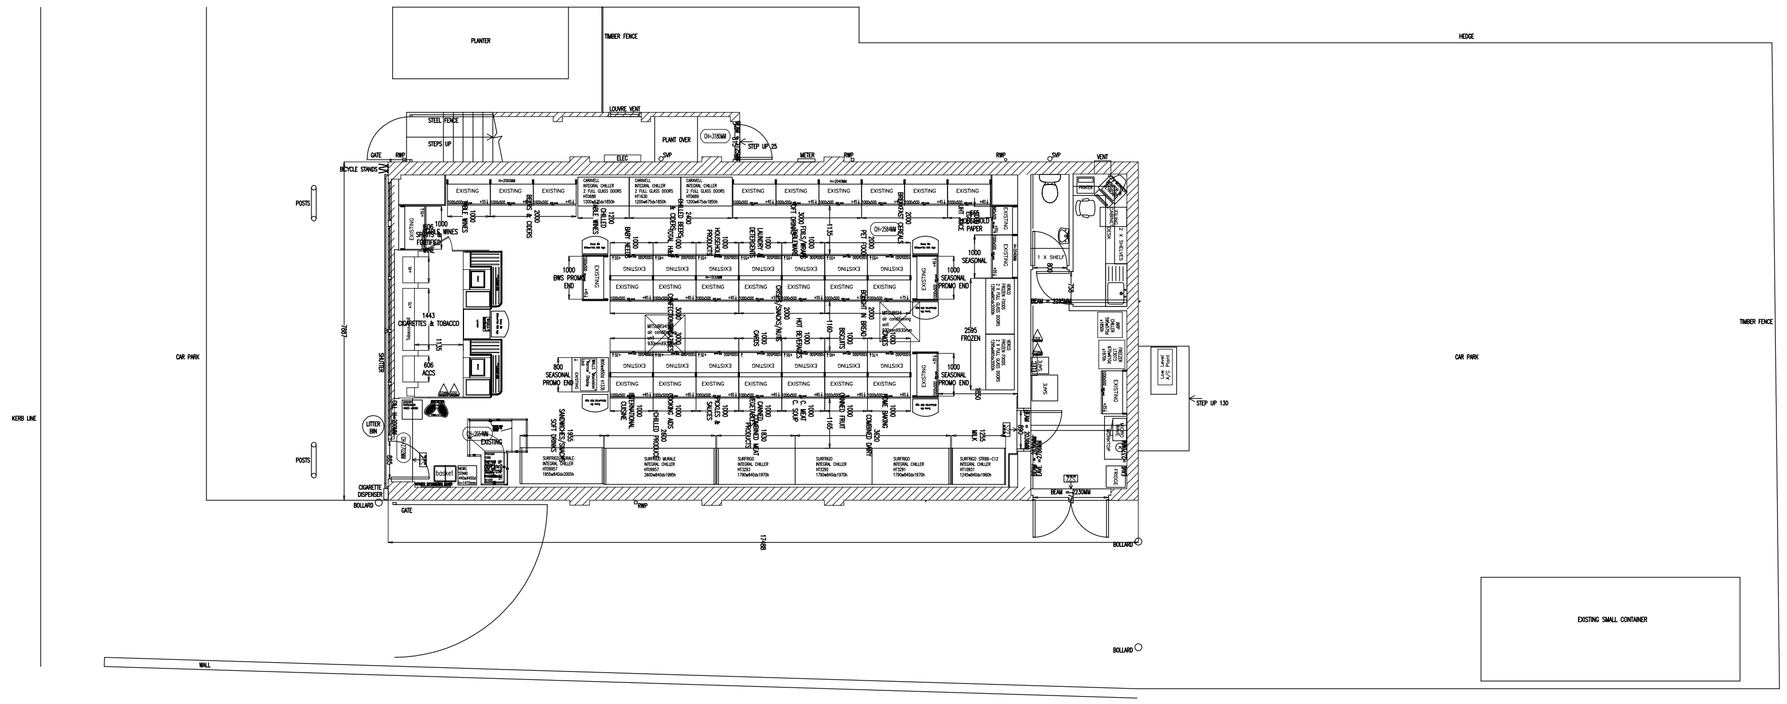


GROUND FLOOR

EXISTING PLAN

NO WORKS TO EXISTING SOFT AND HARD LANDSCAPING
NO WORKS TO EXISTING BOUNDARY TREATMENT

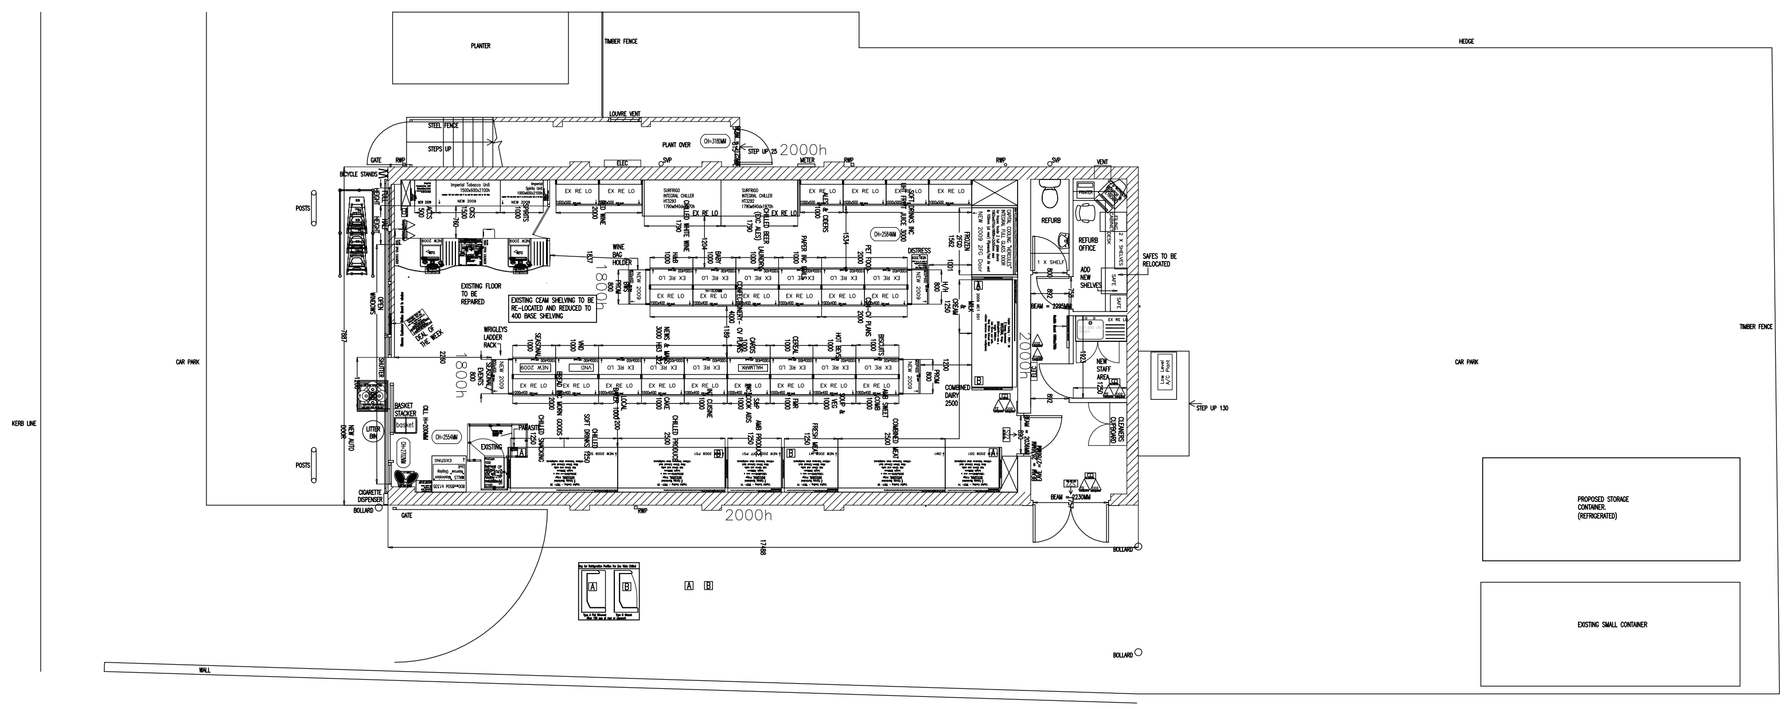

GROUND FLOOR

PROPOSED PLAN

0	SCALE 1:50	5m
0	SCALE 1:100	10m
0	SCALE 1:200	20m
0	SCALE 1:500	50m
0	SCALE 1:1250	125m

REV	NOTE	DR	CH	DATE

DRAWING STATUS

	SKETCH		BUILDING REGS
	PRELIMINARY		TENDER
	APPROVAL		CONSTRUCTION
	PLANNING		AS BUILT

darntonegs
BUILT ENVIRONMENT CONSULTANCY
LEEDS LONDON BRISTOL WARWICK
Leeds Office:
The Coach House, Monk Fryston Hall, Monk Fryston, Leeds. LS25 5DU
T: 01977 681001 F: 01977 681006 www.darntonegs.com

CLIENT
THE CO-OPERATIVE GROUP

PROJECT
BIRDWELL

DRAWING
LANDSCAPING DETAILS

SCALE @ A1
1:50

DATE	DRAWN	CHECKED
22.05.09	M.S	M.F

7297 [90] 02 -

© COPYRIGHT: ALL RIGHTS RESERVED.
THIS DRAWING MUST NOT BE REPRODUCED WITHOUT PERMISSION.
THIS DRAWING MUST BE READ IN CONJUNCTION WITH ALL RELEVANT CONSULTANTS/SPECIALIST DRAWINGS/INFORMATION.
THIS DRAWING MUST NOT BE USED FOR CONSTRUCTION UNLESS ISSUED FOR CONSTRUCTION.
ALL DIMENSIONS ON THIS DRAWING ARE IN MILLIMETRES (UNLESS OTHERWISE STATED). DO NOT SCALE FROM THIS DRAWING.