



PLAN OF EXISTING PREMISES 98-100 HIGH STREET, PENISTONE S36 6BS


SCALES:- 1-50 & 1-100.

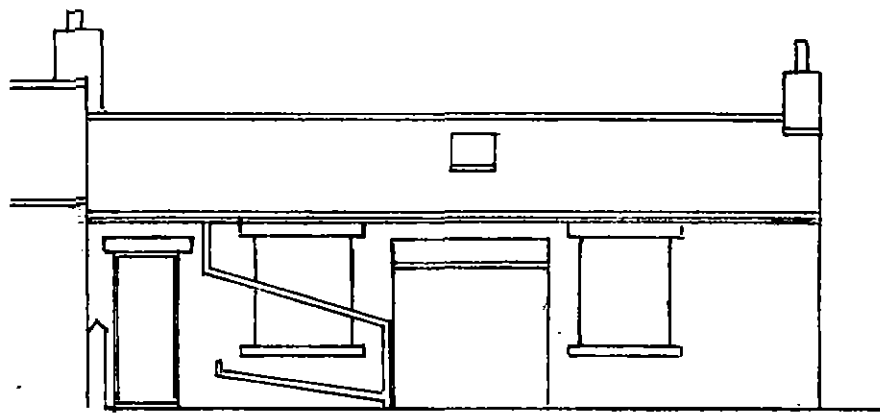


REAR ELEVATION

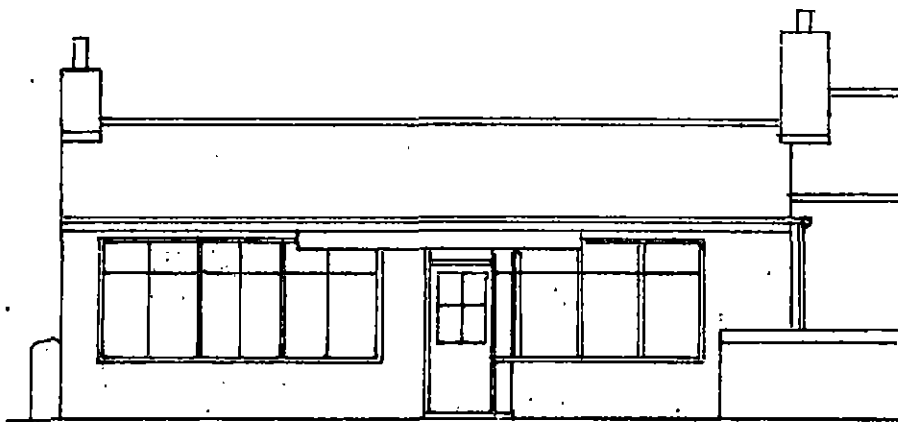

FRONT ELEVATION

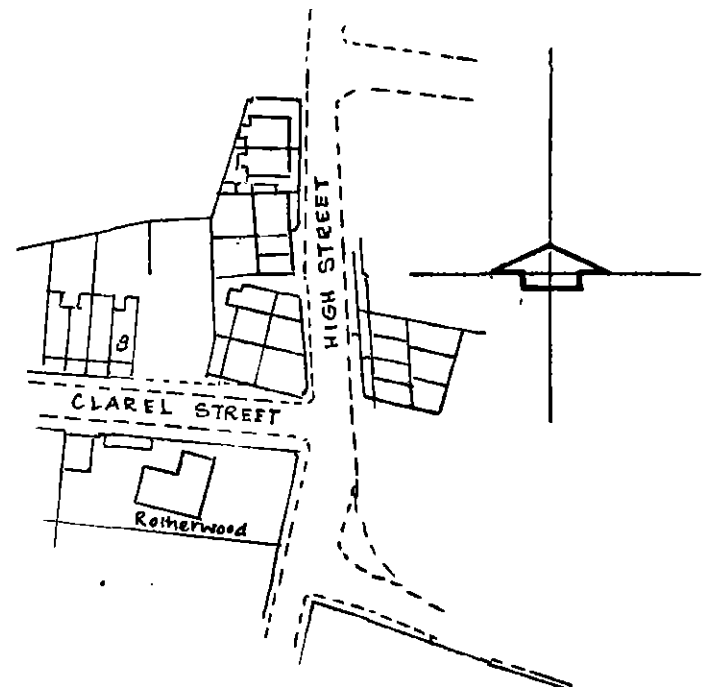

SITE PLAN 1/1250.

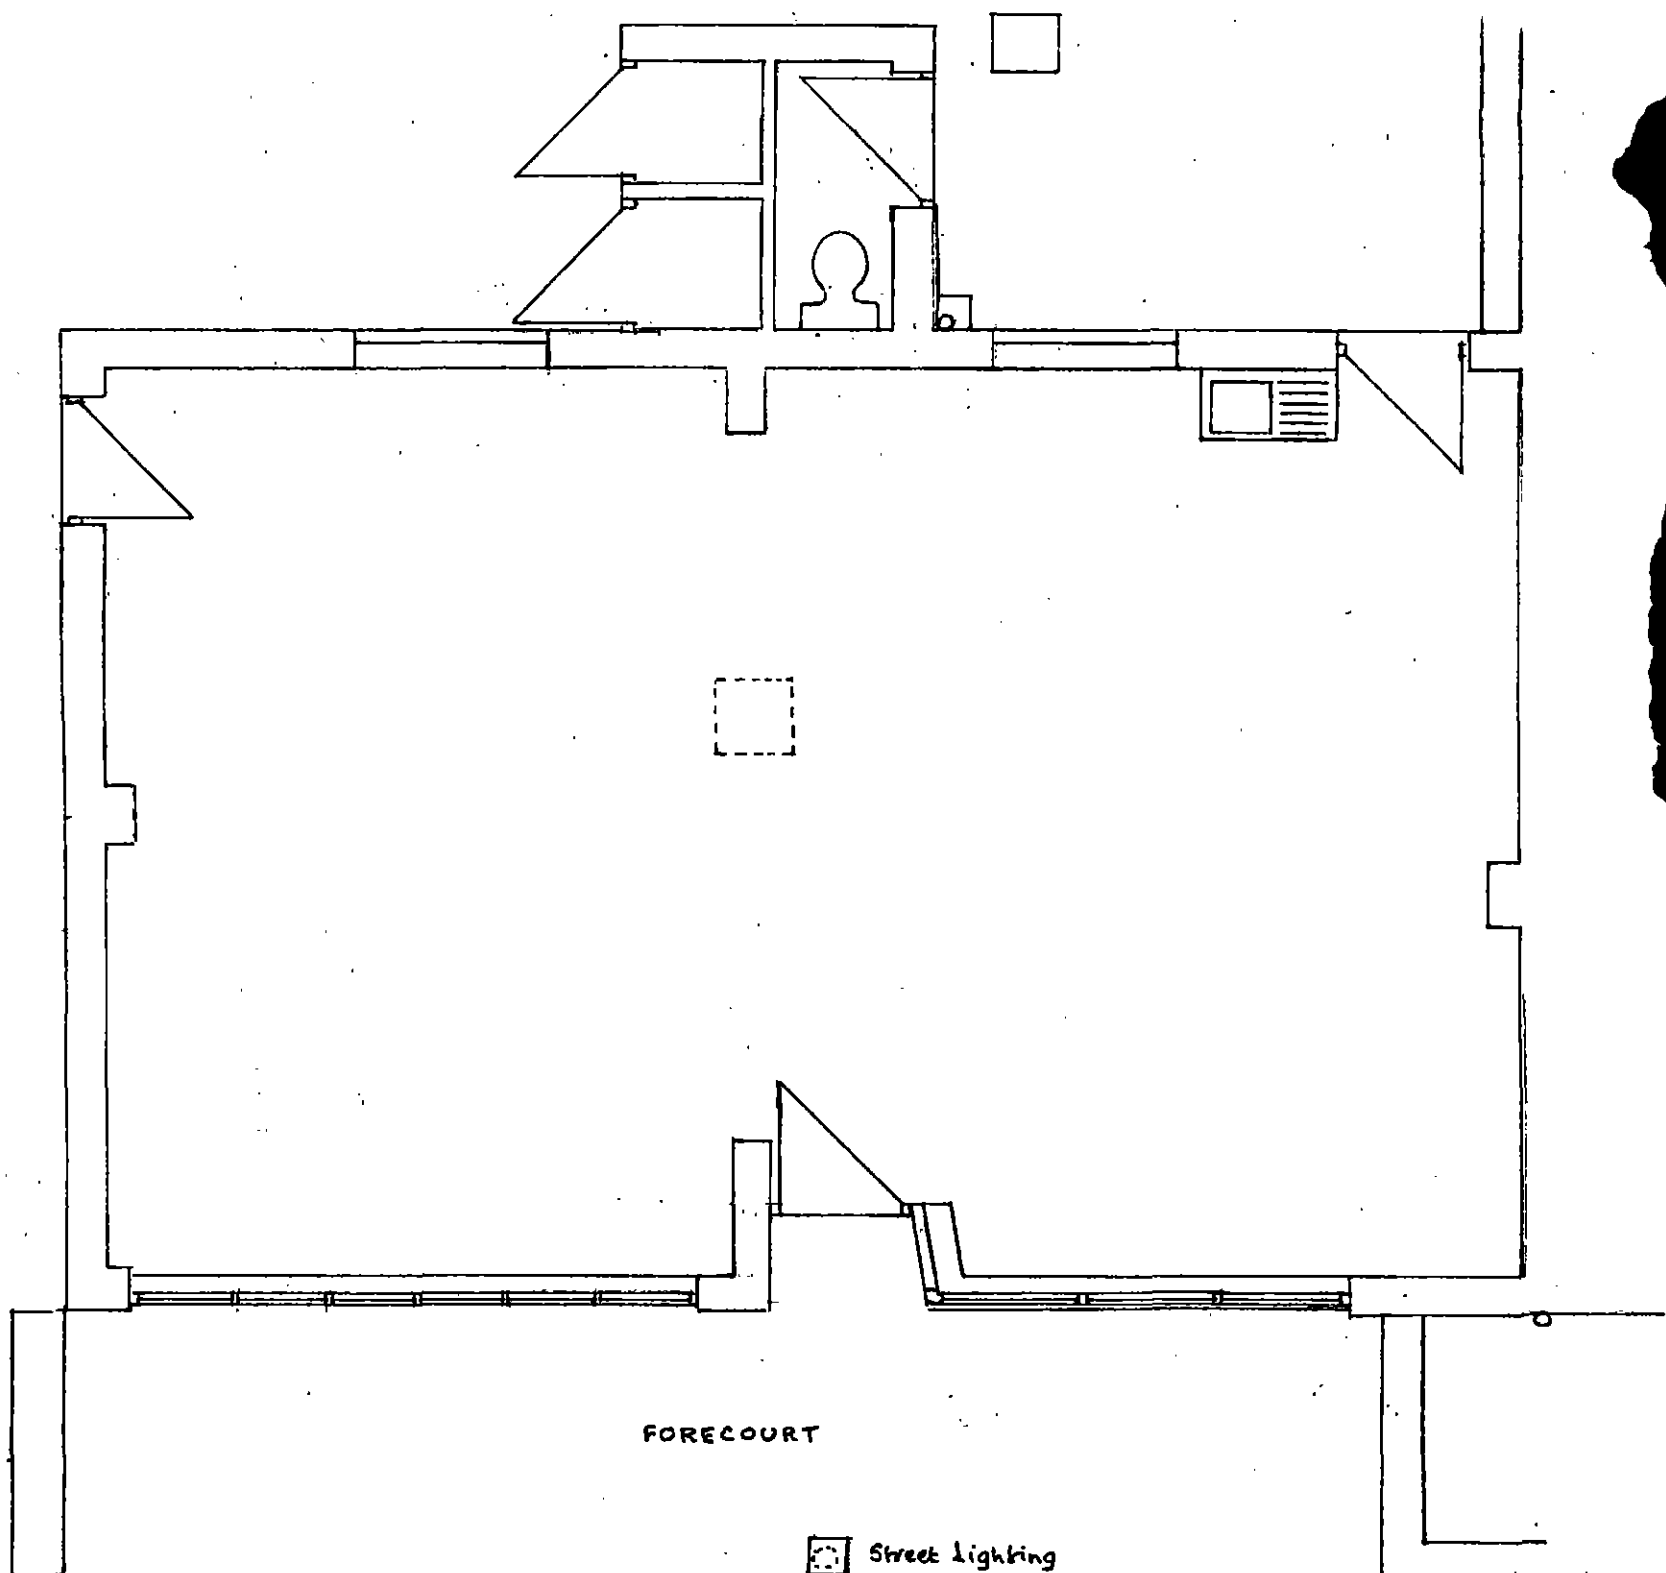

FORECOURT

Street Lighting