


Drawing No.	Rev No.
MDM001 -002	B

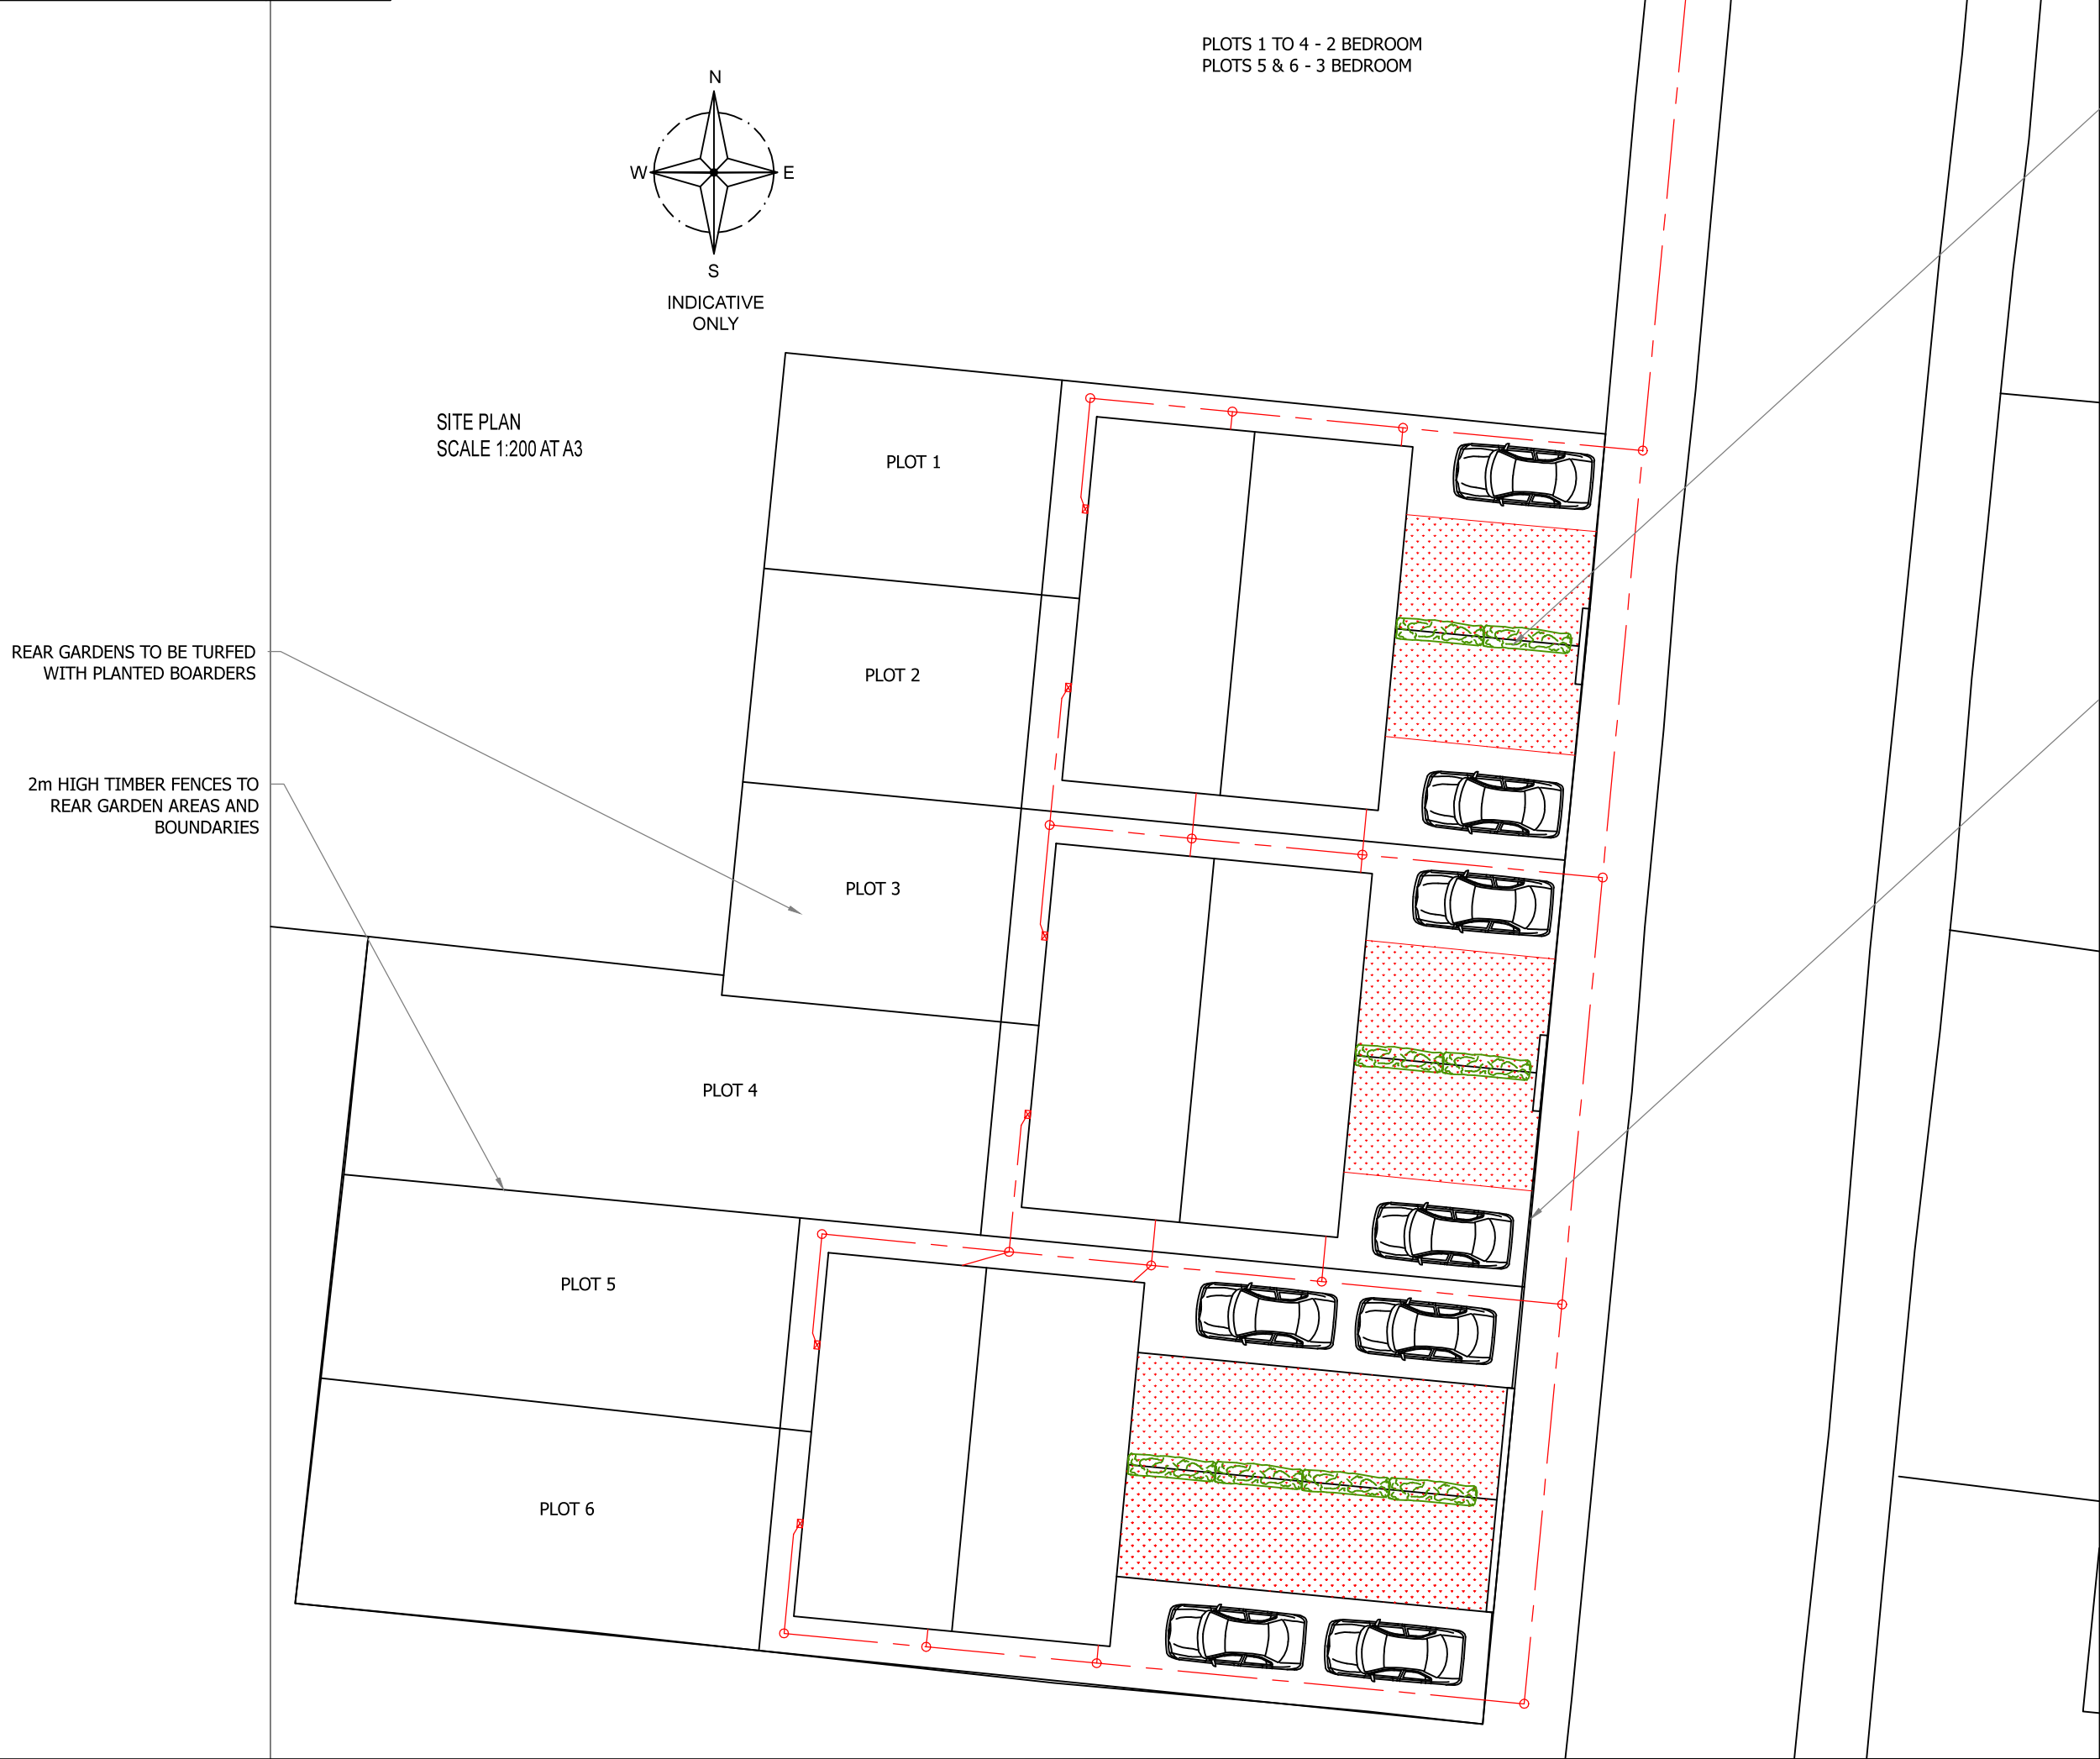

DO NOT SCALE: Contractor to check all dimensions and report any omissions or errors

NOTES

GRASSED AREA SHRUBS AND SMALL WALL TO FRONT

DROPPED CURB TO FRONT OF HOUSES AND PERMEABLE HARD STANDING FOR OFF ROAD PARKING

B	2 houses set back	JRB			12/03/18
A	Block plan scale changed	JRB			19/01/18
Rev	Description	By	Chk	App	Date

JRB DESIGNS Ltd
1 Saville Road
Cudworth
Barnsley
S72 8LT
Tel: 01226 383542
Fax: 01226 380078
Mob: 07970 541192
Email: john@jrbdesigns.co.uk

This drawing is copyright. © jrbdesigns Ltd.

Client
GOLDEN KEY DEVELOPMENTS LTD.
152A CHURCHFIELD LANE
DARTON
S75 5EA

Drawing Title
BLOCK PLAN

Address
LAND OFF LAXTON ROAD
ATHERSLEY NORTH
BARNSELY
S71 3DH

Project Title:
PROPOSED 6 NEW DWELLINGS

Purpose of Issue:
PLANNING

Drawing Status
FIRST ISSUE

Scale at A3 AS SHOWN	Drawn By JRB	Date 06/12/2017
Checked By	Date 06/12/2017	Approved By Date 06/12/2017
Project No. MDM001	Drawing No. 002	Revision B

APPROVAL ☒ INFORMATION ☐ TENDER ☐ CONTRACT ☐ CONSTRUCTION ☐