©

No dimensions are to be scaled from this drawing.
All dimensions and sizes to be verified on site

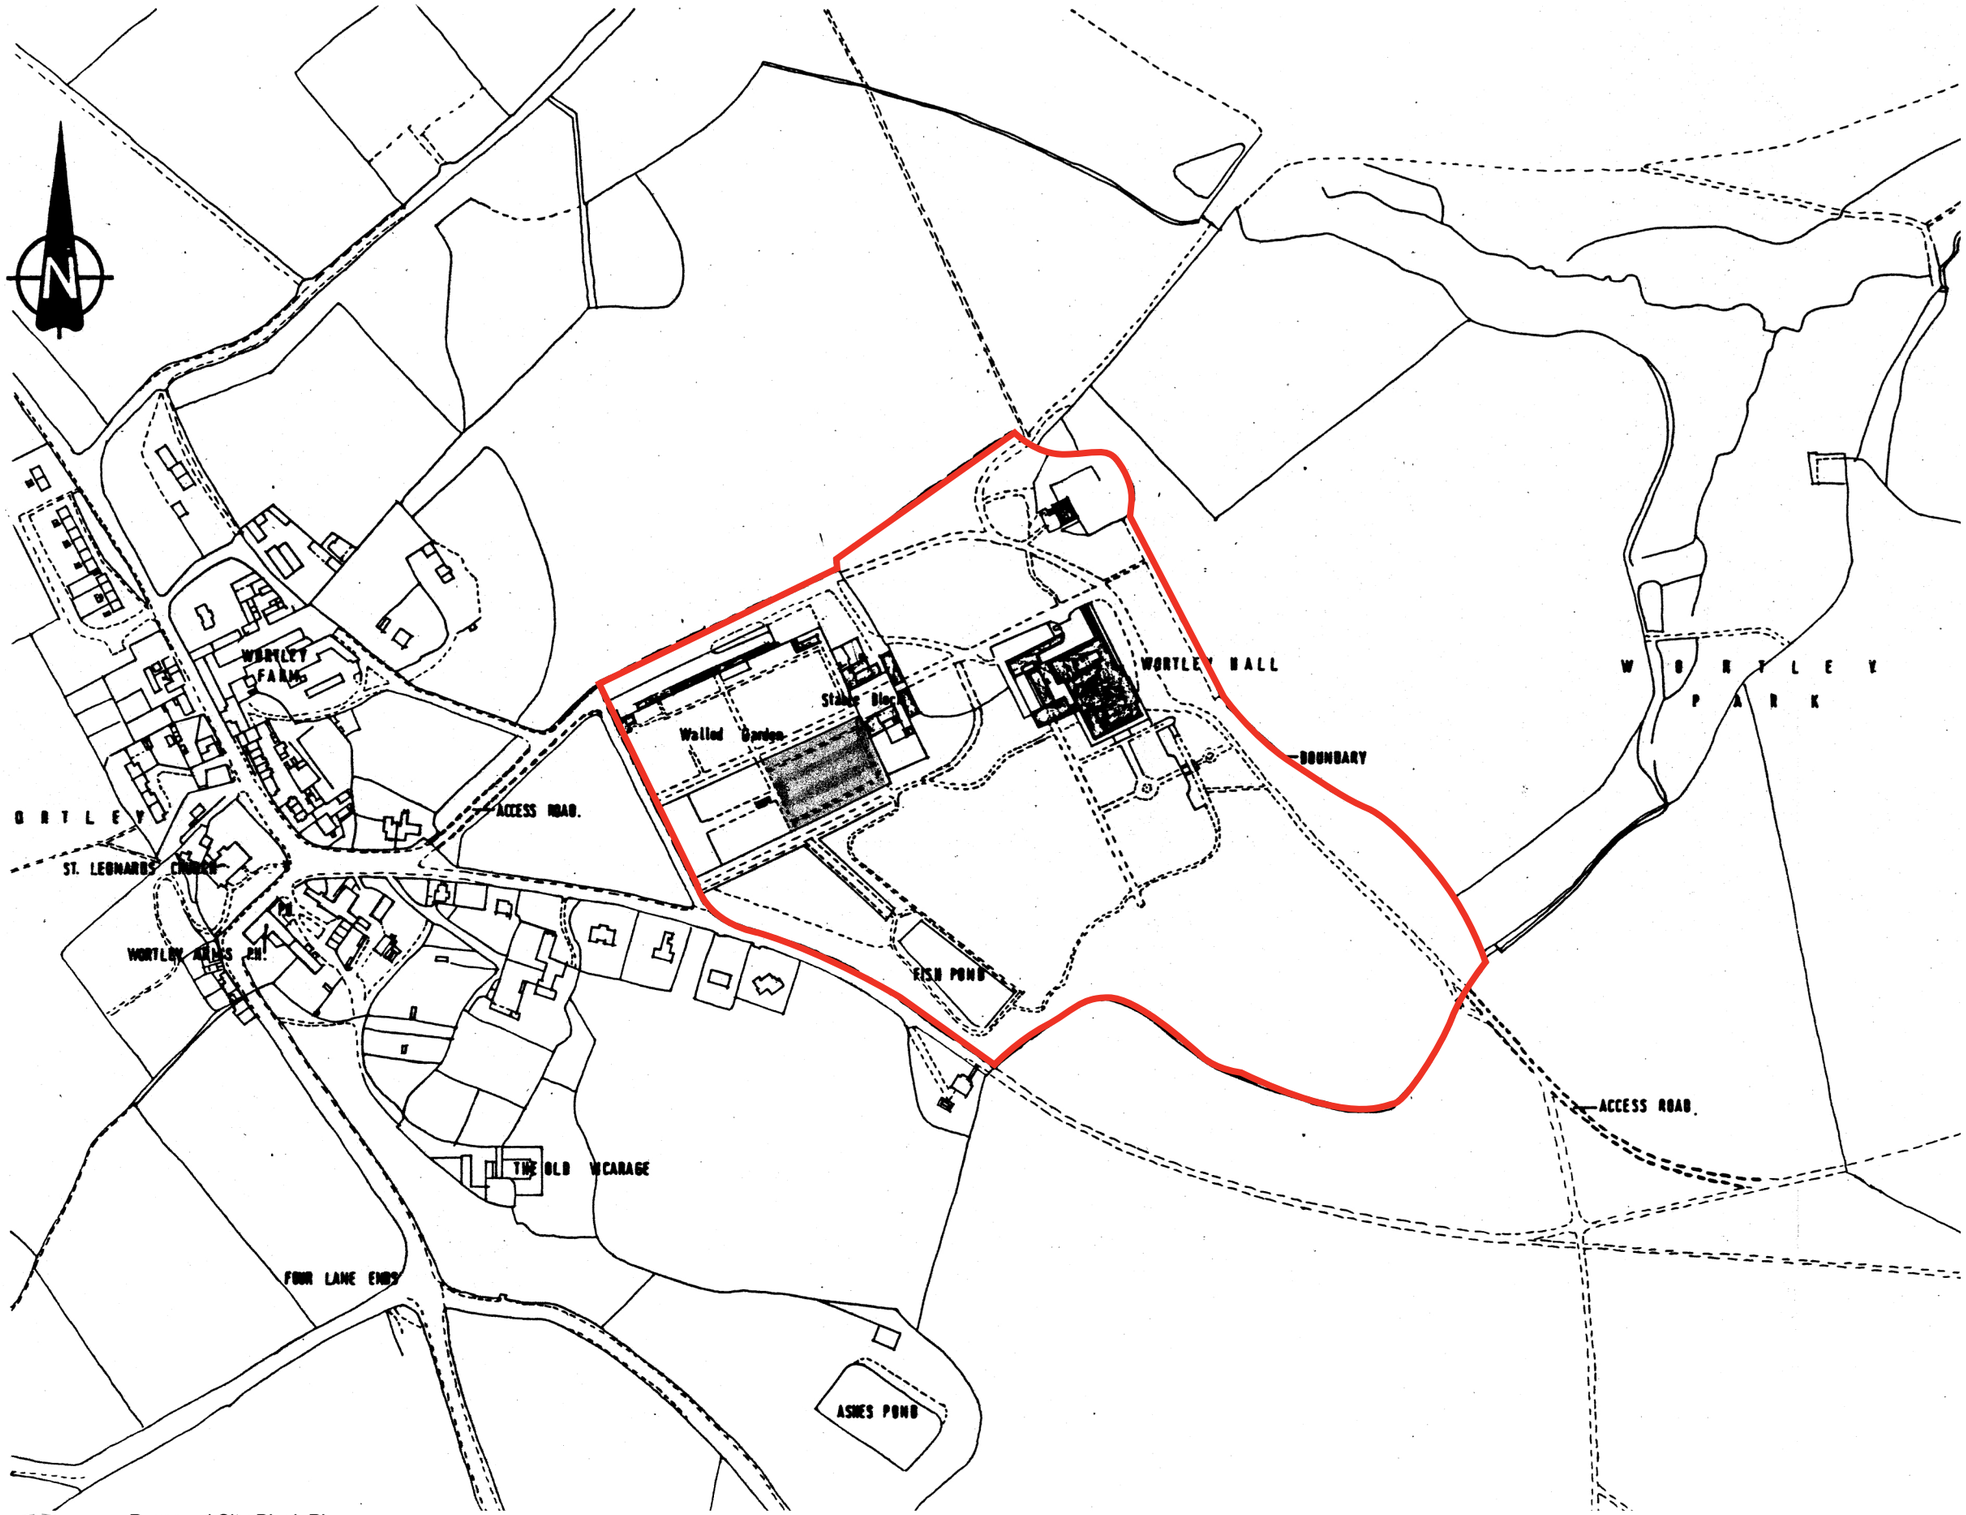

N

Proposed Site Block Plan

(Scale 1:1250)

0 50m

No.	Date	Revision Details	By

Andrew Shepherd.
Chartered Architect, Surveyor
453 Glossop Road, Sheffield S10 2PT

Telephone: 0114 2662458, Fax: 01142662459,
Email: info@andrewshepherdarchitect.co.uk

Client:
Wortley Hall Ltd.

Job Title:
Accommodation Drawings

Drawing Title:
Site Location Plan

Scale:	Drawn By:	Date:
1:1250 @ A3	TJC	Nov '15

Job No:	Drawing No:	Revision No:
03.38.15/16	L/01	