

verification all dimensions on site and the architect is to be informed of any discrepancy.

The status of information contained in a computer copy of this drawing shall be limited to that conveyed by the paper copy.


Design Criteria

Site to comply with the following design criteria subject to confirmation of the form of construction and assessment by an external accredited assessor.

- ☒ Design and Quality Standards: (G) General needs.
- ☒ Code for Sustainable Homes Level: (3)
- ☐ BREEM Rating: (NA)
- ☐ Lifetime Homes: (No)
- ☒ Building For Life Minimum Score: (14) Silver Award
- ☒ Secured by Design: (S) Buildings and Site

Revisions:

A 23/10/2012 SH/JRW
Red line boundary updated.

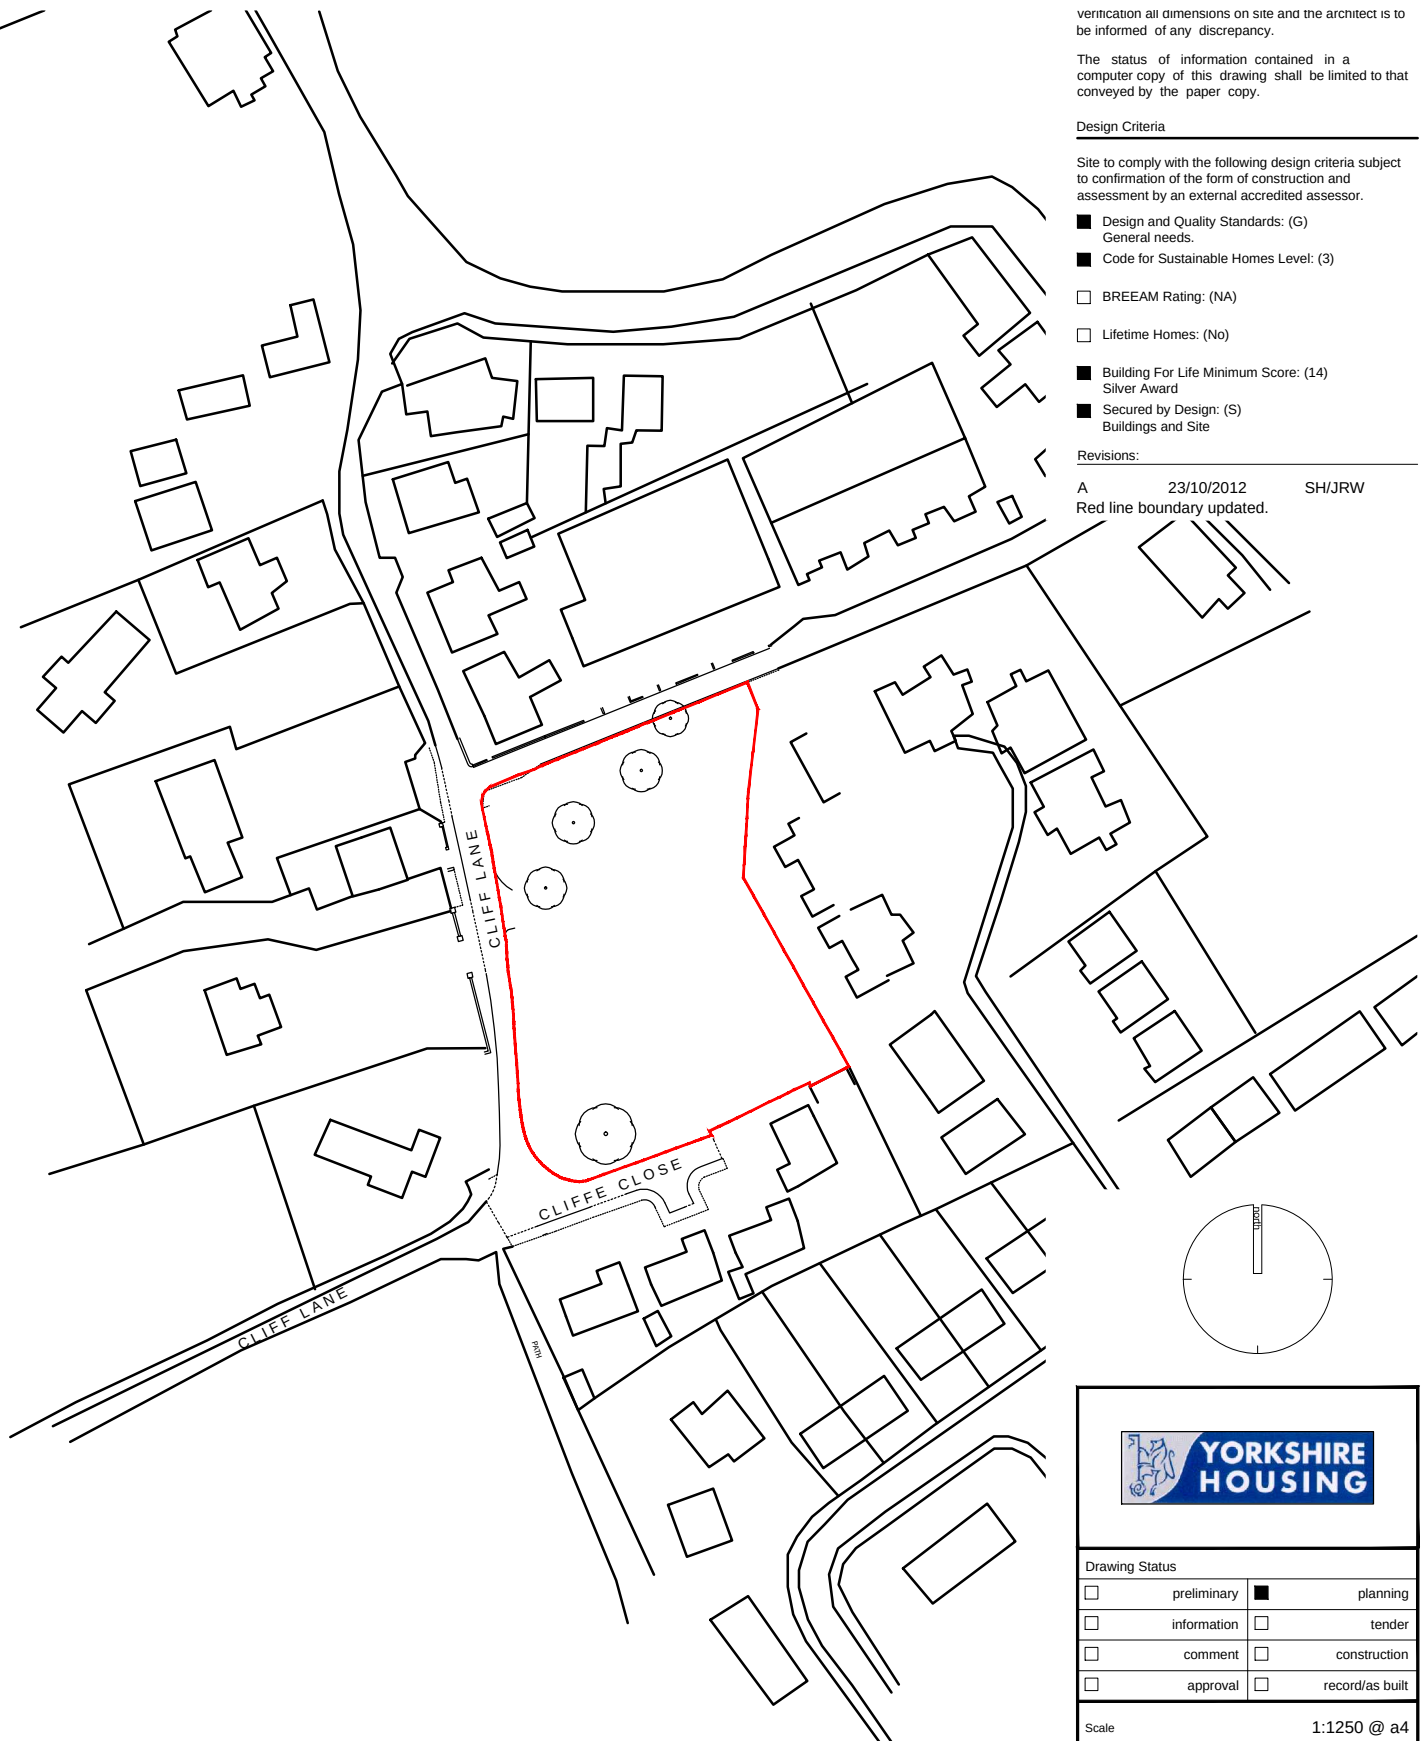

Drawing Status

☐ preliminary	☒ planning
☐ information	☐ tender
☐ comment	☐ construction
☐ approval	☐ record/as built

Scale 1:1250 @ a4

Date September 2012

Drawn/Checked JDK/JRW

Dwg.No 2121.63.100A



Site Location

Cliffe Close, Brierley

Yorkshire Housing

1:1250 SCALE BAR

0 10 20 40 60 Metres