


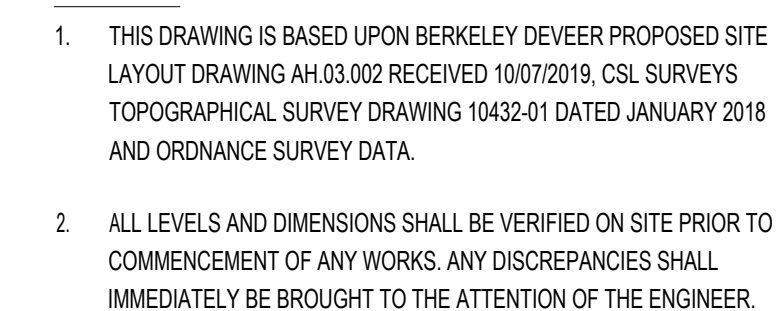

	DEVELOPMENT BOUNDARY
190.00 [EX]	EXISTING LEVEL (TAKEN FROM TOPOGRAPHICAL SURVEY)
191.00 +	PROPOSED LEVEL
1 in 15 →	PROPOSED FALL / GRADIENT
HP	PROPOSED HIGH POINT IN ROAD
	PRIMARY CONTOUR (200mm INTERVALS)
	SECONDARY CONTOUR (50mm INTERVALS)
	BATTERS
RET500	RETAINING WALL (HEIGHT OF RETAINED GROUND)
OB150	OVER BUILD (ADDITIONAL HEIGHT OF BRICKWORK TO BE EXPOSED. OVER AND ABOVE THE STANDARD 150mm THAT IS REQUIRED BETWEEN THE DAMP PROOF COURSE AND EXTERNAL GROUND LEVELS)
	ACO CHANNEL DRAIN OR SIMILAR APPROVED
	DISHED CHANNEL
	PRIVATE DRAINAGE GULLY
	DRAINAGE GULLY (S38)

OVERBUILD DETAIL

Drawing Status.	TENDER PACK
-----------------	-------------

FORTEM Civil Engineering Consultants Ltd
T. 07377 556170 / 07748982468
E. info@fortemconsultants.co.uk
W. www.fortemconsultants.co.uk

Project

COTE LANE, THURGOLAND

PROPOSED EXTERNAL WORKS

Drawn: PB	Scale: 1:250 @ A1
Checked: RD	Date: JAN 2019

Drawing No.	1018 - 114	Rev.	C
-------------	------------	------	---