


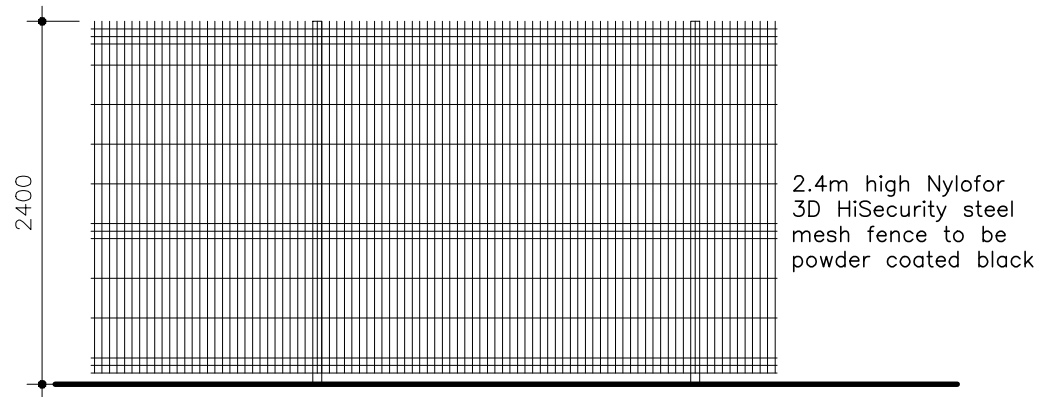


2.4m high Nylofor
3D HiSecurity steel
mesh fence to be
powder coated black



NYLOFOR 3D FENCE
scale 1:50


NYLOFOR 3D FENCE

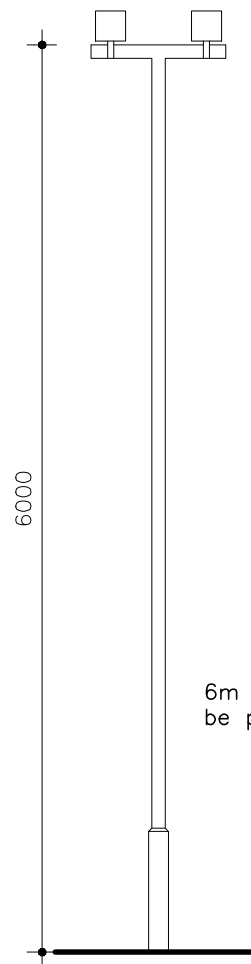

6m high lighting column to
be paint finished in black




LIGHTING COLUMN

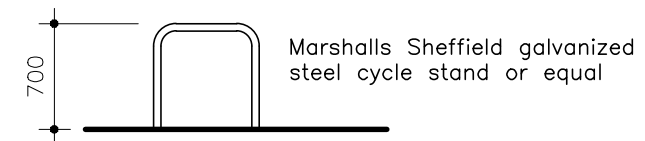

Marshall's Sheffield galvanized
steel cycle stand or equal

CYCLE STANDS

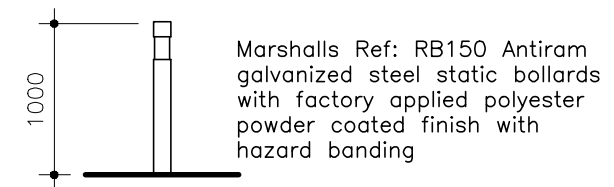

Marshall's Ref: RB150 Antiram
galvanized steel static bollards
with factory applied polyester
powder coated finish with
hazard banding

BOLLARDS



Dixon Dawson Chartered Architects
28 Kenwood Park Road
Nether Edge
Sheffield
S7 1NF

T 0114 2683888
E sheffield@dixondawson.co.uk

planning issue

Do not scale. All setting out dimensions to be site confirmed prior to works commencing and any discrepancies confirmed to architect. This drawing is to be read in conjunction with all other architectural and structural engineers drawings.

REVISION A : 19 DECEMBER 2019 :
MOTOR CYCLE STANDS AND VEHICLE GUIDES OMITTED FROM DRAWING.

AW

Date:
01/08/19

Drawn:
AW

Checked:

8568s/05A

PROPOSED BUILDERS MERCHANT WITH TRADE COUNTER & ANCILLARY STORAGE. TWIBELL STREET, BARNSELY, S71 1DL.
for VENTURE BUSINESS SPACE LIMITED & PEEL INVESTMENTS (NORTH) LIMITED

FENCING & STREET FURNITURE

1:50@A3