

Plan Scale 1:250

Legend

Proposed Tree Planting

Species	Girth	Ht	Form	Spec
Alnus glutinosa Laciniata (Agl)	14-16cm	3.5M min	EHS	RB/DS
Prunus serrulata 'Kanzan'	14-16cm	3.5M min	EHS	RB/DS

*RB: Rootballed trees to be double staked.

Proposed Shrub & Herbaceous Planting

Species	Size (height)	Spec	Form	Density
Cornus sanguinea	60-80cm	3Lt	Branched	2/m²
Cornus stolonifera	60-80cm	3Lt	Branched	2/m²
Euonymus fortunei 'Darts Blanket'		2Lt	Bushy	5/m²
Euonymus japonicus	20-30cm	2Lt	Bushy	5/m²
Escallonia 'Apple Blossom'	30-40cm	3Lt	Branched	4/m²
Miscanthus sinensis 'Starlight'		5Lt		2/m²
Persicaria affinis 'Superba'	20-30cm	2Lt	Bushy	6/m²
Sesleria autumnalis		3Lt		4/m²
Viburnum opulus 'Compactum'	30-40cm	3Lt	Bushy	2/m²
Vinca minor 'Bowles' Variety'	30-40cm	2Lt	min 3 brks	5/m²

Proposed Amenity Grass

Notes:

- Refer to SRA drawings for all levels, boundary treatments, railings, surfacing and drainage.
- Root deflection barriers to be provided where specified by Engineer.
- All planting areas to receive min 300mm topsoil to BS:3882 2015.
- All kerb foundations to planting beds to be shuttered in order to create maximum volume for topsoil and subsoil placement.
- All planting to receive 75mm bark mulch cover. Melcourt Ornamental Grade or sim/app.
- Do not scale from drawing. All dimensions in mm.
- All measurements to be checked on site. Any discrepancies to be brought to attention of CA.
- It is the responsibility of the landscape contractor to ascertain location of all services on site, confirm location and any rules associated with working in the vicinity of the services with the Principle Contractor and obtain all necessary permissions before commencing work.
- Any discrepancies to be brought to the attention of the EA prior to work continuing.

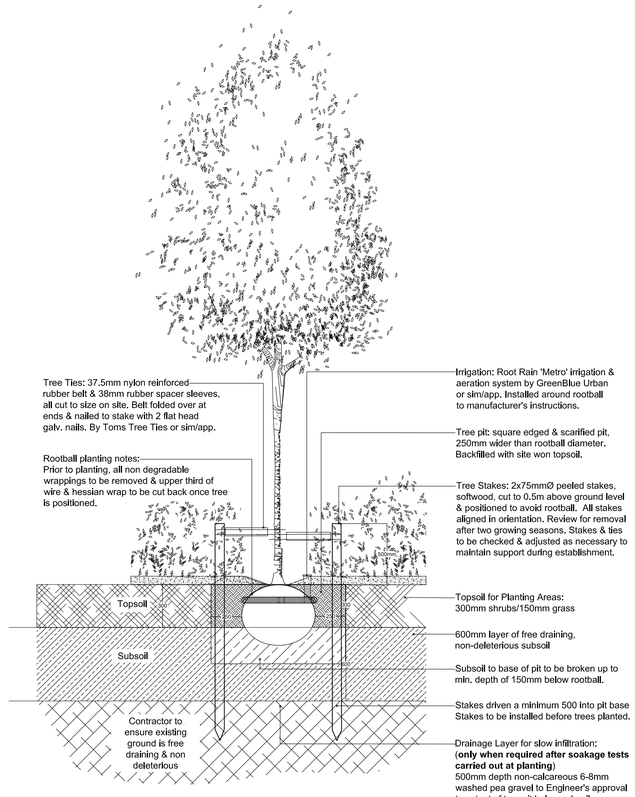

Section Scale 1:25

therichardspartnership
1 Agincourt Square, Monmouth, NP25 3BT
T: +44(0)1600 772251

Project: TrustFord, Barnsley

Title: Planting Proposals

Revisions:
Rev A: 3 trees added in response to planning comments, 18/06/2020
Rev /: Drawing Created30/01/2020

Drawn by:	Checked by:	Status:	Date:	Drawing no:	Rev:
JS	JBG	Planning	30/01/2020	19-60-01	A

Scale: 1:125 @ A1

10 m 20 m