

# PROPOSED EXTENSION TO HORNTHWAITE WATER MILL, ROCKSIDE, THURLSTONE.

FOR MR & MRS. M. WILKIE.

SCALE :- 1 - 50.

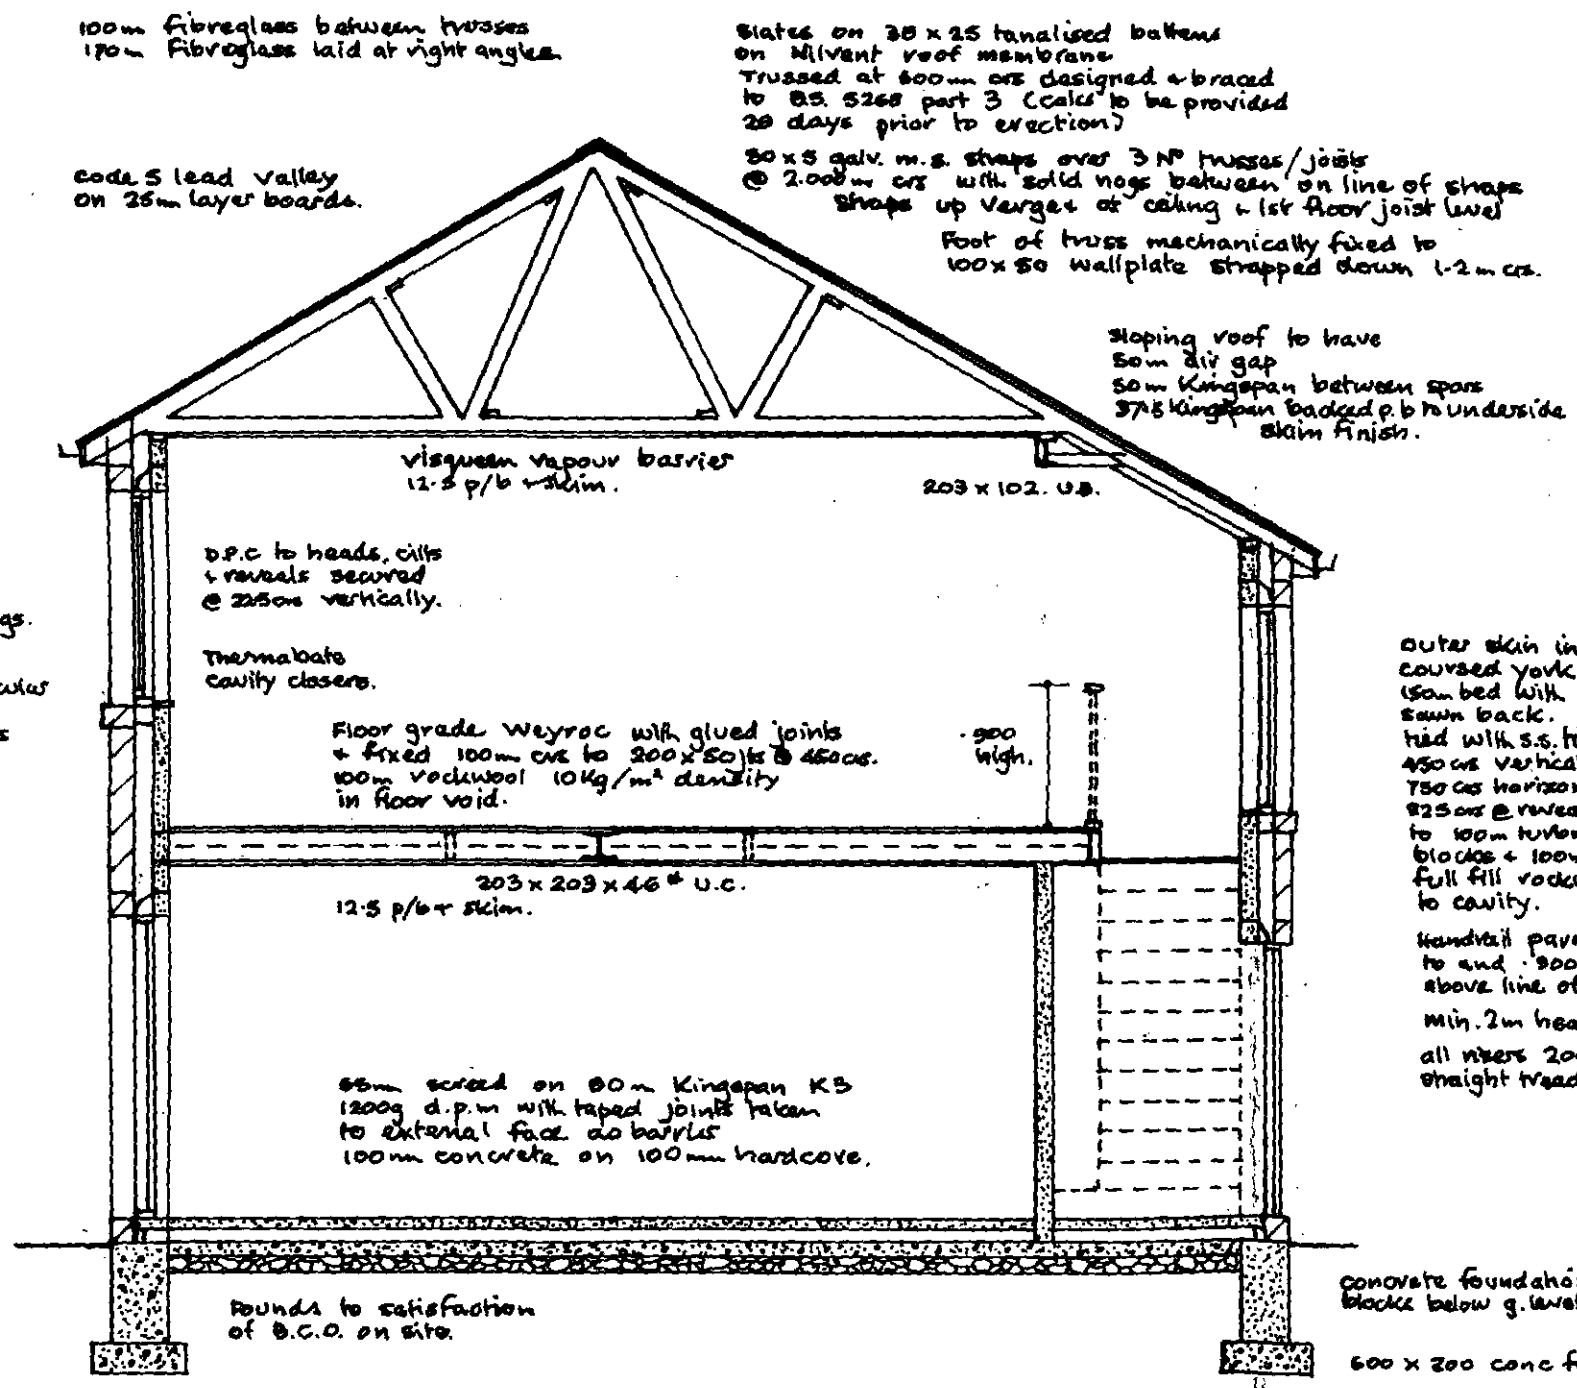


SECTION A-A'

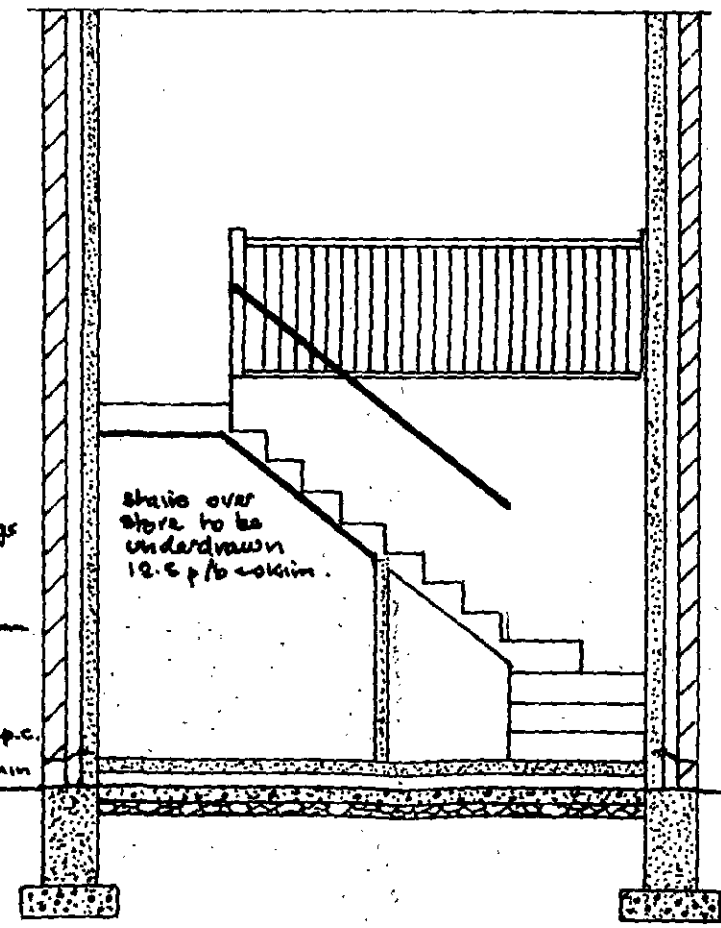


SECTION B-B'