
SHEFFIELD ENERGY RECOVERY FACILITY

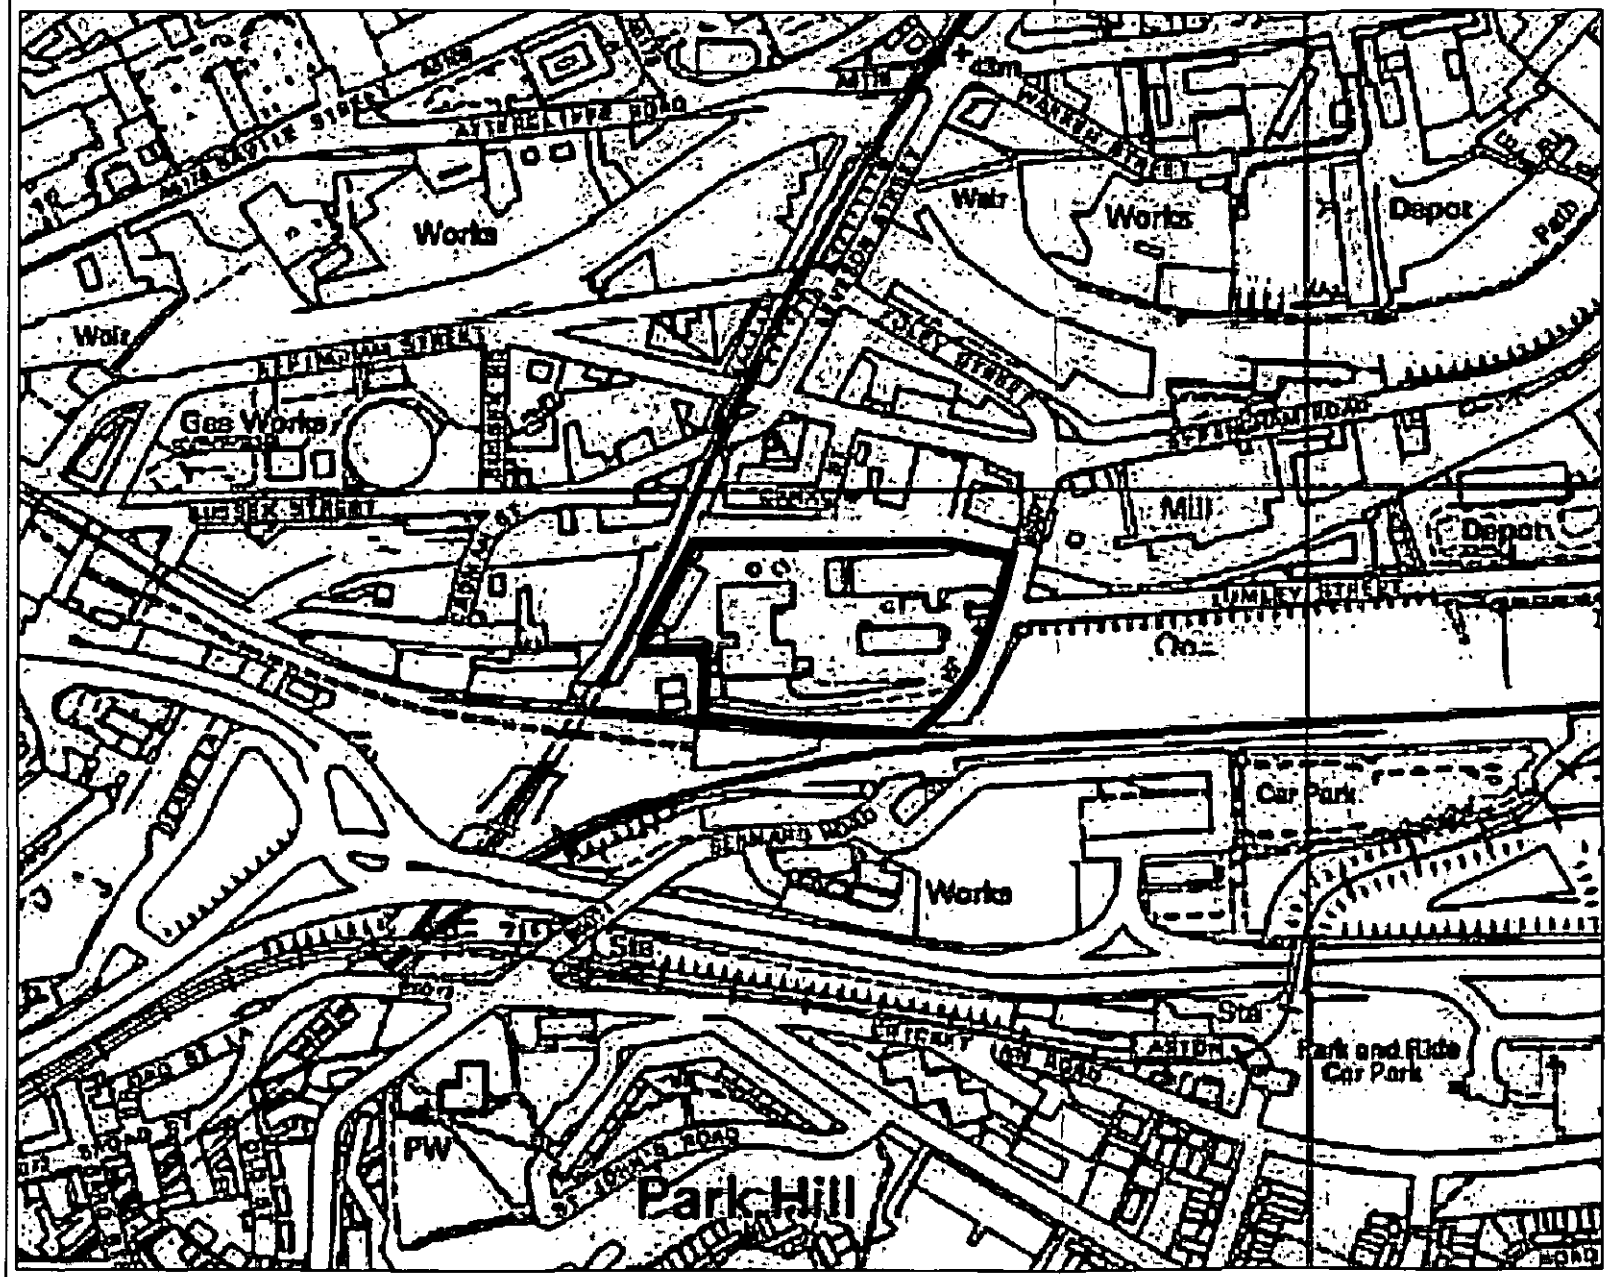

Key

Proposal Boundary

SITE LOCATION PLAN

Scale: NTS @ A4

Figure 1.1

Crown Copyright, All rights reserved, 2006 License number 0100031673