

Sections - Proposed


All dimensions in millimetres unless otherwise stated
The contractor must verify all dimensions on site before commencing on site
Architect must be notified of any suspected discrepancies or omissions
Any scaled dimensions to be confirmed by the Architect

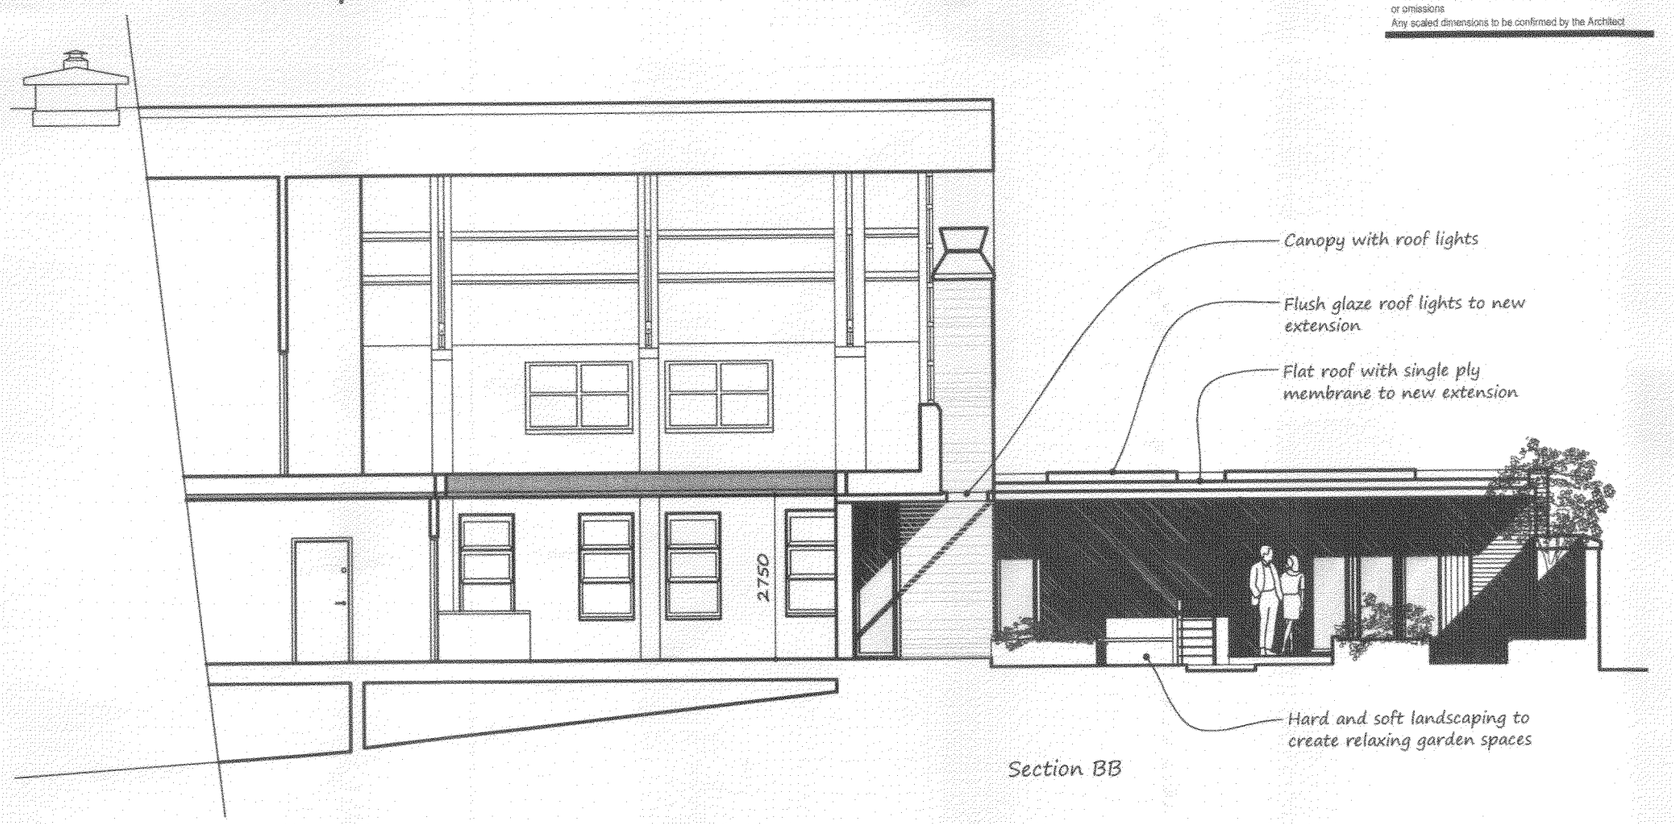

Section BB

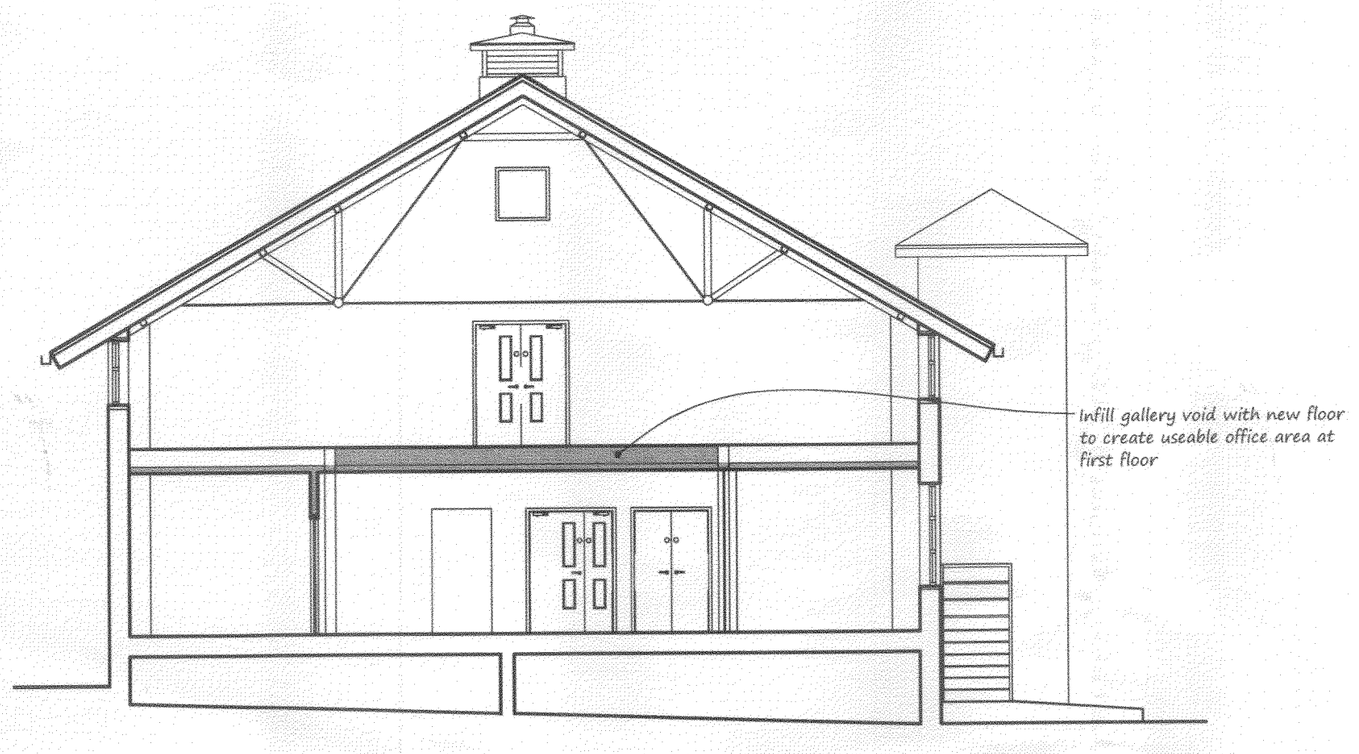

Section AA

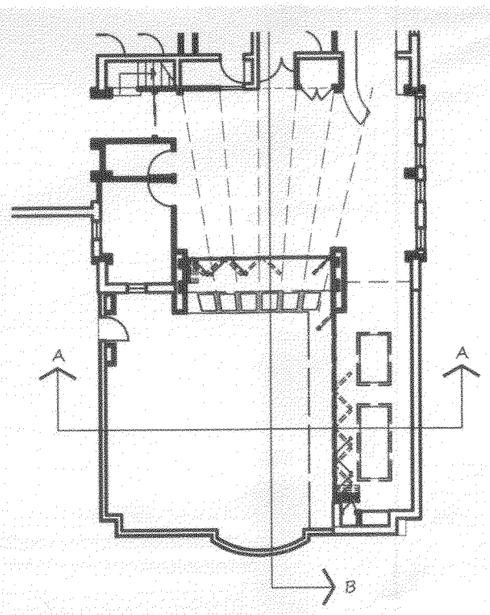

Revisions

Barnsley Hospice
Church Street
Gawber
Barnsley. S75 2RL

The Limes Day Hospice
Refurbishment proposals
PROPOSED SECTIONS

Scale 1:100@A3

b&c
beaumont cowling
chartered architects

Date 31.12.09
No. 3178/14
Rev.