



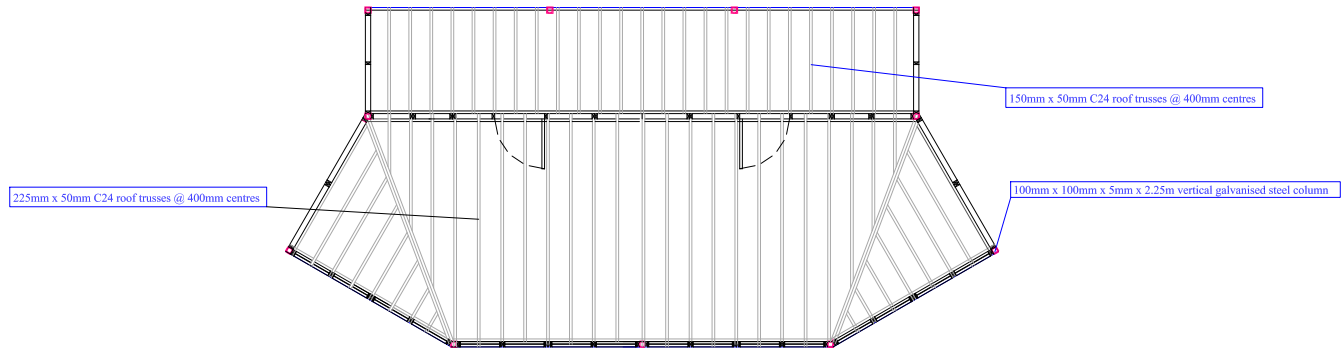

ROOF TRUSS PLAN

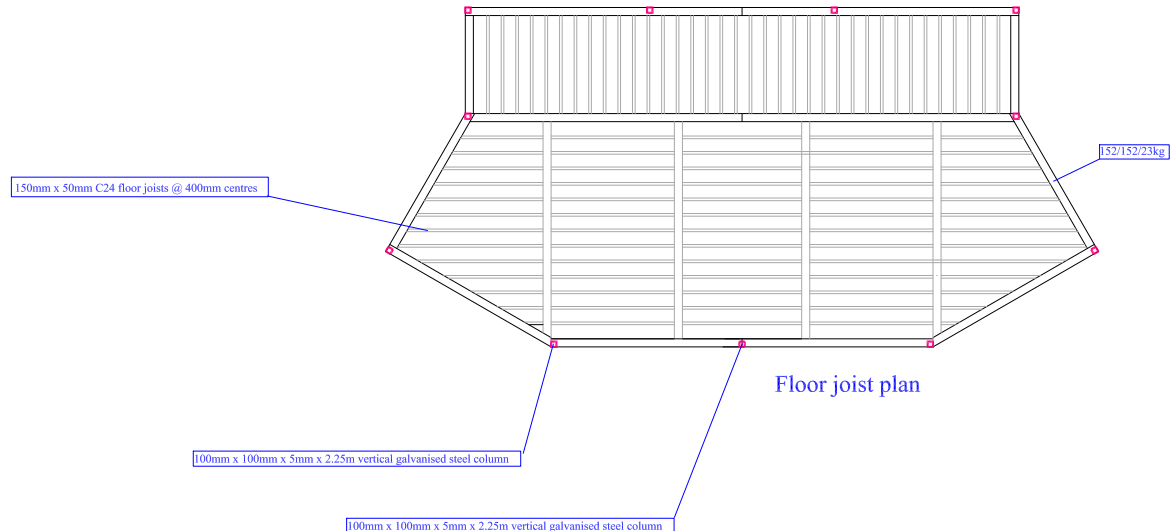

Floor joist plan

Intellectual property rights

This drawing is provided by Gilleard Brothers Ltd for use by the named client only and must not be reproduced, copied, or passed on to a third party without the specific permission of Gilleard Brothers Ltd
Gilleard Brothers Ltd hereby grant permission for this drawing to be passed on to anyone directly involved in this specific project only.

All rights to copy or distribute this drawing belong to Gilleard Brothers Ltd only.
Any infringement on our intellectual property rights could lead to legal action.

Notes:-

- Steel frame 152 x 152 23KG
- Upright vertical steel columns 100mm x 100mm x5mm
- All steelwork galvanised
- Lengths of 152 x 152 to be kept below 5.3m minimising cost of transport

Client RSPB OLD MOOR		
Project FAMILY HIDE		
Drawing Title 3.6 7.2 3.6 Angled RSPB OLD MOOR MASTER		
Scale 1:100	Date 23/08/18	Drawn by JPN
Drawing no. 1		Rev.

