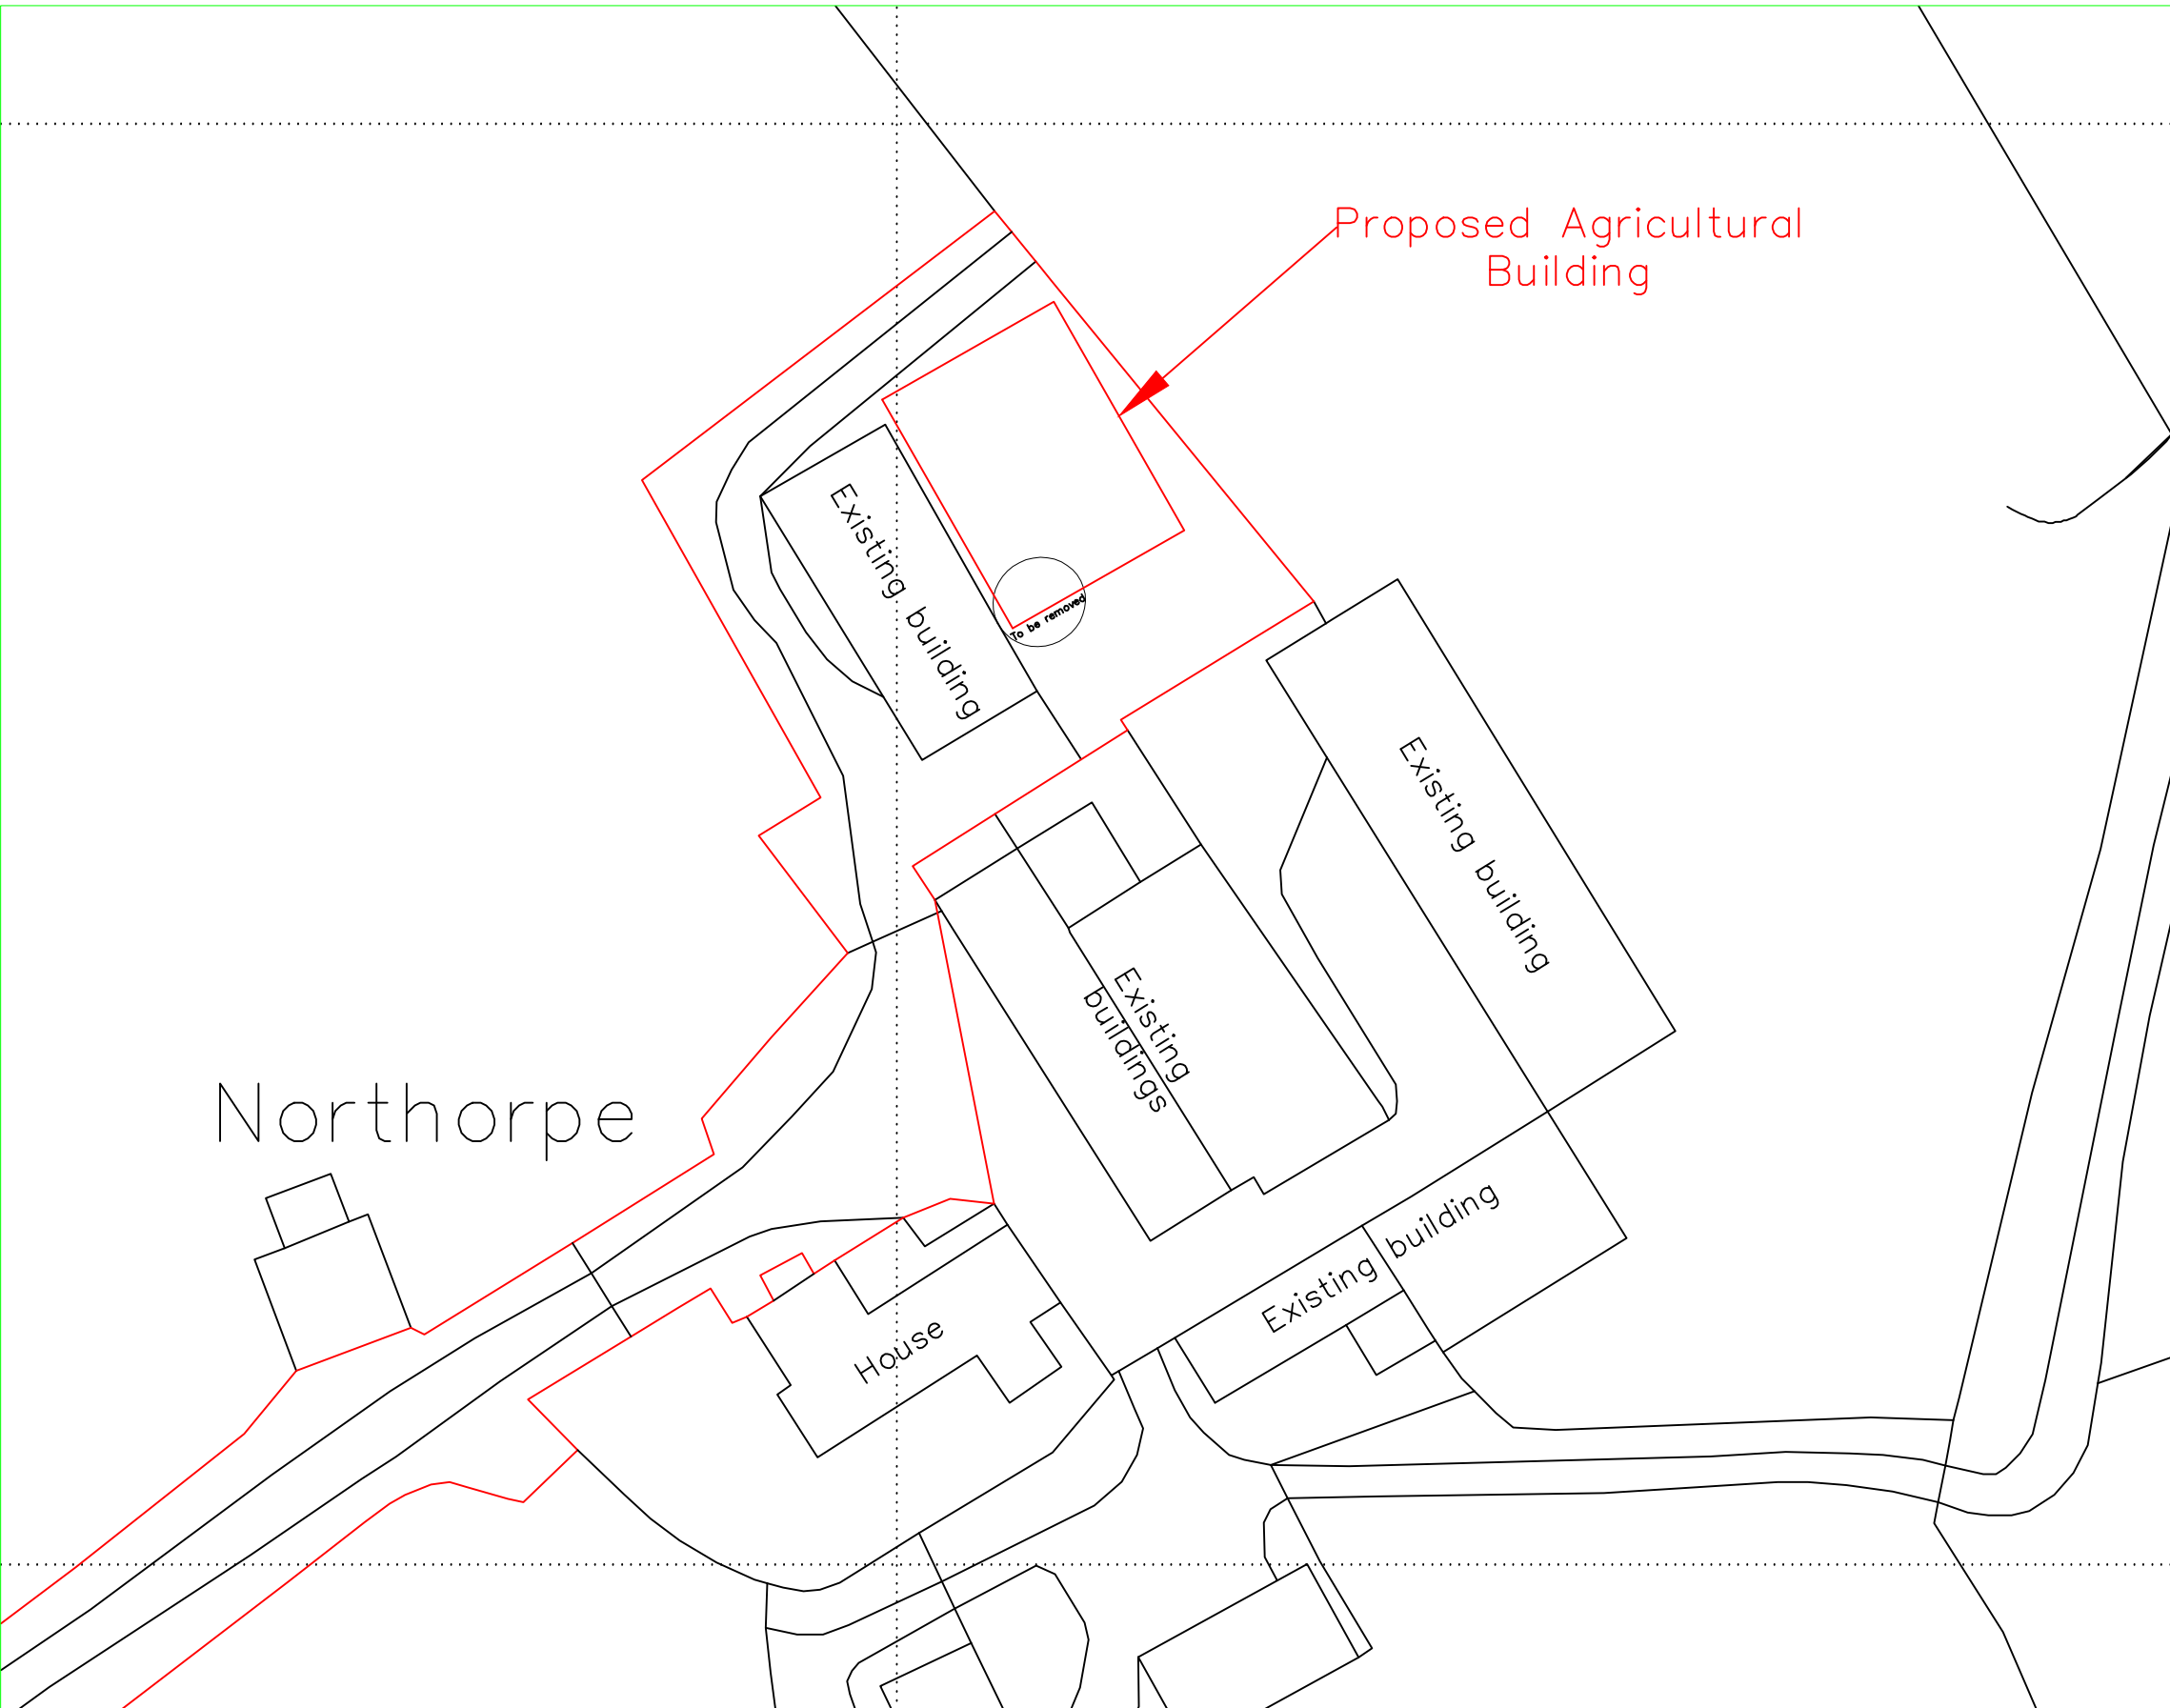


Reproduced from Ordnance
Survey digital map data,
1:2500 scale, by permission
of Ordnance Survey on behalf
of The Controller of Her
Majesty's Stationery Office.
© Crown copyright.
All rights reserved.
Licence Number: 100046980

Rev.	Revision Description	Drm	Chkd	Appd	Date
© Copyright					
A & H Structures Ltd					
Narlow Works, Thorpe, ASHBOURNE. DE6 2AT Tel: 01335 350419 Fax: 01335 350533					
Client:					
Mr S White Sycamore Farm, Wortley, Sheffield, S35 7DH					
Project:					
Proposed Corn Store Building at Northorpe Farm, Hermit Hill, S35 7DF					
Title:					
Block Plan					
Drawn by: Joanne Stanley		Designed by:		Checked:	
Date: 23.05.2019		Index No.:		Approved:	
Scales: 1:500 @ A3					
Drawing No: 1327-002					Revision