




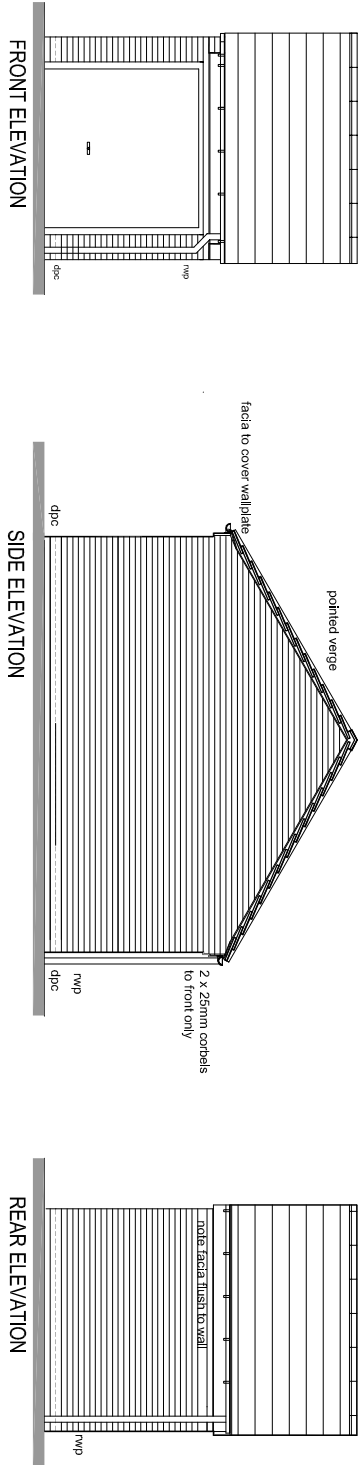

ELEVATIONS Scale 1:100

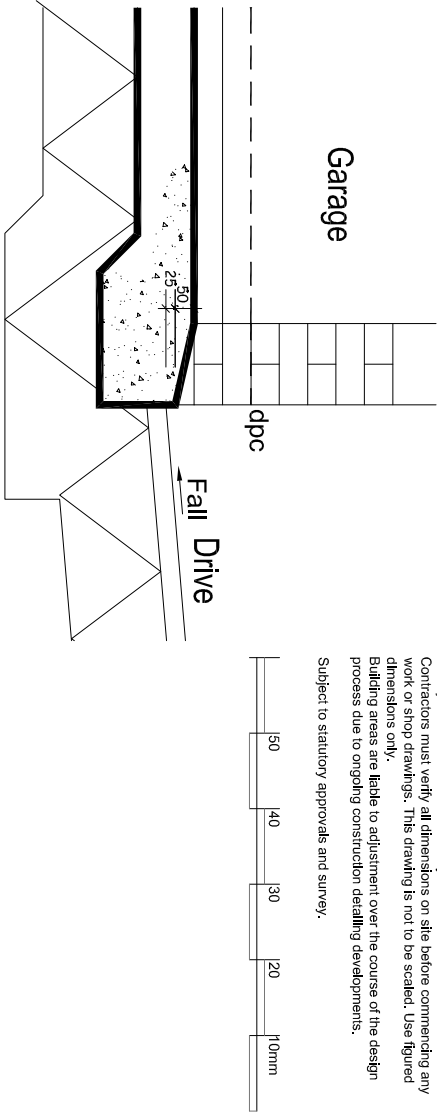


THRESHOLD DETAIL Scale 1:20

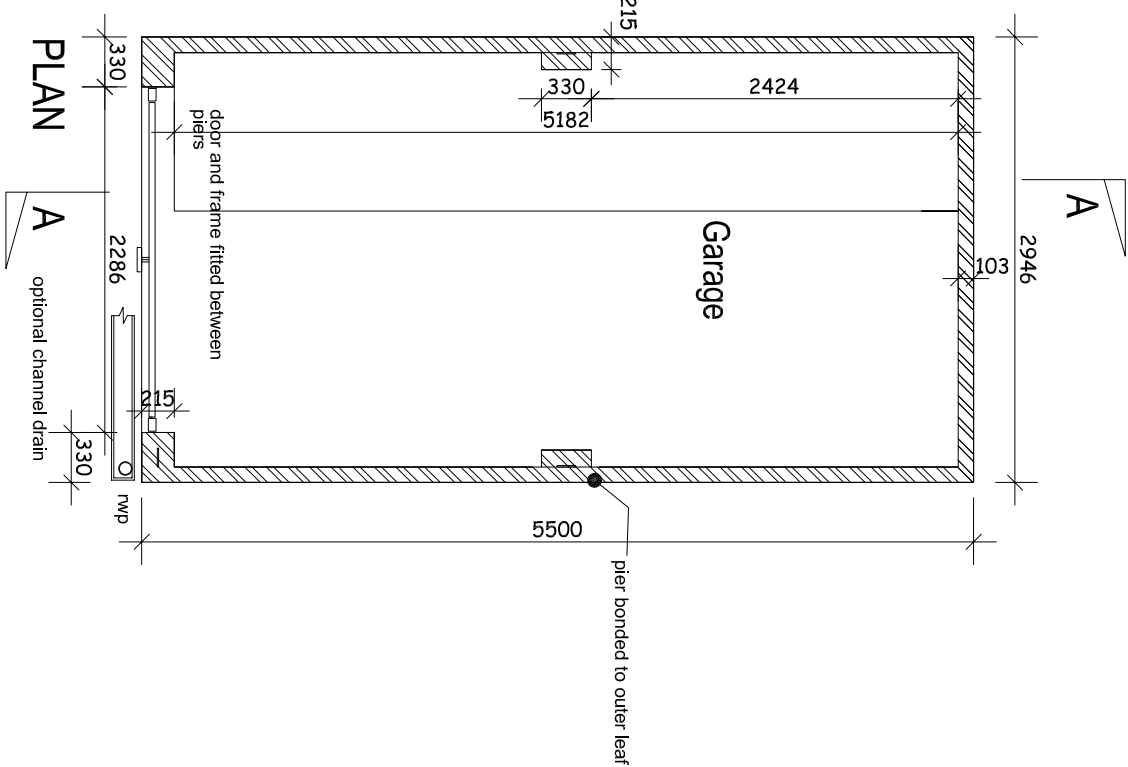

PLAN


SECTION A - A

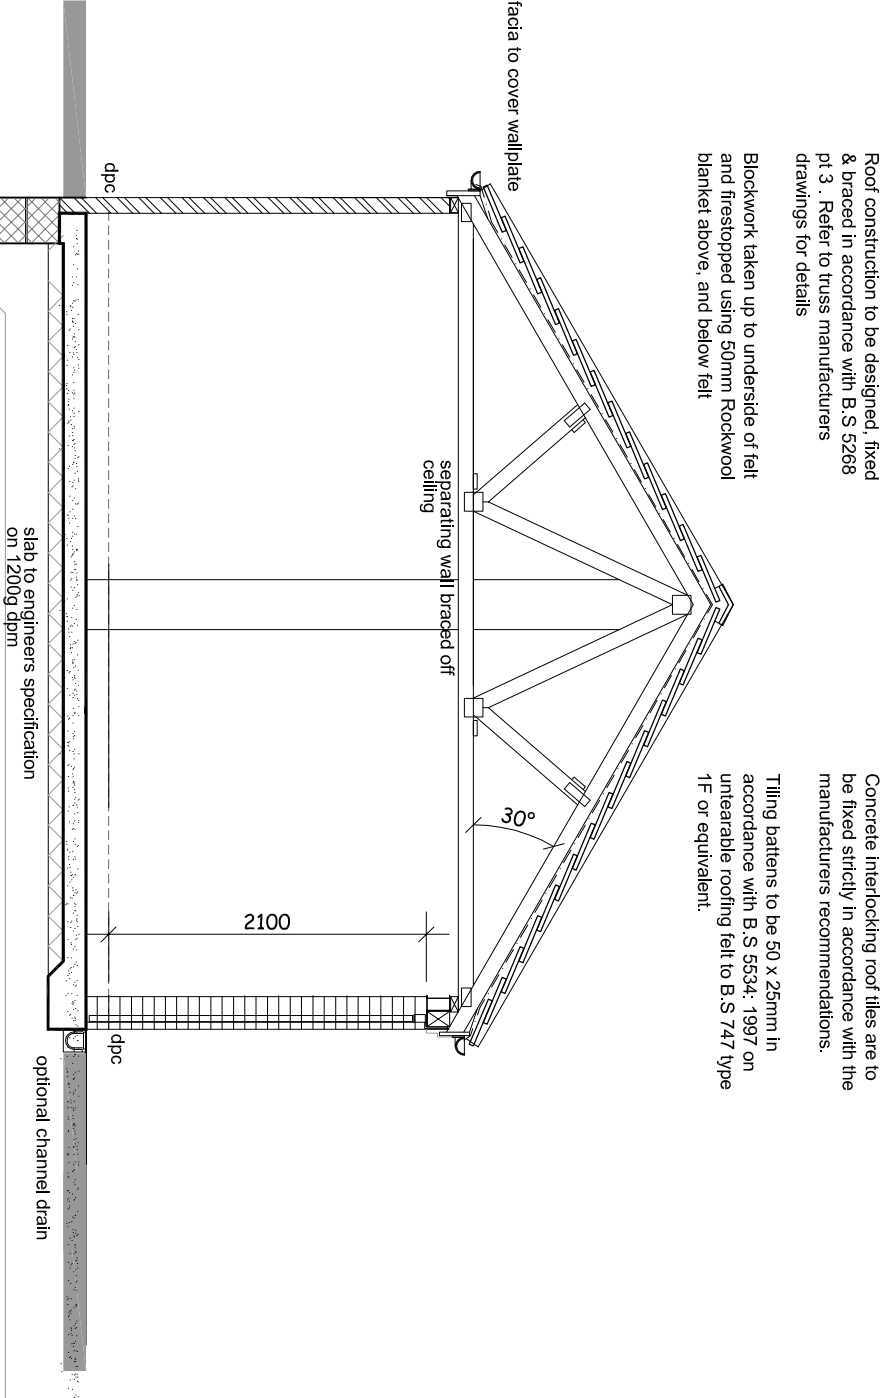

Roof construction to be designed, fixed & braced in accordance with B.S. 5268 pt 3. Refer to truss manufacturers drawings for details

Concrete interlocking roof tiles are to be fixed strictly in accordance with the manufacturers recommendations.

Tiling battens to be 50 x 25mm in accordance with B.S. 5534: 1997 on untearable roofing felt to B.S. 747 type 1F or equivalent.

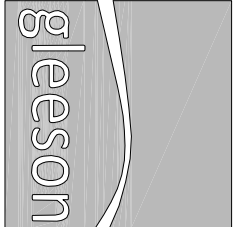

revisions	status	revisions	status
A	Detail added following client comments	04.07.13	WC

edward architectural services ltd

prospect house 32 sovereign street leeds ls1 4bj t 0113 398 4000 www.aas-limited.co.uk

project Standard Details

client Gleeson Homes & Regeneration

title Detached Garage Details

Single

drawn djb checked . date 22.08.12 scale 1:50/100@A3 job no 0282 drawing no SD700 rev A