
THIS DRAWING IS COPYRIGHT OF: OLDROYD ASSOCIATES LTD
WE HEREBY GIVE PERMISSION FOR LOCAL AUTHORITIES TO SCALE FROM THE DRAWING FOR THE PURPOSES OF OBTAINING PLANNING PERMISSIONS
THE MAIN AND SUB CONTRACTORS MUST NOT SCALE FROM THE DRAWING




High Street, Main Entrance Elevation as Proposed at 1:50 Showing the Roller Shutters Down

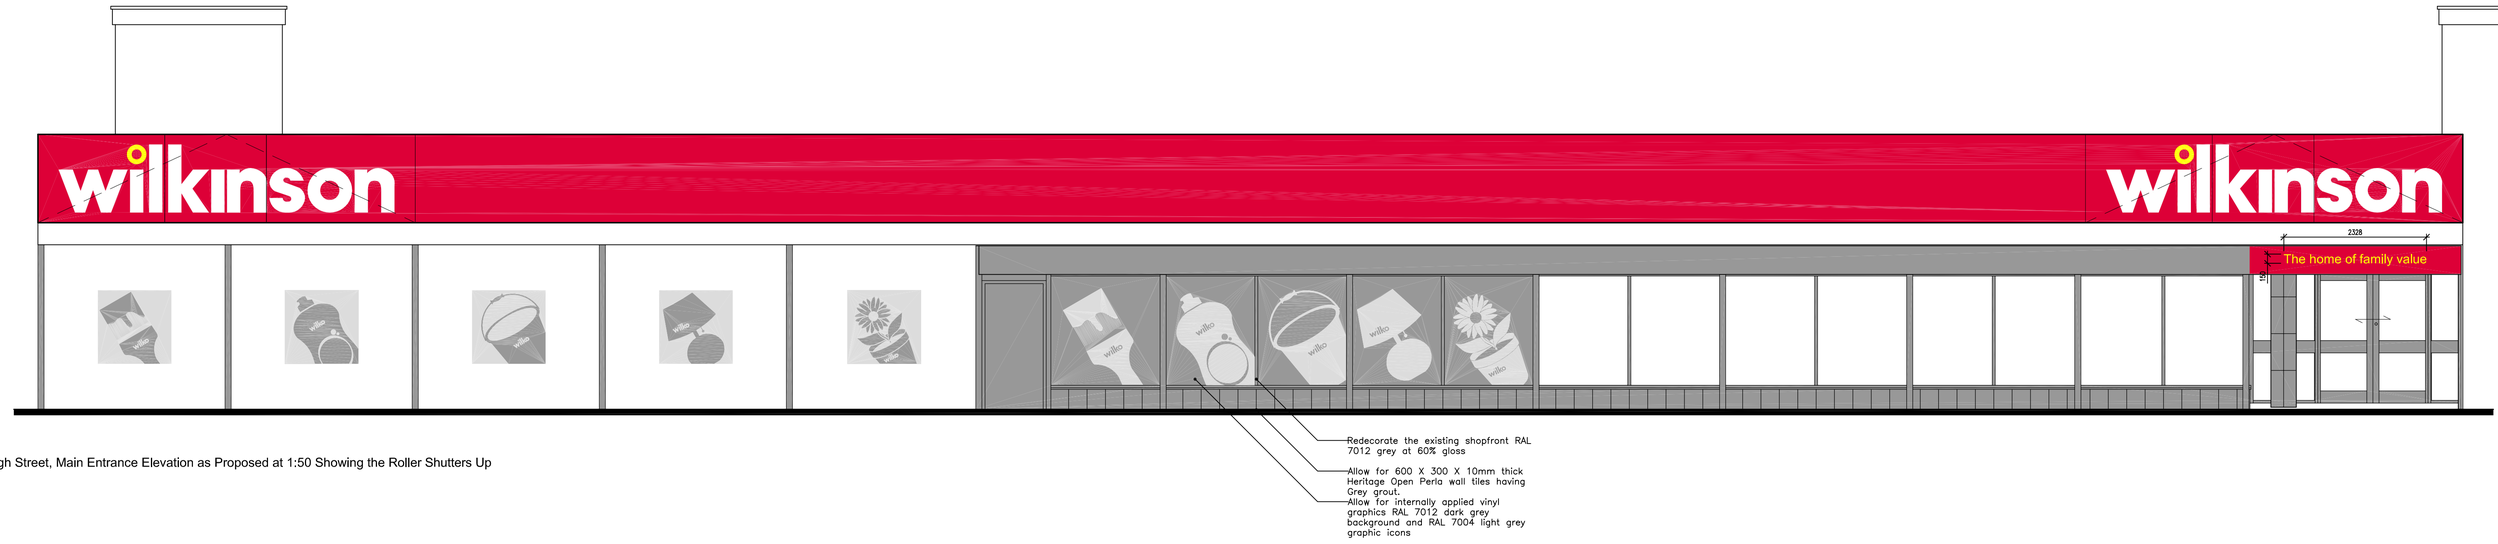

High Street, Main Entrance Elevation as Proposed at 1:50 Showing the Roller Shutters Up



High Street Side Elevation of Canopy as Proposed at 1:50

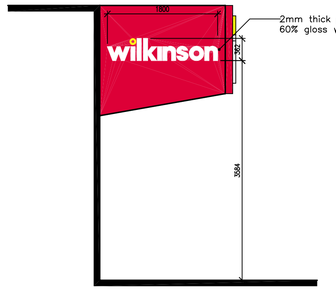

High Street Side Elevation of Canopy as Proposed at 1:50

PLANNING ISSUE

Rev A 30.06.11 Side elevation of canopy signs amended as per Dan Stanton's email 14.06.11. Additional dimensions also added.

OLDROYD ASSOCIATES ARCHITECTURAL DESIGN	Date 14.04.11	Job No. 11.07	Dwg No. 03	Rev. A
	Drawn ASM	Checked PGB	Scale 1:50	Page Format A1

Drawing: HIGH STREET ELEVATIONS AS PROPOSED

Project: WOMBWELL STORE ONE TOUCH

Client: wilkinson

First & Second Floor, 55 Prospect Street, Alfreton, Derbyshire DE55 7GY Tel: 01773 833899 Fax: 01773 520327 Email: info@oldroyd-associates.co.uk
OLDROYD ASSOCIATES is a trading name of OLDROYD ASSOCIATES LTD, a limited liability company registered in England – No: 4896162